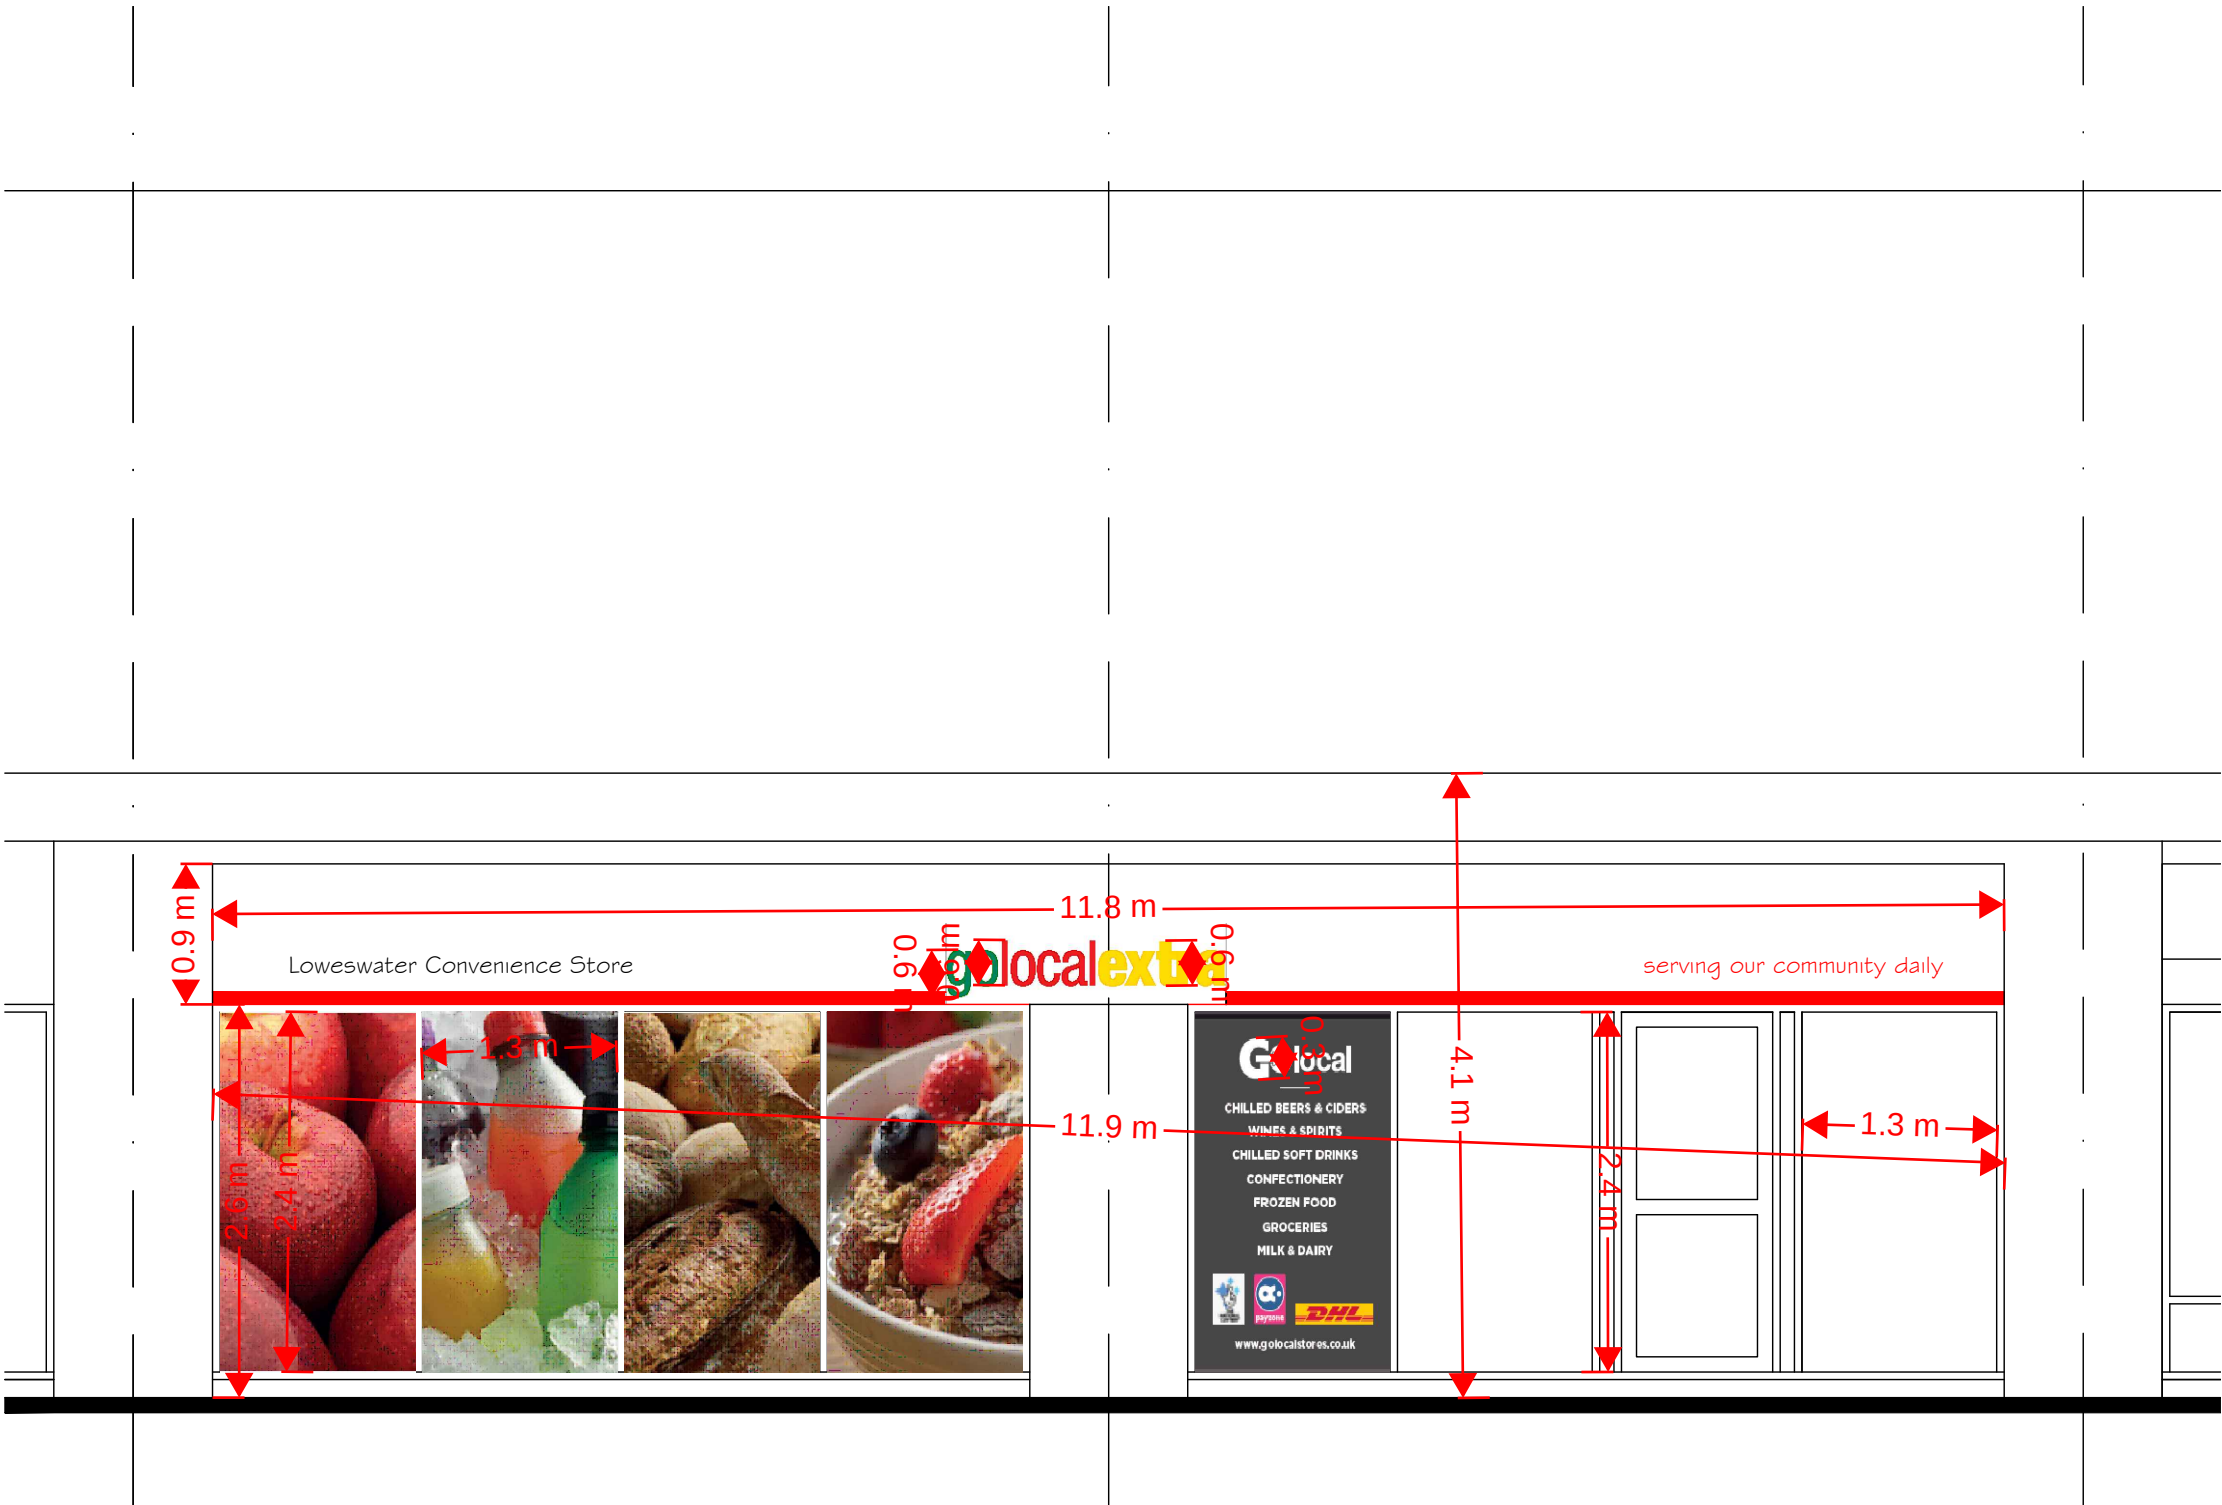


1:50
scale bars

project	PROPOSED ALTERATIONS at 3-5 LOWESWATER WAY, KIRKBY, L33 2DL
title	PROPOSED SHOPFRONT SIGNAGE
ALEX HALFORD architectural technician & building design consultant	
11 Ploughmans Close Southport PR9 8QZ (m) 07715 353219	
scale:	1:50 @ A3
date:	Apr. 2023
drawing no:	A1457.04