



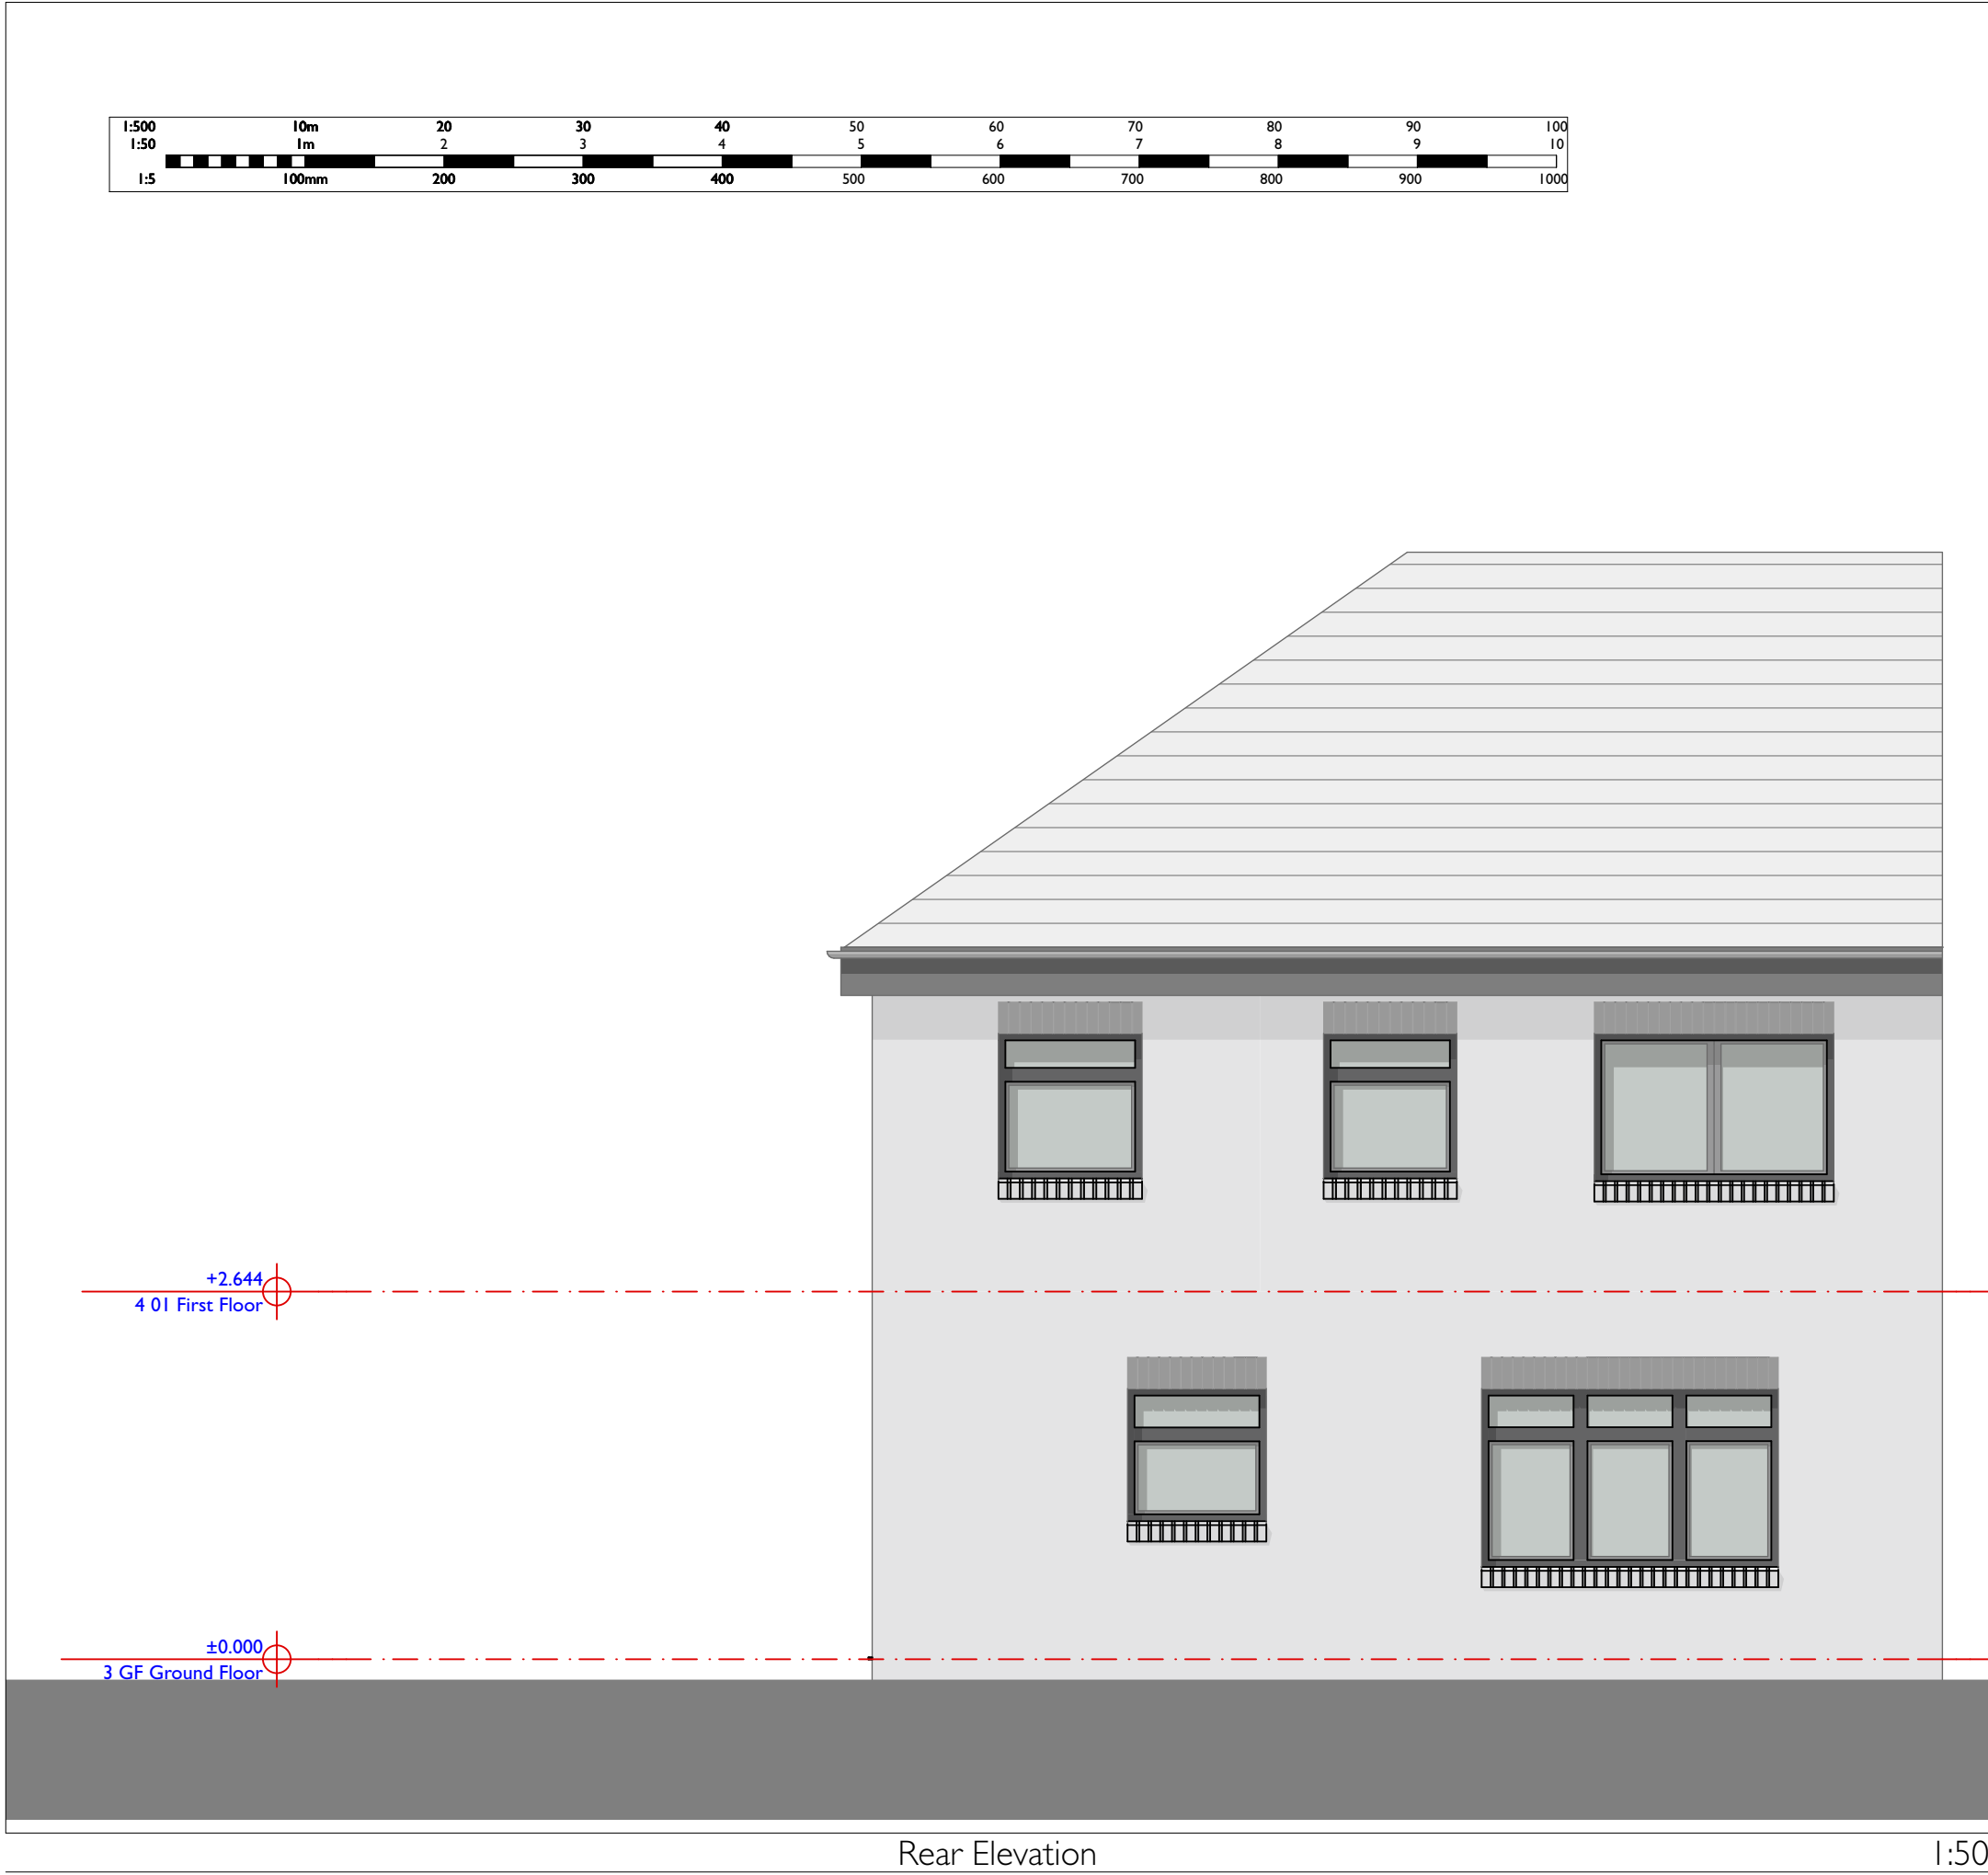

Rear Elevation

1:50

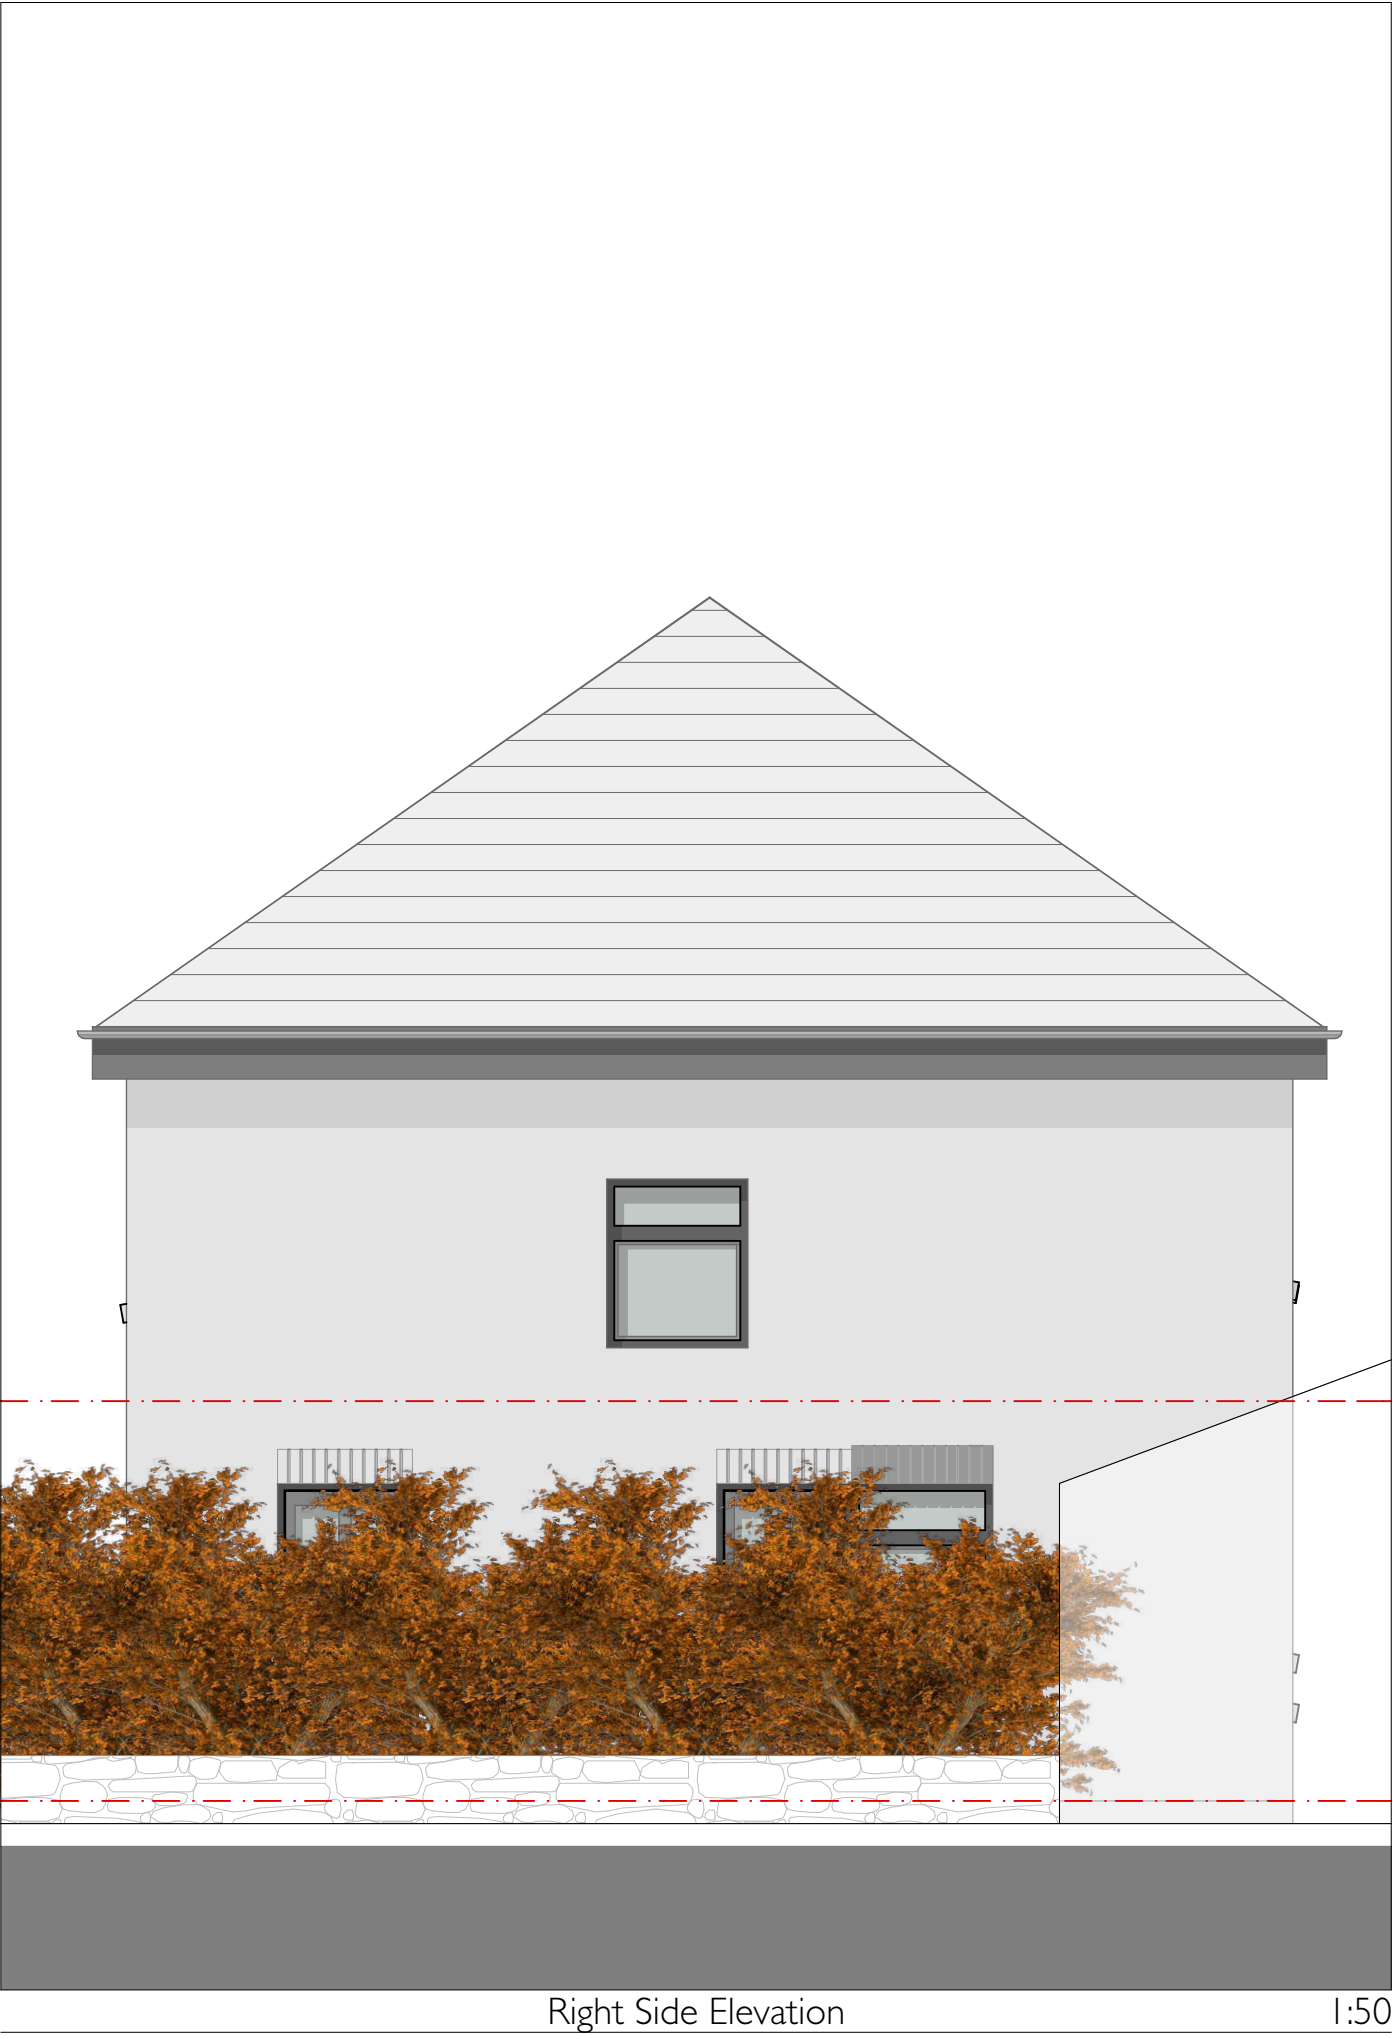


Right Side Elevation

1:50




Front Elevation

1:50

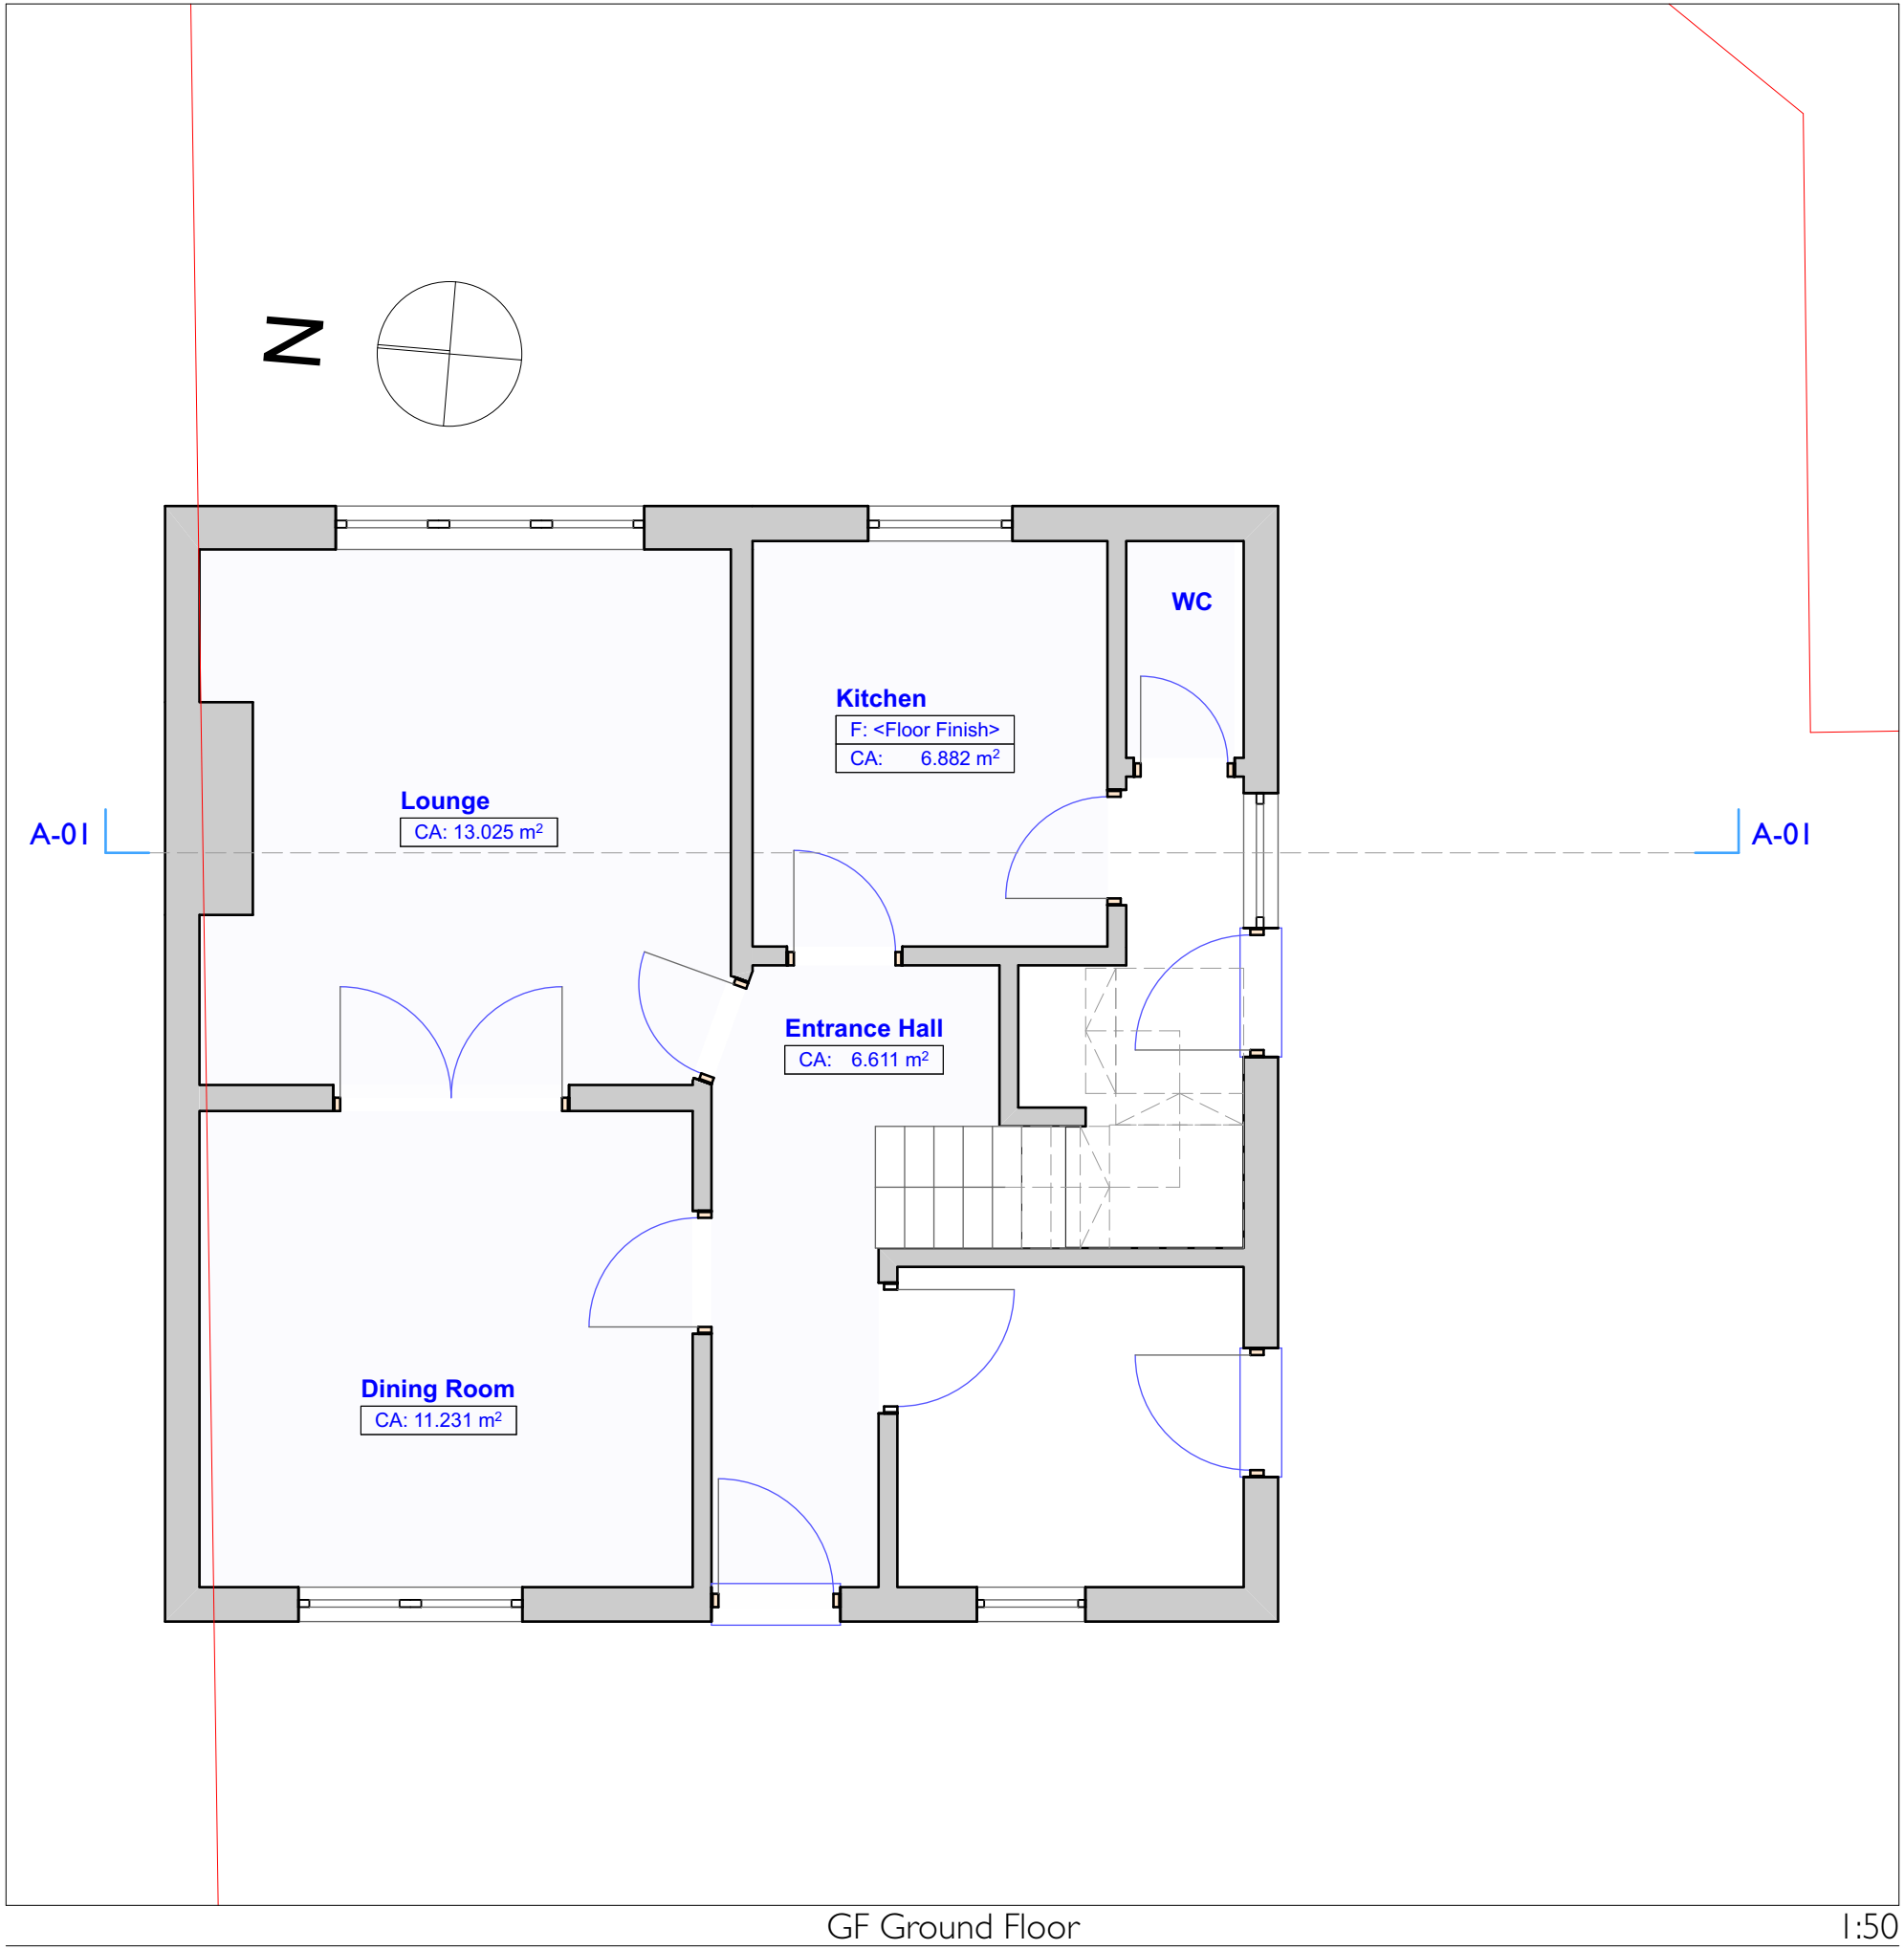


GF Ground Floor

1:50

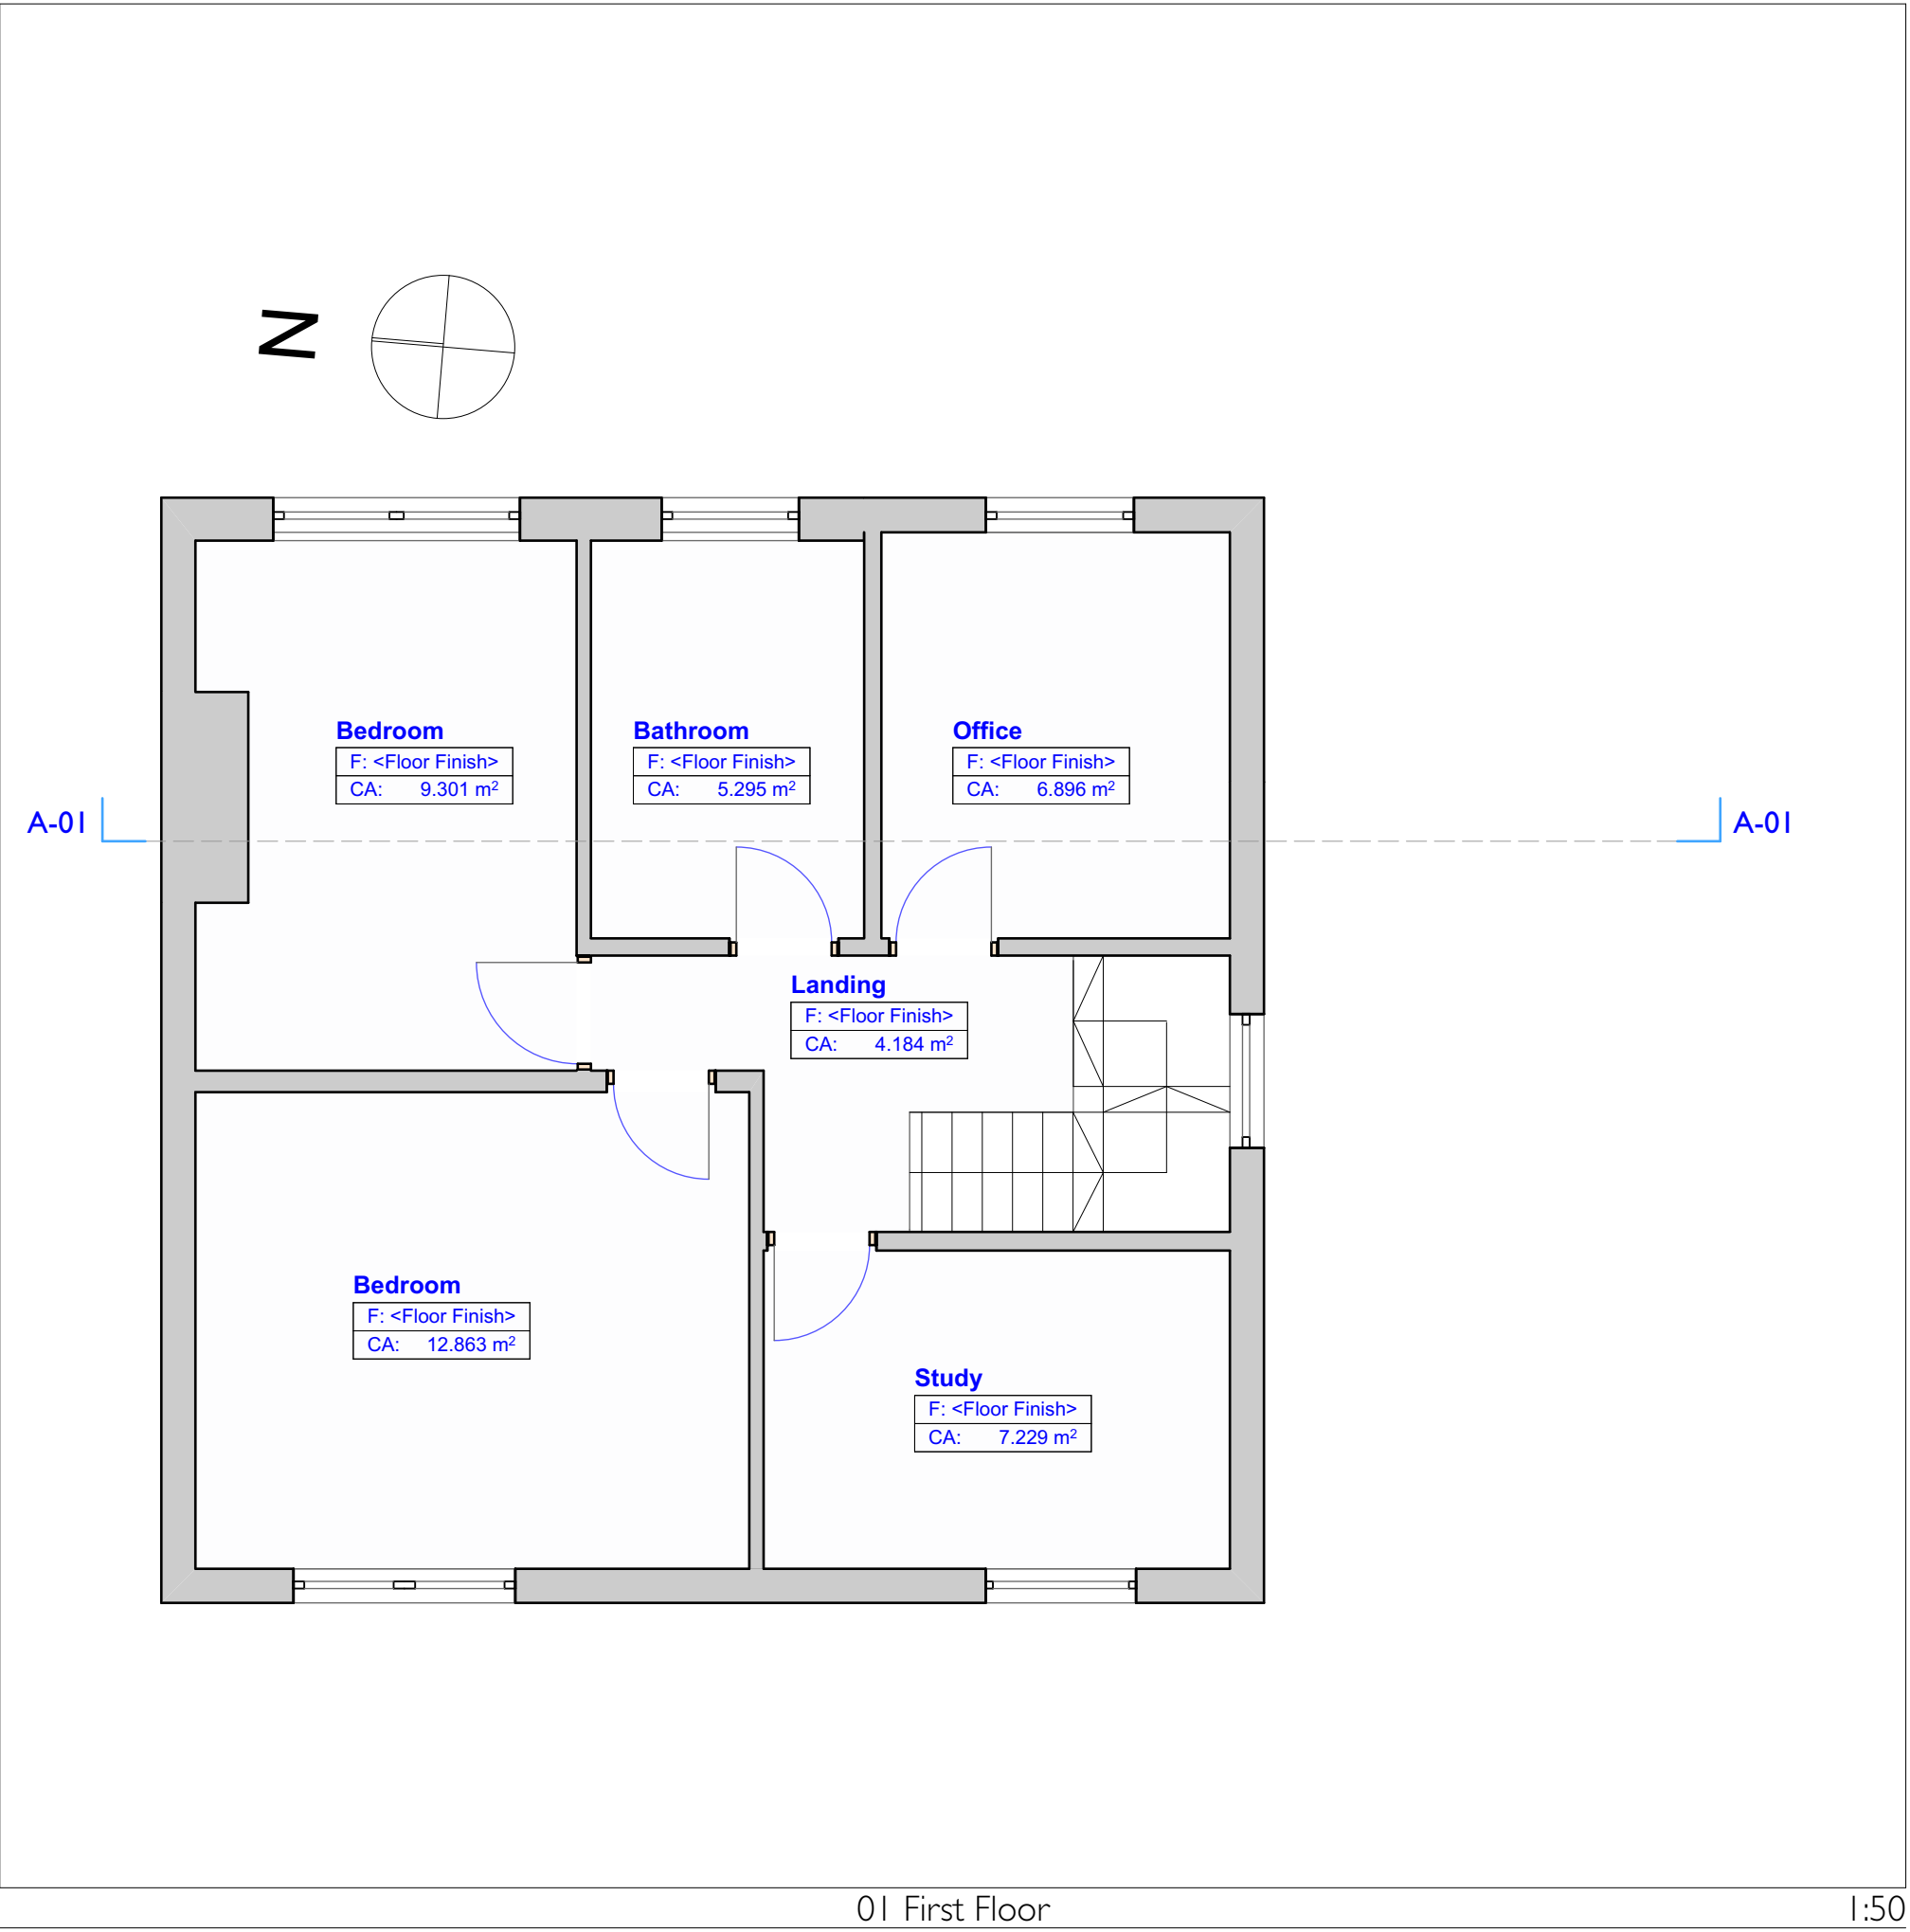


01 First Floor

1:50

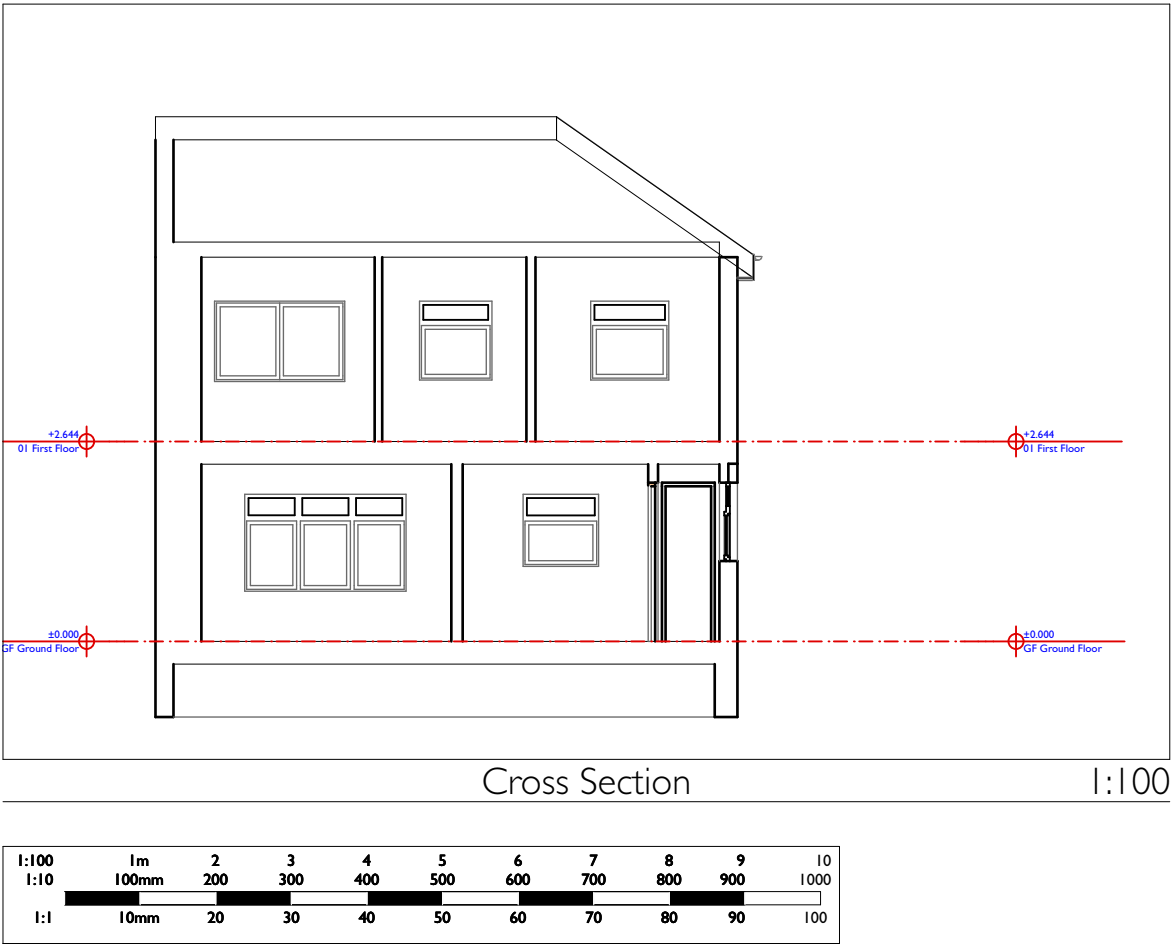

Cross Section

1:100

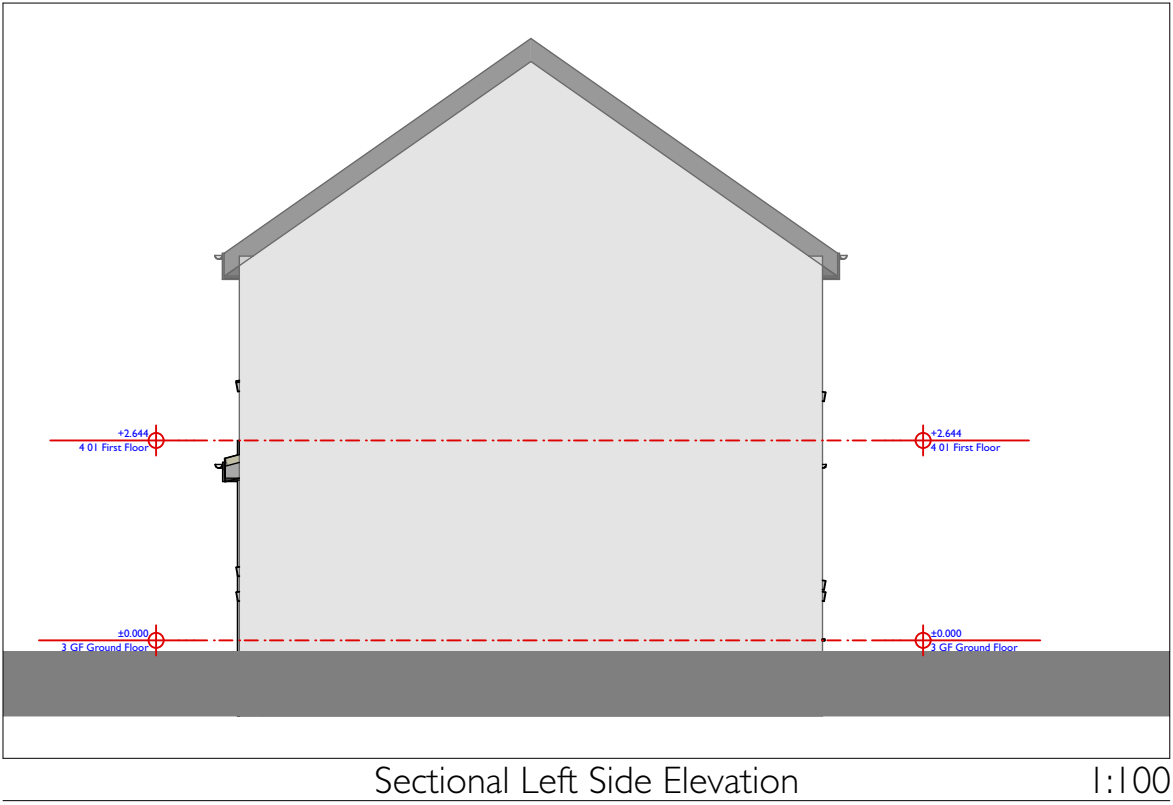

Sectional Left Side Elevation

1:100

Client					Tra				
Project					47				
Exist									
Drawings: GF Ground Floor, 01 First Floor, Cross Sec					e Elevation, R Elevation,				
Drawing									
Revi									
2114	CTS	00	ZZ	DR	A	1200	P-3		