


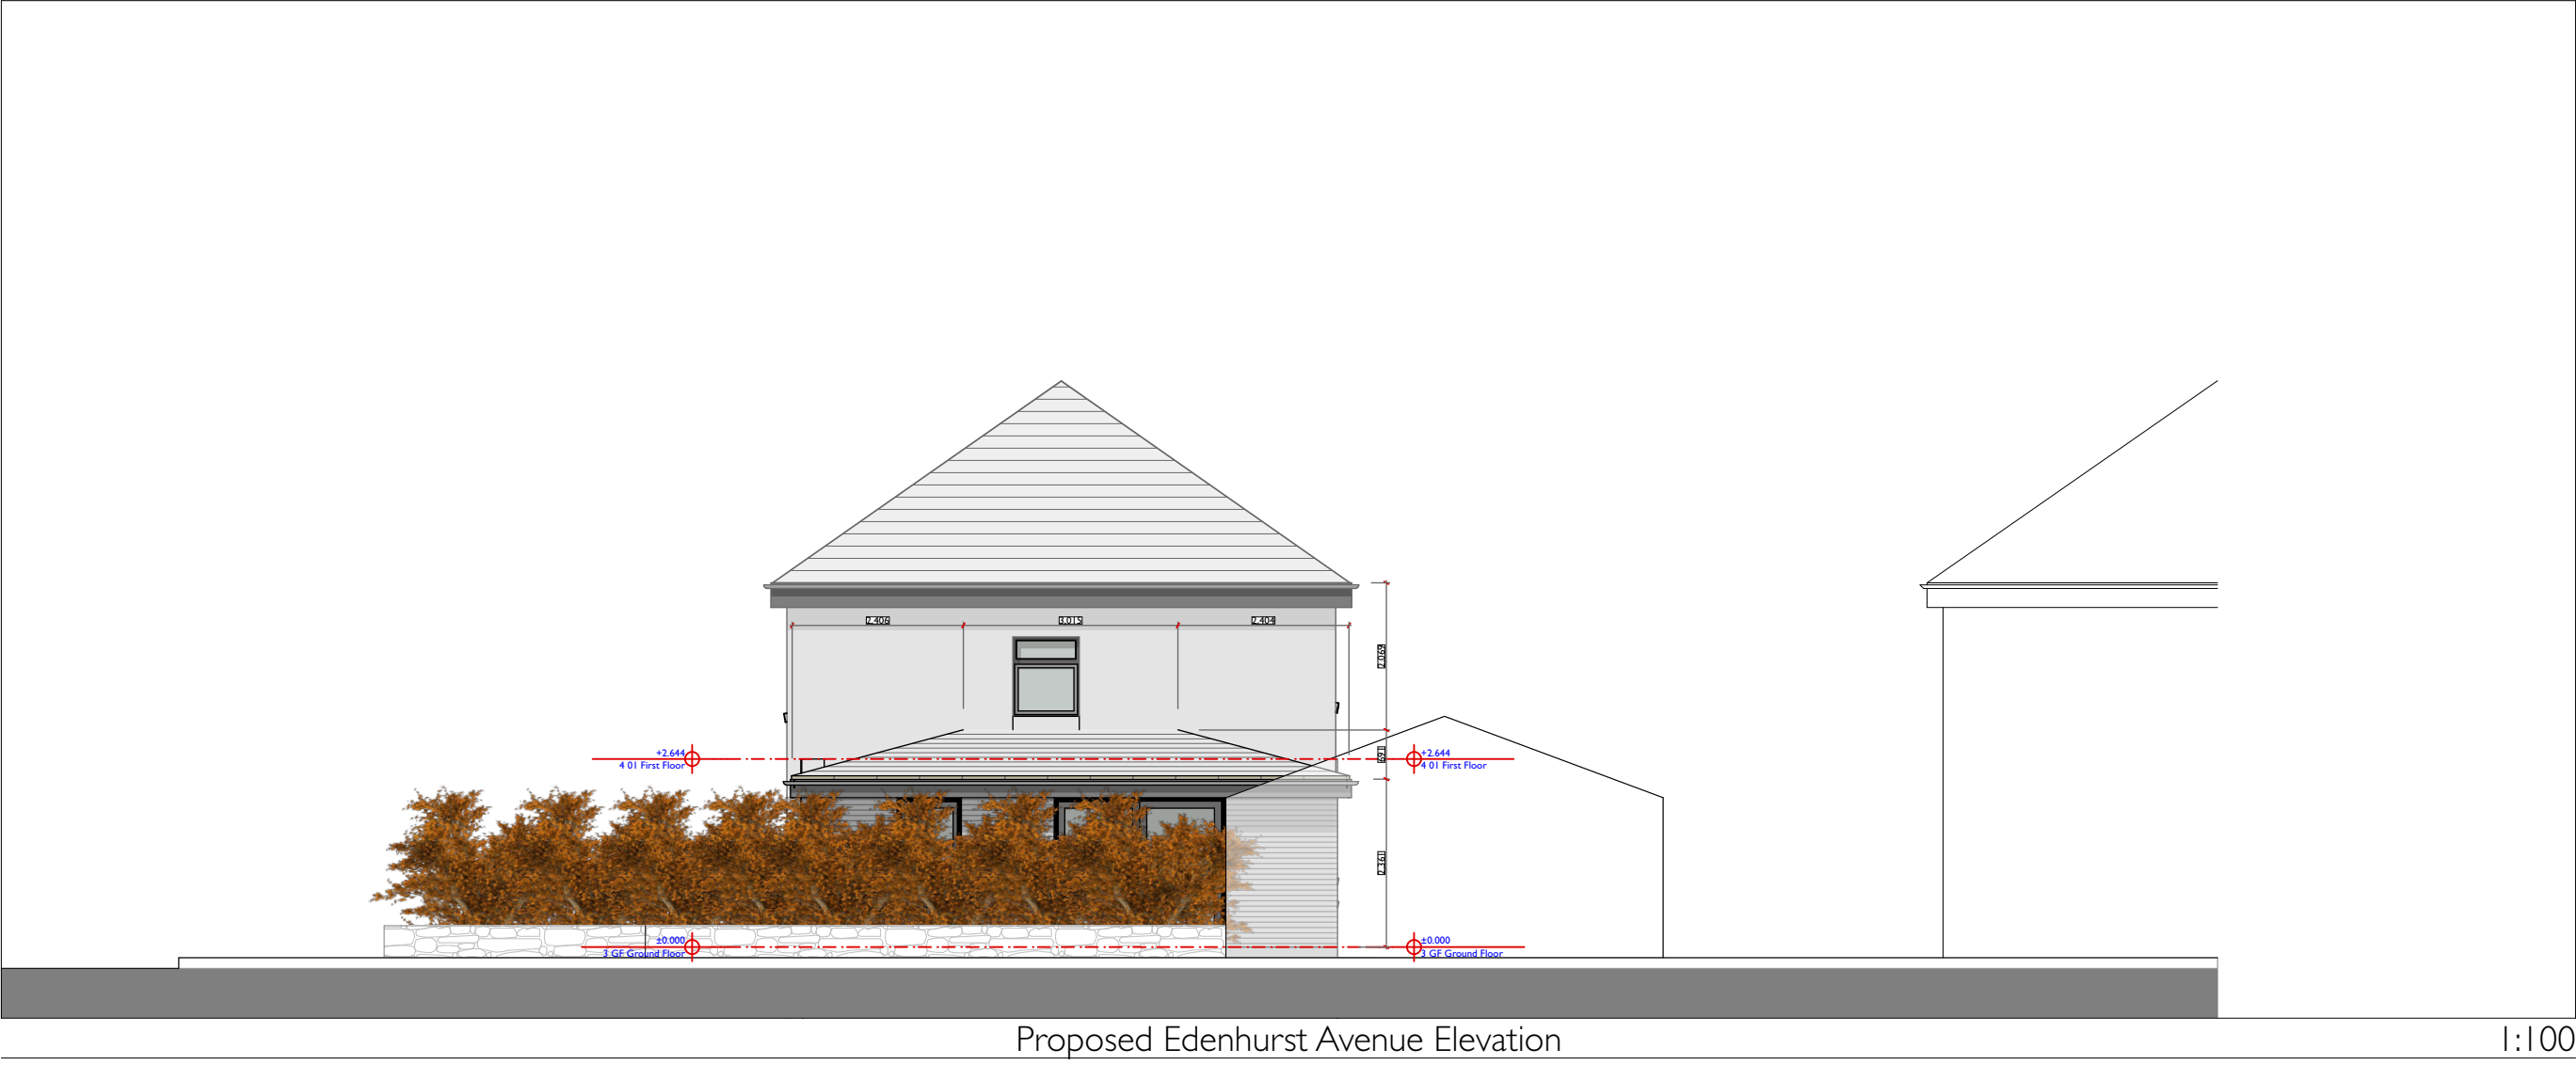

1:100	1m	2	3	4	5	6	7	8	9	10
1:10	100mm	200	300	400	500	600	700	800	900	1000
1:1	10mm	20	30	40	50	60	70	80	90	100

Client

Tra

Project

47

Street

Drawings Existing Ewart Rd
Edenhurst Avenue Elevatio
Scal

Rd Elevati
ue Ele

Drawing

2114

CTS

00

XX

DR

A

2300

Revi

P-3