



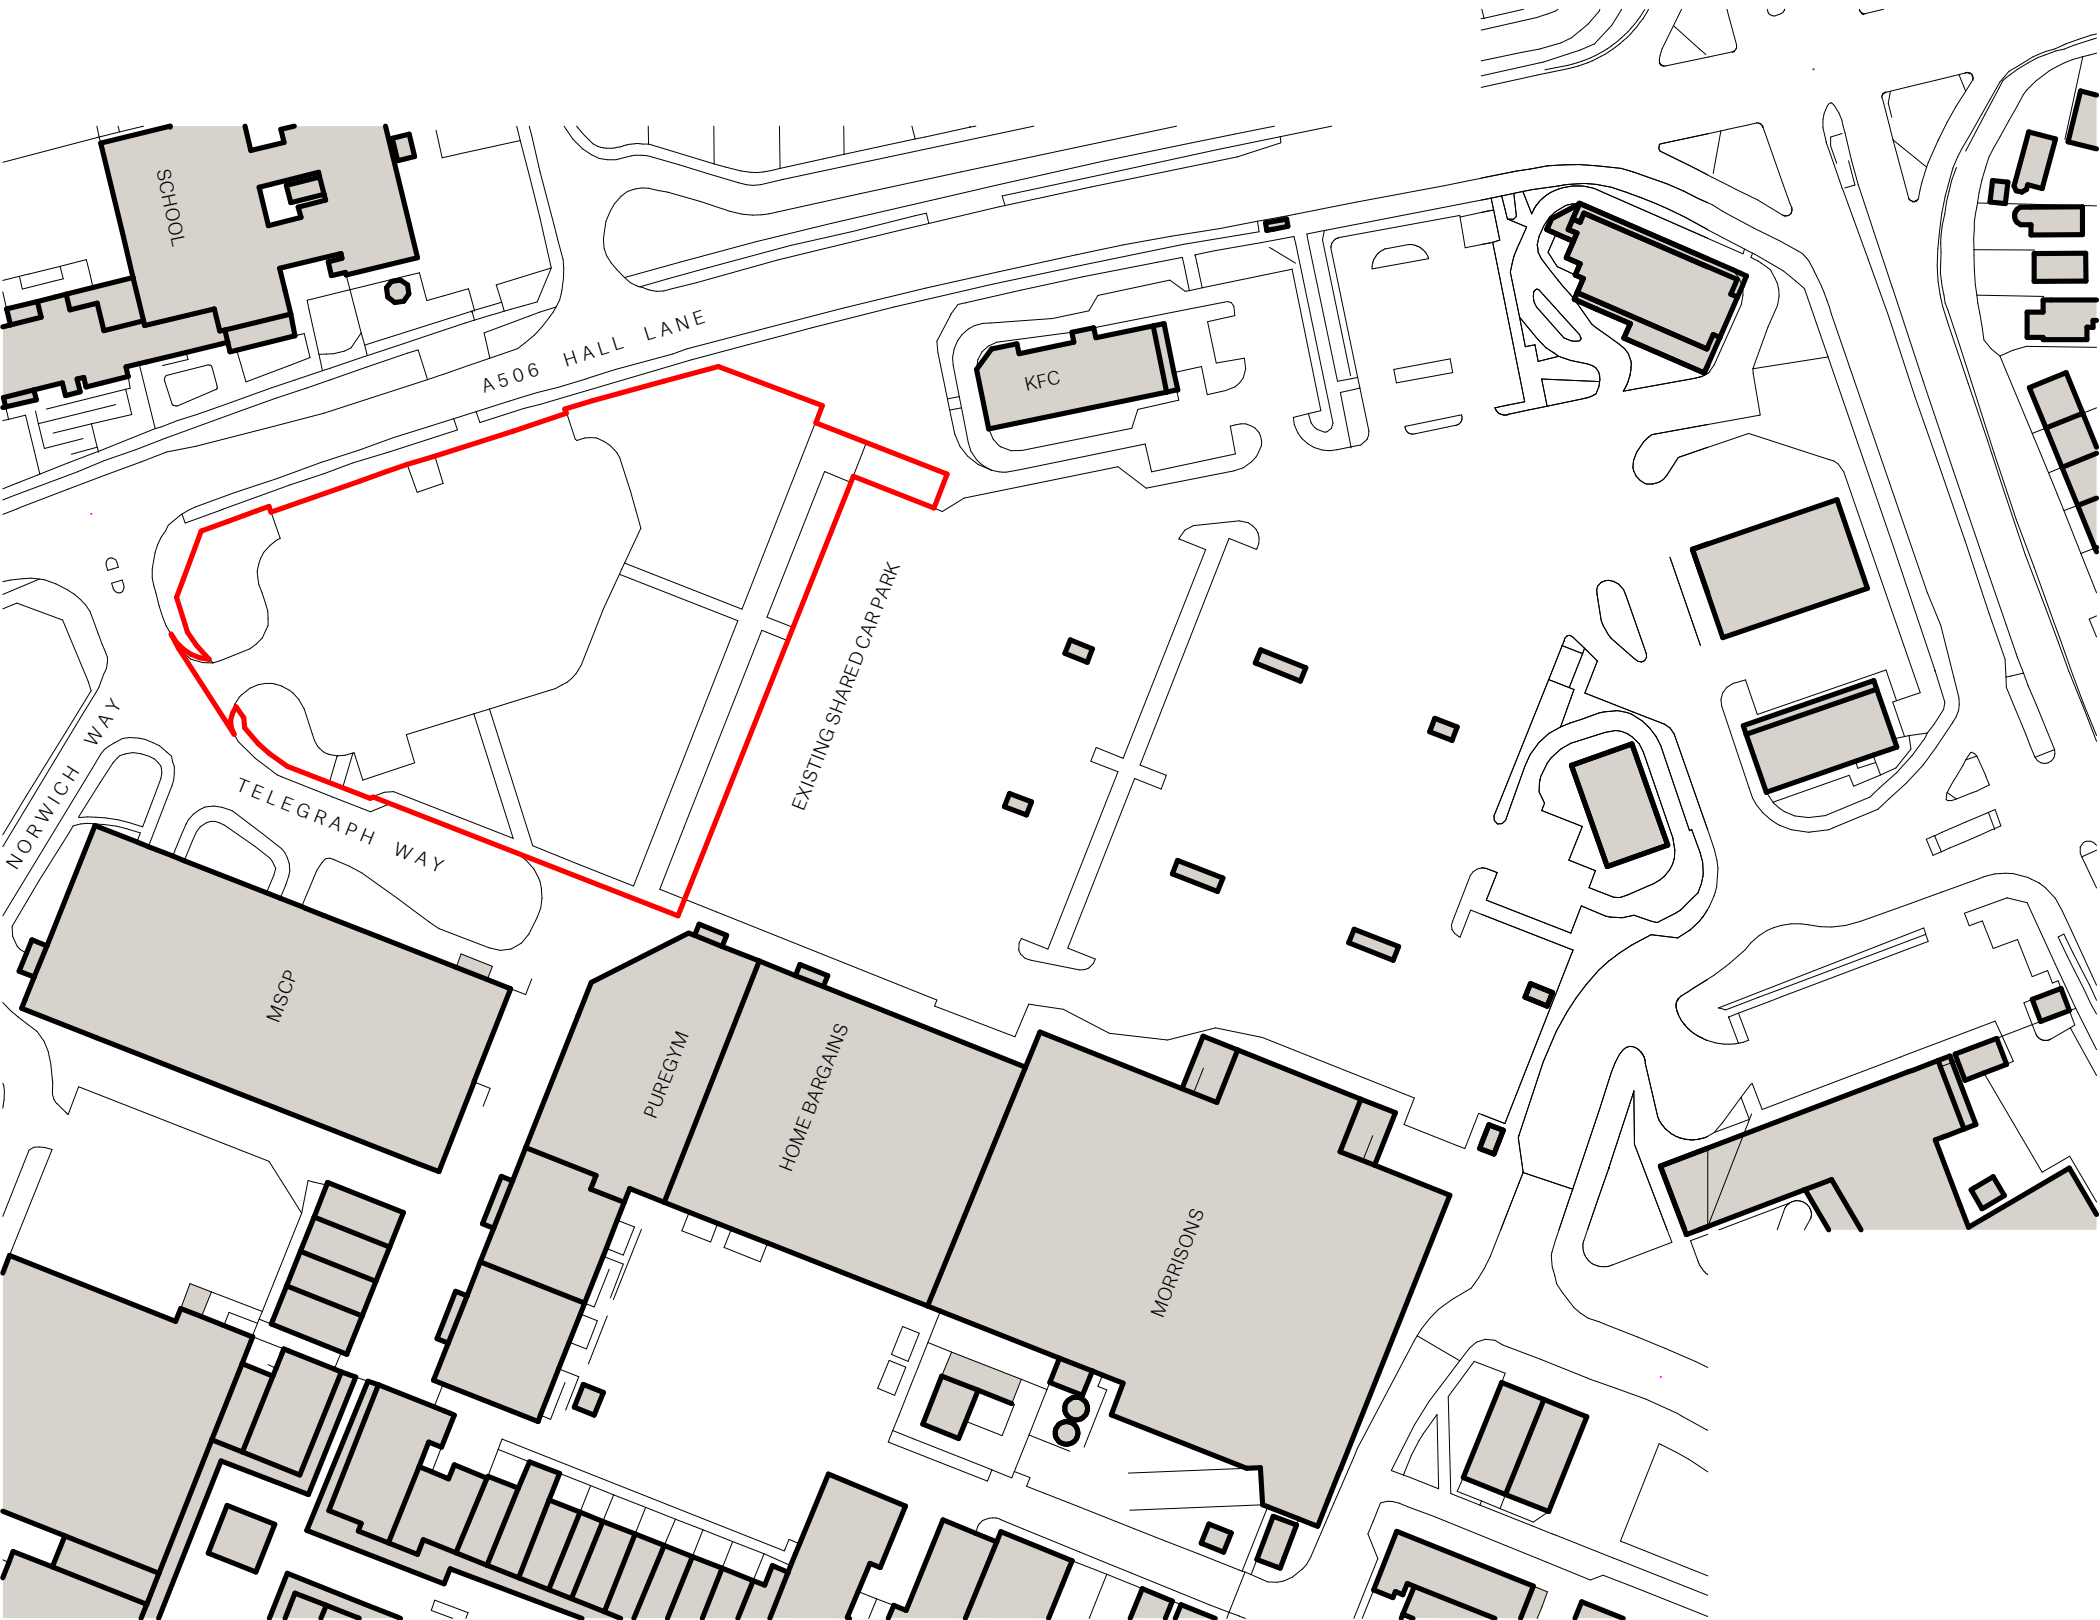

OVERALL	
SITE AREA (Approx.):	6380 m ²

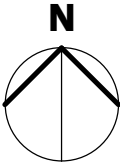

Store Specification
Bespoke

Drawing Purpose
PLANNING
This drawing has been prepared for the sole purpose of forming part of a planning application, and should not be used for any other purpose.



SPACE

Spaceworks, Benton Park Road, Newcastle upon Tyne, NE7 7LX
T: +44 (0)844 800 6660
www.spacearchitects.co.uk

Project Lidl Kirkby				
Drawing Title Site Location Plan				
Project No. 08984	Drawing No. XX-XX-D-A-90002	Status S3	Rev. P05	Scale at A3 As indicated
File Reference: 08984-SPACE-XX-XX-D-A-90002-S3-P05				