



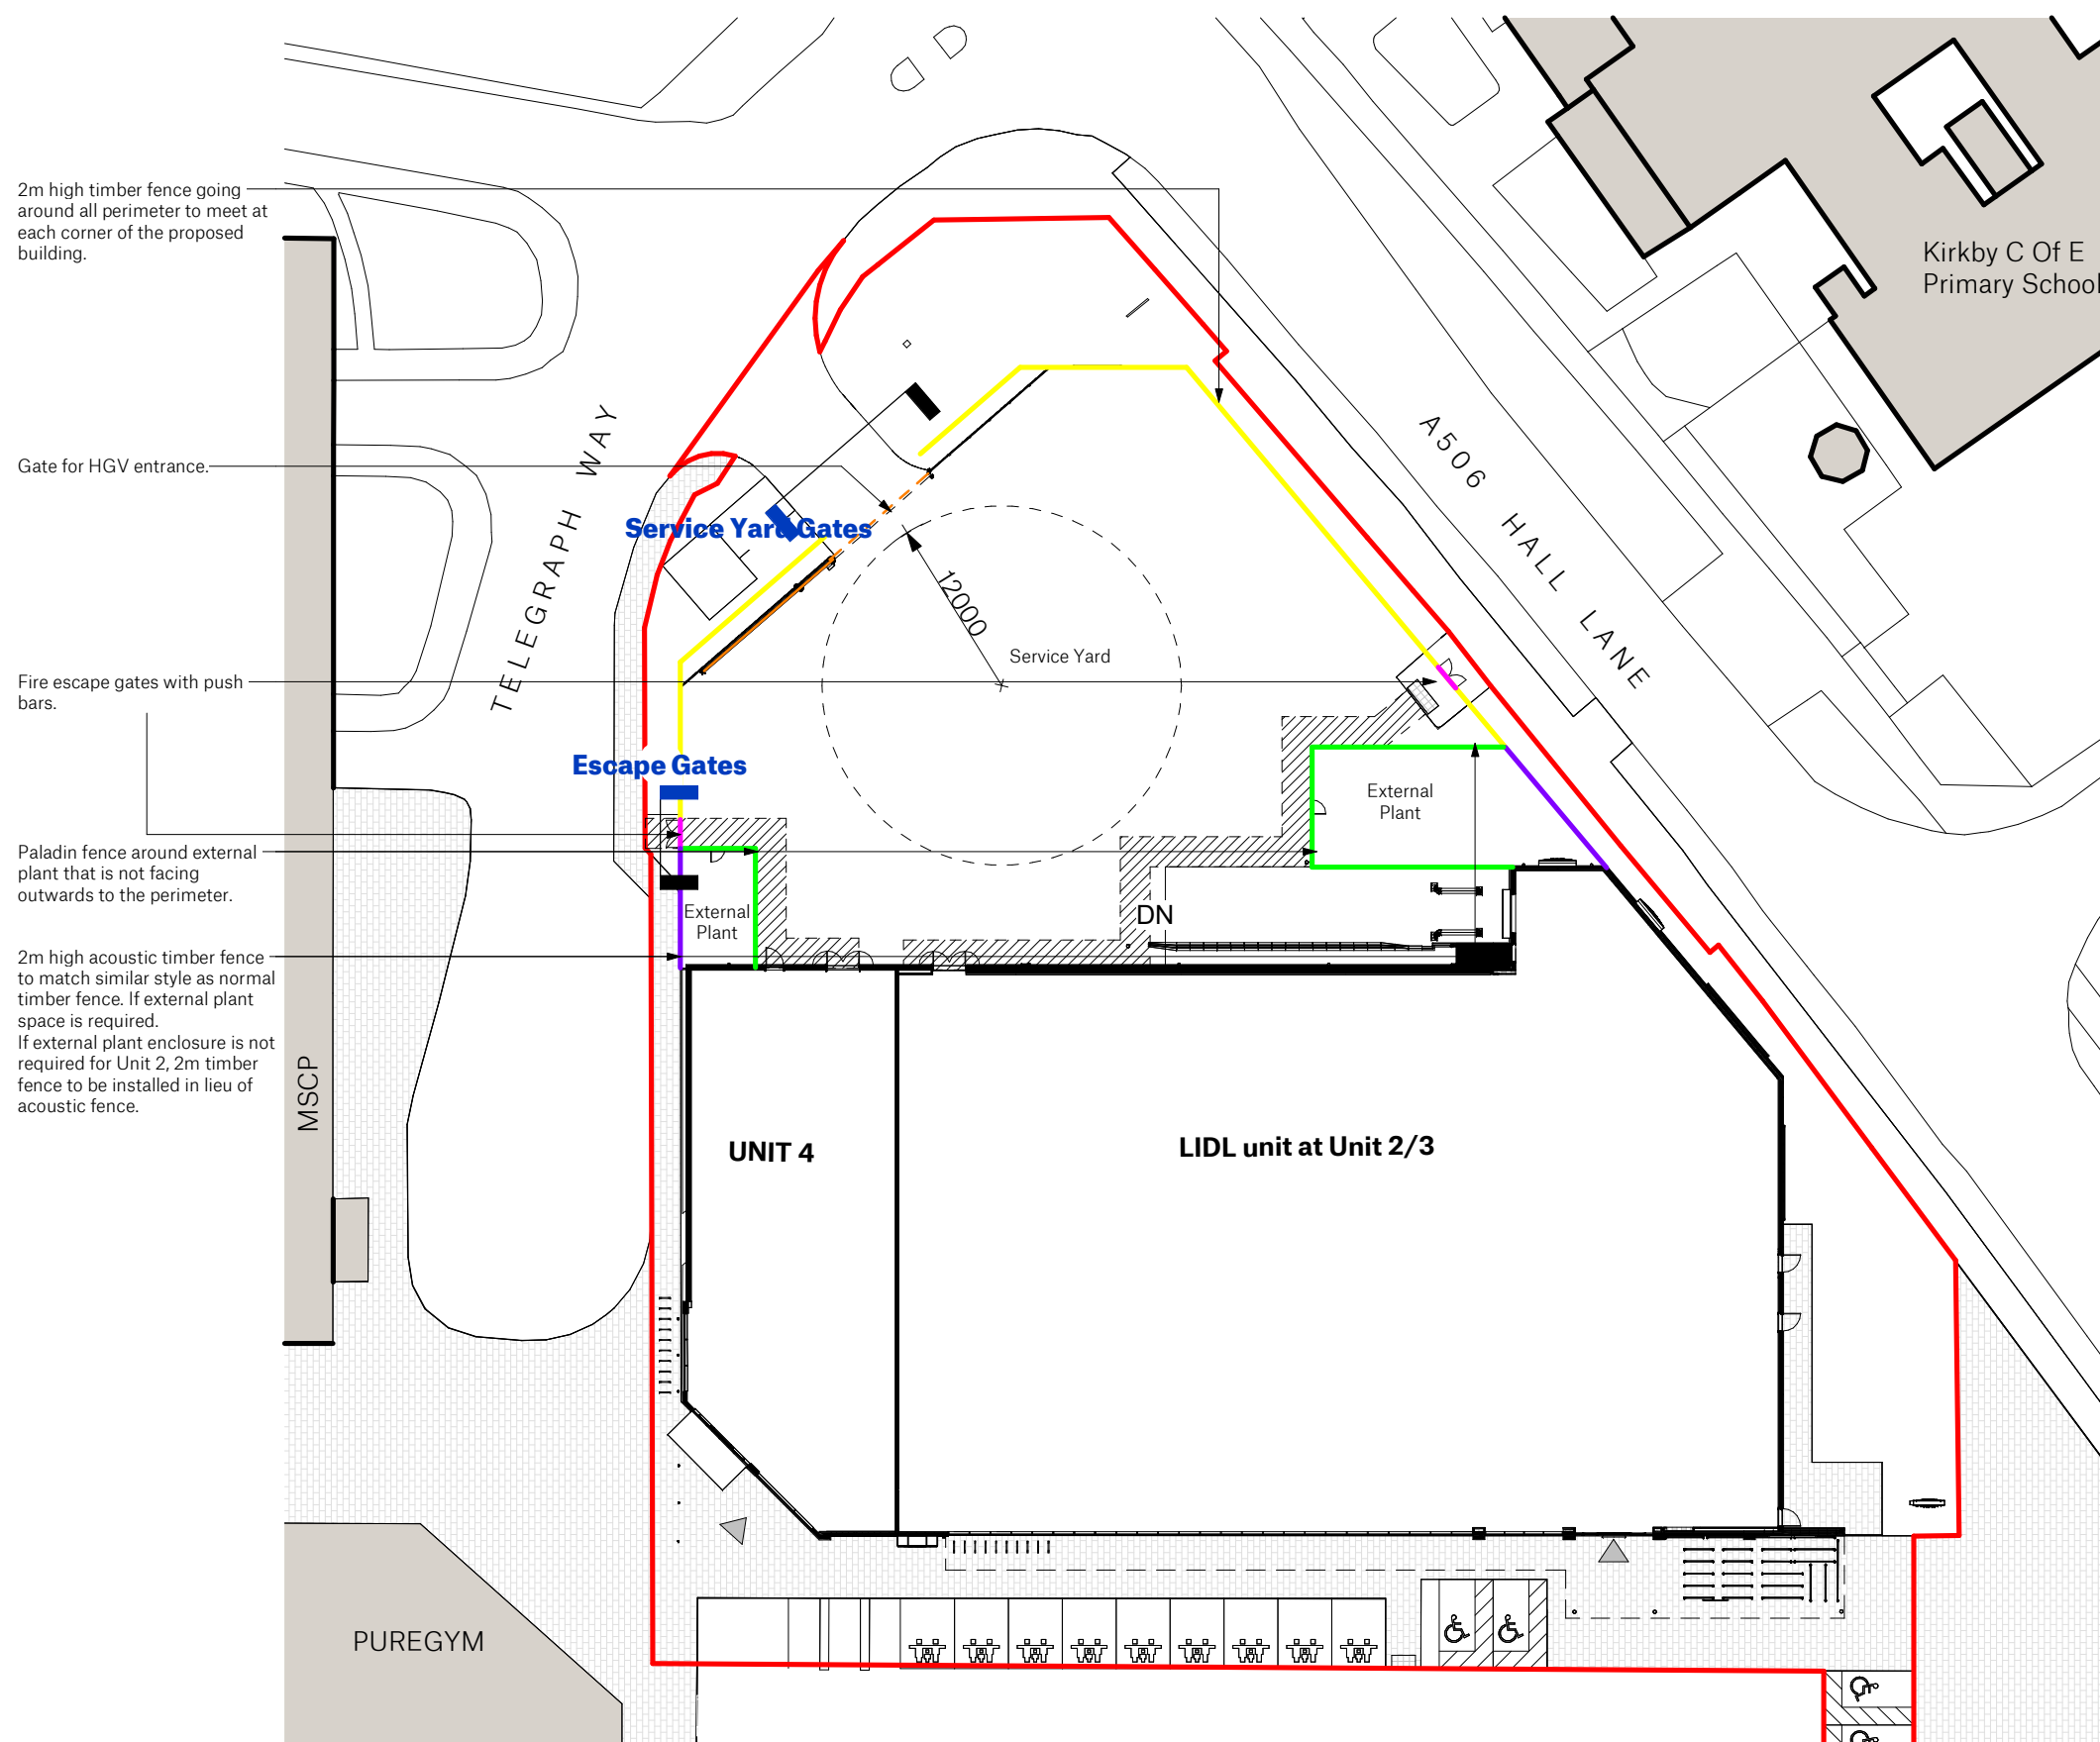


Proposed Boundary Treatment Plan

1:500

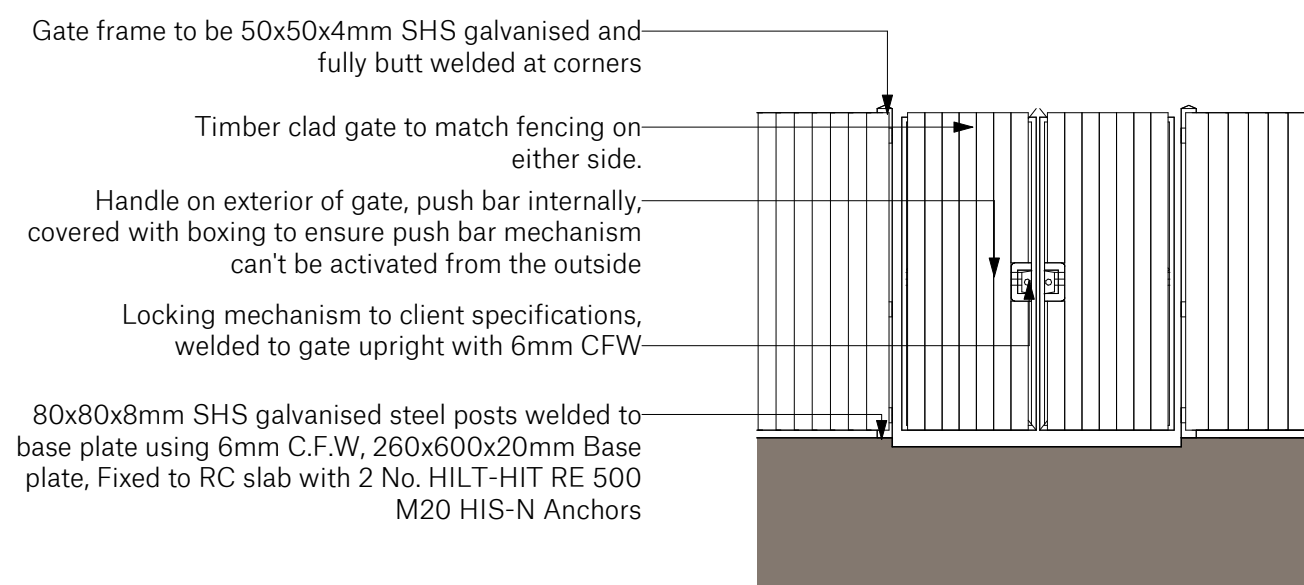

Escape Gates

1:50

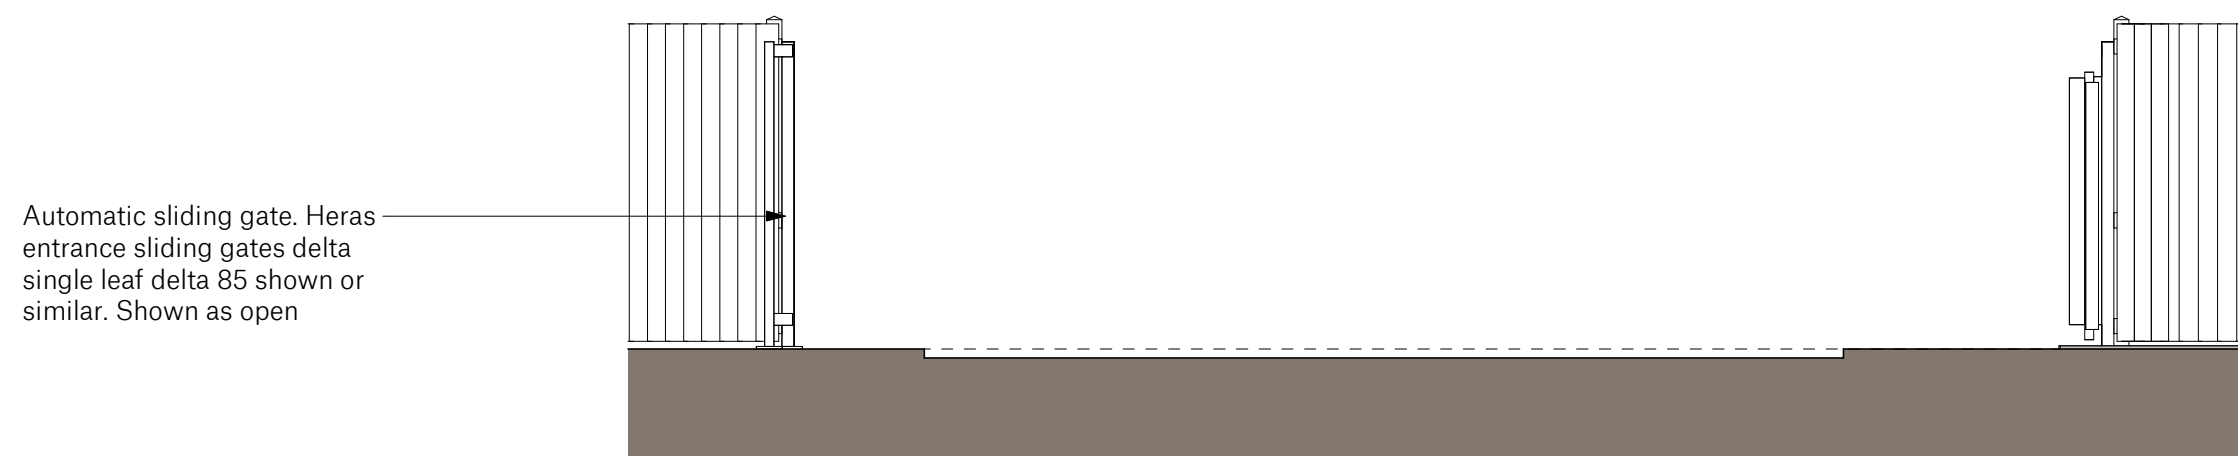

Service Yard Gates

1:50



Example of Automatic sliding door into service yard

SITE BOUNDARY TREATMENT KEY

- | | |
|---|---|
|  | Proposed - 2m timber acoustic fence |
|  | Proposed - 2m timber fence. |
|  | Proposed - 2m LIDL spec grey paladin fence |
|  | Proposed - Paladin fence escape access gates |
|  | Proposed - Automated metal sliding gate |
|  | Proposed - Automated metal sliding gate - opening |

Store Specification

Bespoke

Drawing Purpose	
-----------------	--

PLANNING

This drawing has been prepared for the sole purpose of forming part of a planning application, and should not be used for any other purpose.



SPACE

Spaceworks, Benton Park Road, Newcastle upon Tyne, NE7 7LX
T: +44 (0)844 800 6660
www.spacearchitects.co.uk

Project

Lidl Kirkby

Drawing Title

Proposed Boundary Treatment Plan

Project No. 08984	Drawing No. XX-XX-D-A-99001	Status S3	Rev. P11	Scale at A2 As indicated
-----------------------------	---------------------------------------	---------------------	--------------------	------------------------------------

File Reference: 08984-SPACE-XX-XX-D-A-99001-S3-P11