




Existing Site Section A-A
1:500

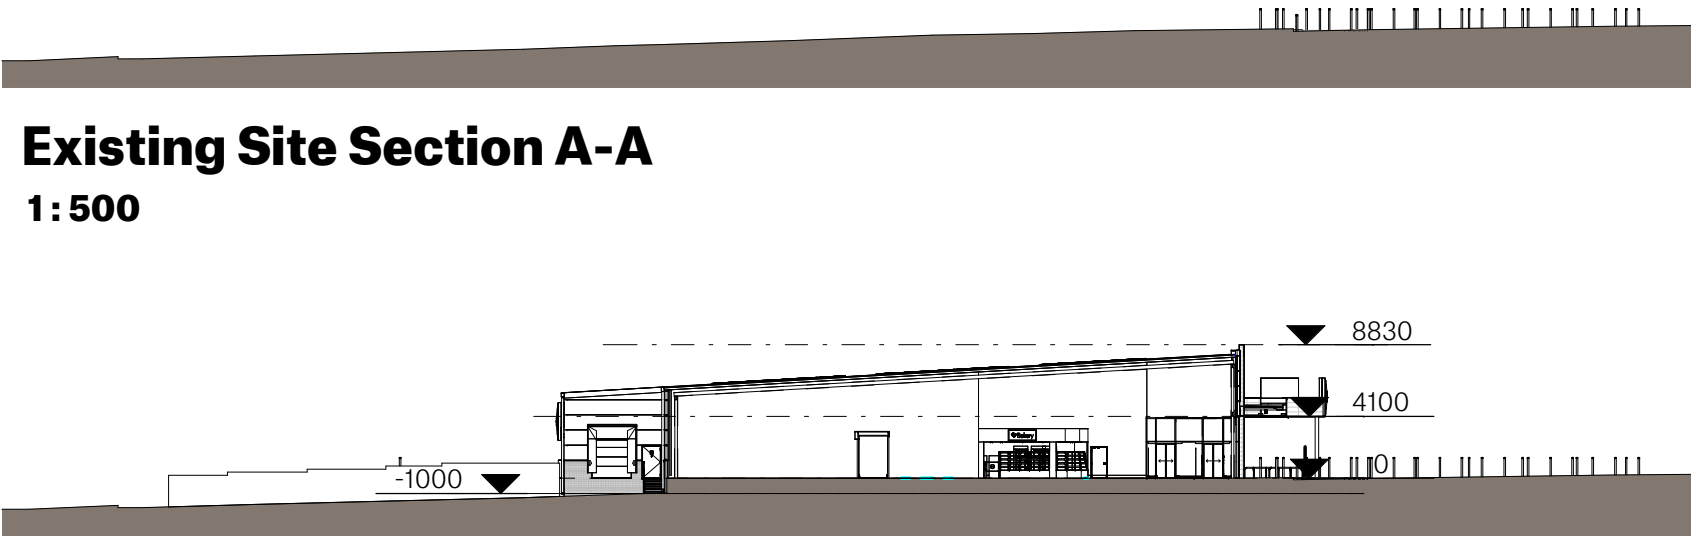


Proposed Site Section A-A
1:500

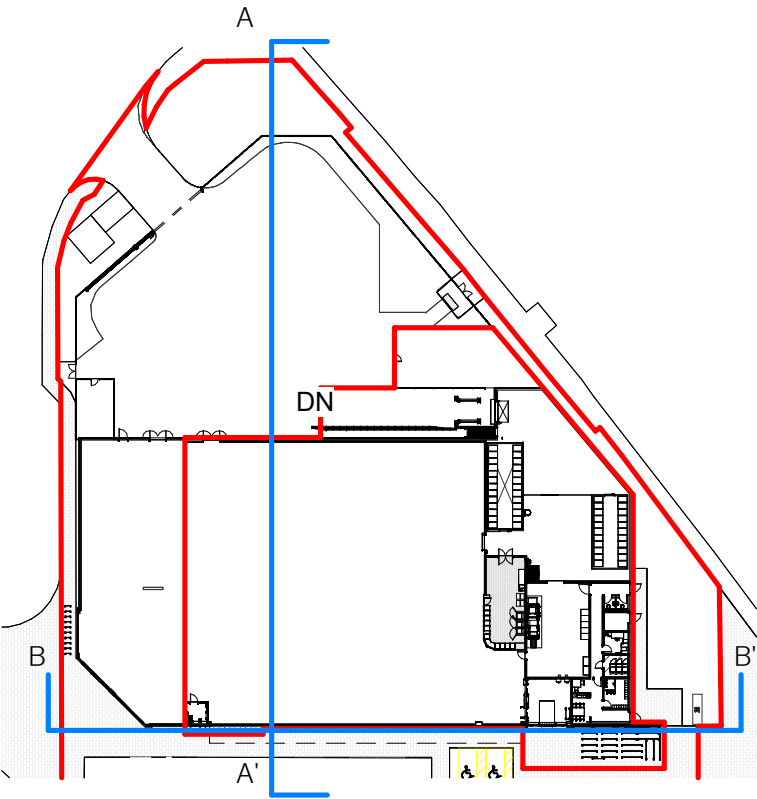

Site Section Key

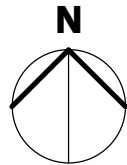

Existing Site Section B-B
1:500

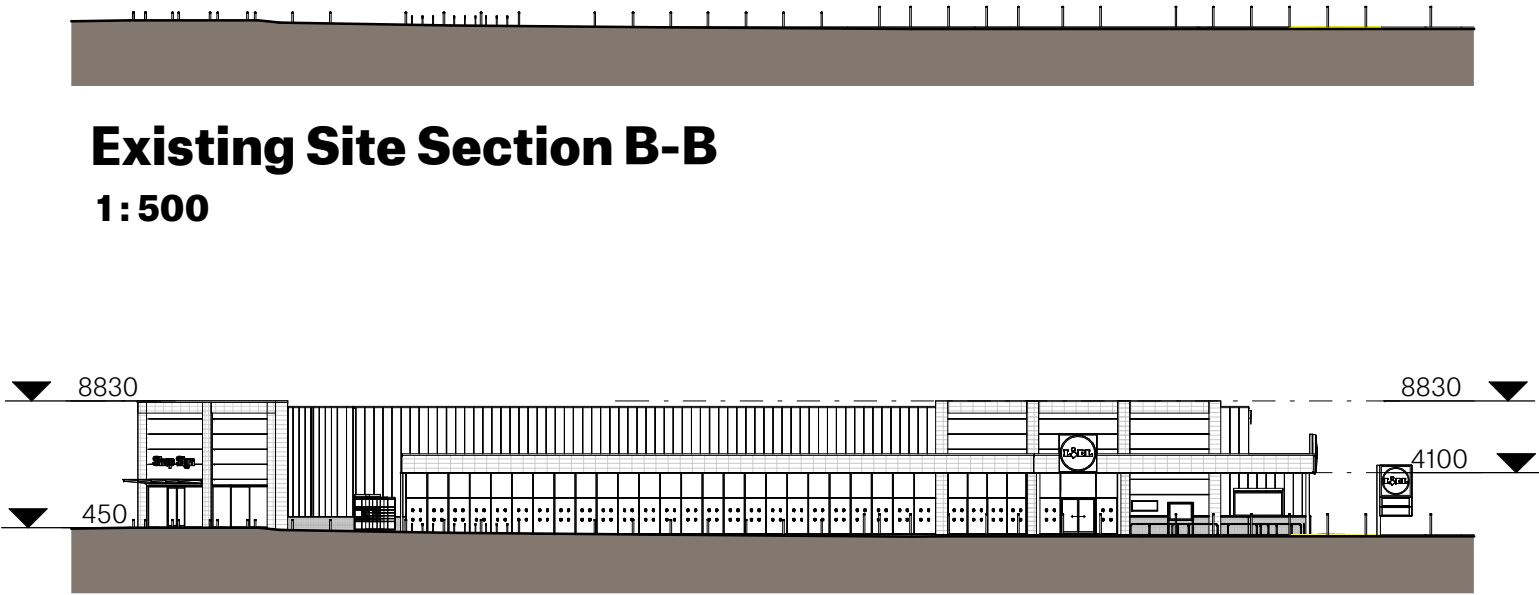

Proposed Site Section B-B
1:500

Store Specification

Bespoke

Drawing Purpose

PLANNING

This drawing has been prepared for the sole purpose of forming part of a planning application, and should not be used for any other purpose.



SPACE

Spaceworks, Benton Park Road, Newcastle upon Tyne, NE7 7LX
T: +44 (0)844 800 6660
www.spacearchitects.co.uk

Project

Lidl Kirkby

Drawing Title

Site Sections

Project No.	Drawing No.	Status	Rev.	Scale at A3
08984	XX-XX-D-A-99005	S3	P04	As indicated

File Reference: 08984-SPACE-XX-XX-D-A-99005-S3-P04

This drawing is Copyright - Check all dimensions on site - Inform originator of any discrepancies - Work to figured dimensions only - Do not scale