

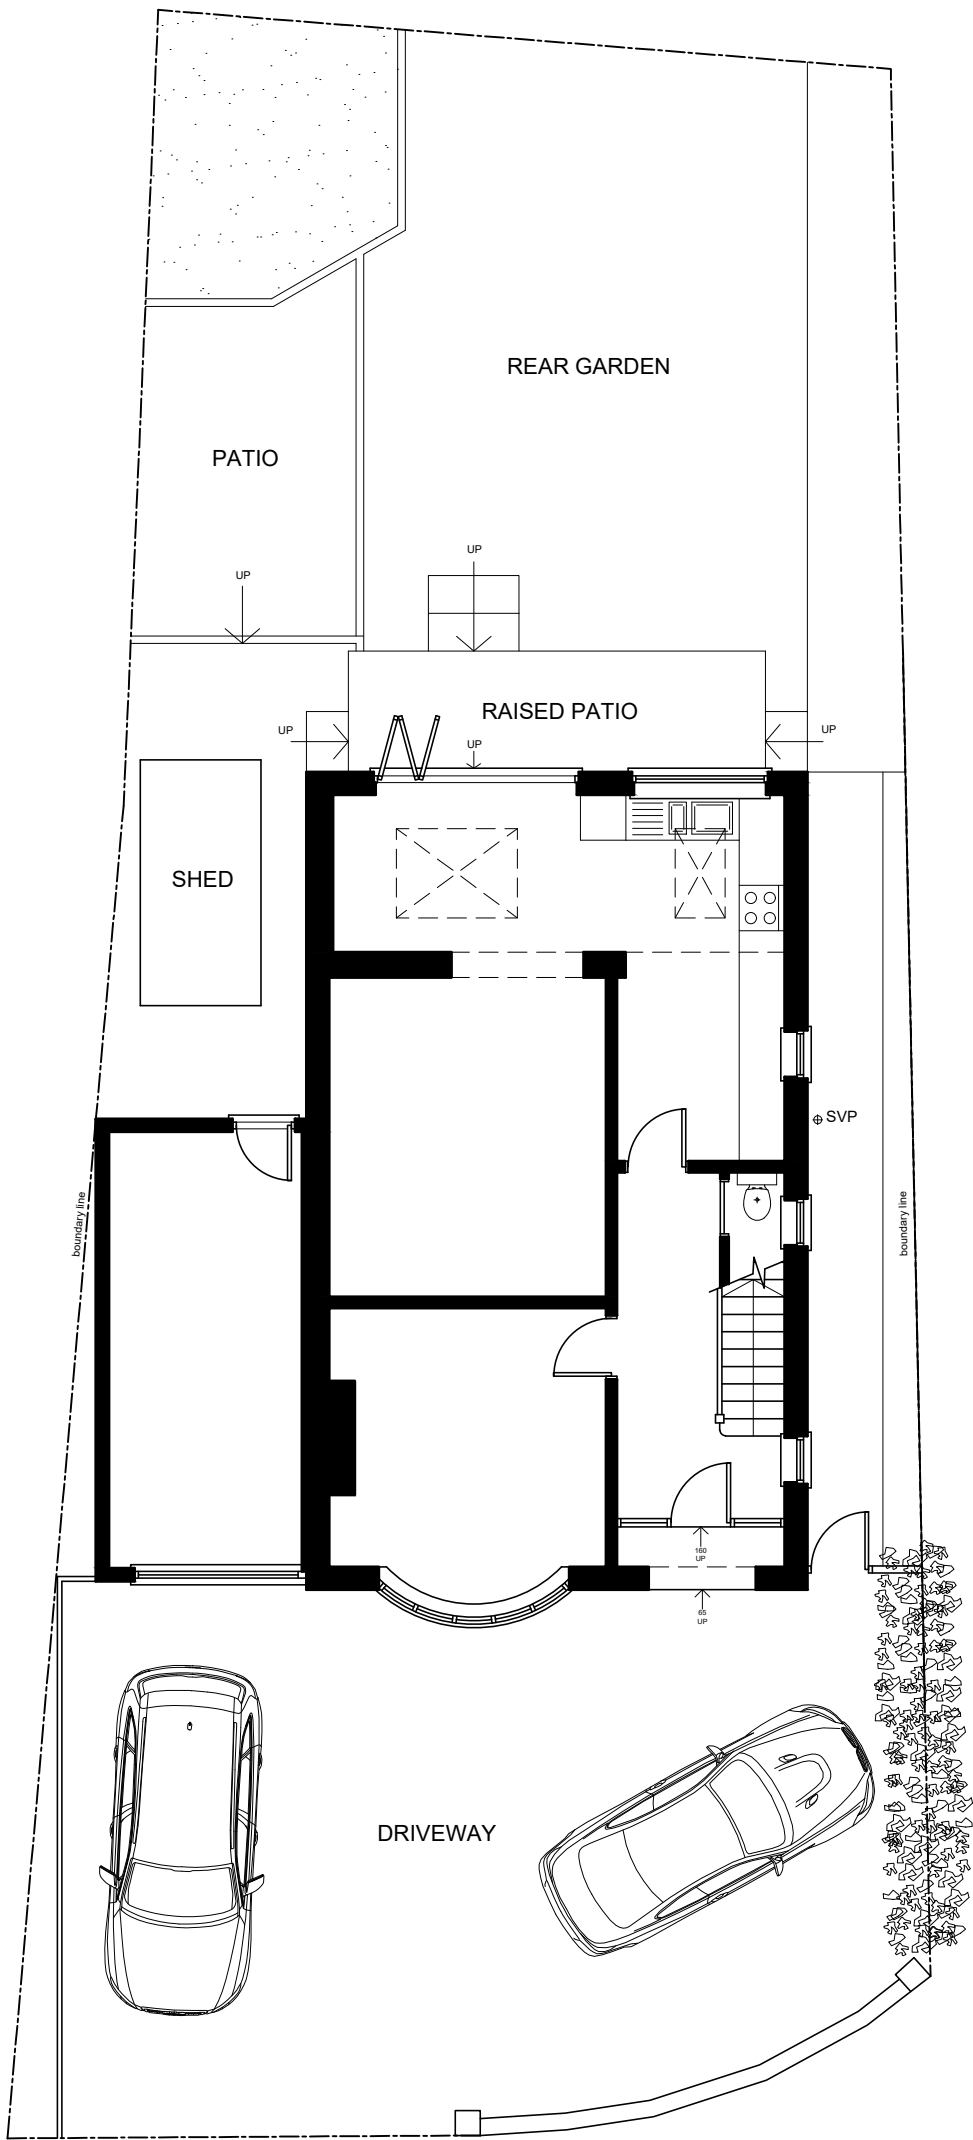
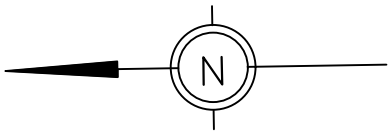


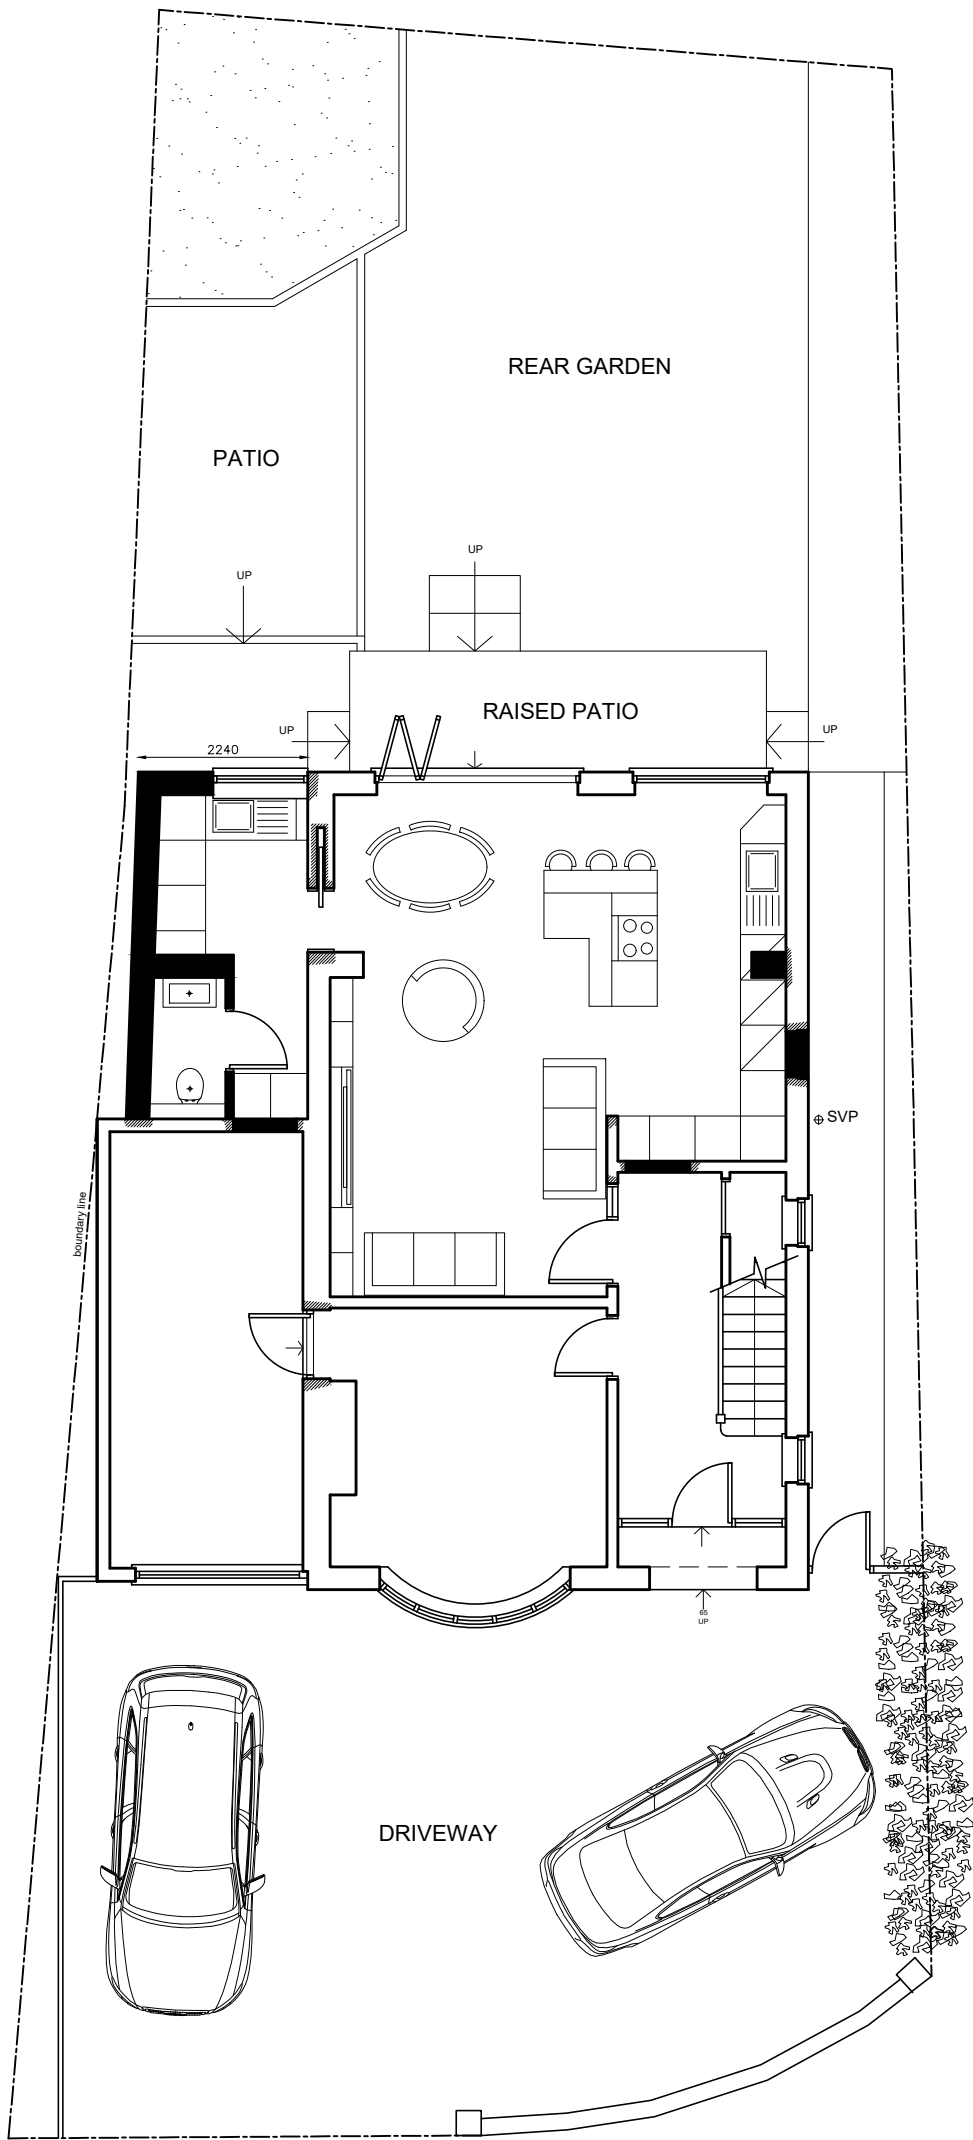

1:100 scale bar 0 1 2 3 4 5metres

EXISTING SITE BLOCK PLAN

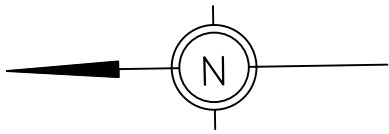

1:100 scale bar 0 1 2 3 4 5metres

PROPOSED SITE BLOCK PLAN

RJG Architecture LTD For all your architectural design requirements	Project 108 St. James Road Eccleston Park Preston		
	Day No Existing and Proposed Site Block Plans		
tel: 01524 341 444 e-mail: rjg@rjgarchitects.co.uk	Day No 01561/SK/102	Rev	
	Drawn by L. J.	Scale 1:100	Date Mar.'25