


CDM Requirements, require all projects to:

- * Have workers with the correct skills, knowledge, training and experience.
- * Contractors providing appropriate supervision, instruction and information.
- * A written Construction Phase Plan.

* Studio Attis Architects are appointed as "Designer" only, unless appointed by the client by in writing to confirm Studio Attis Ltd role as "Principal Designer".

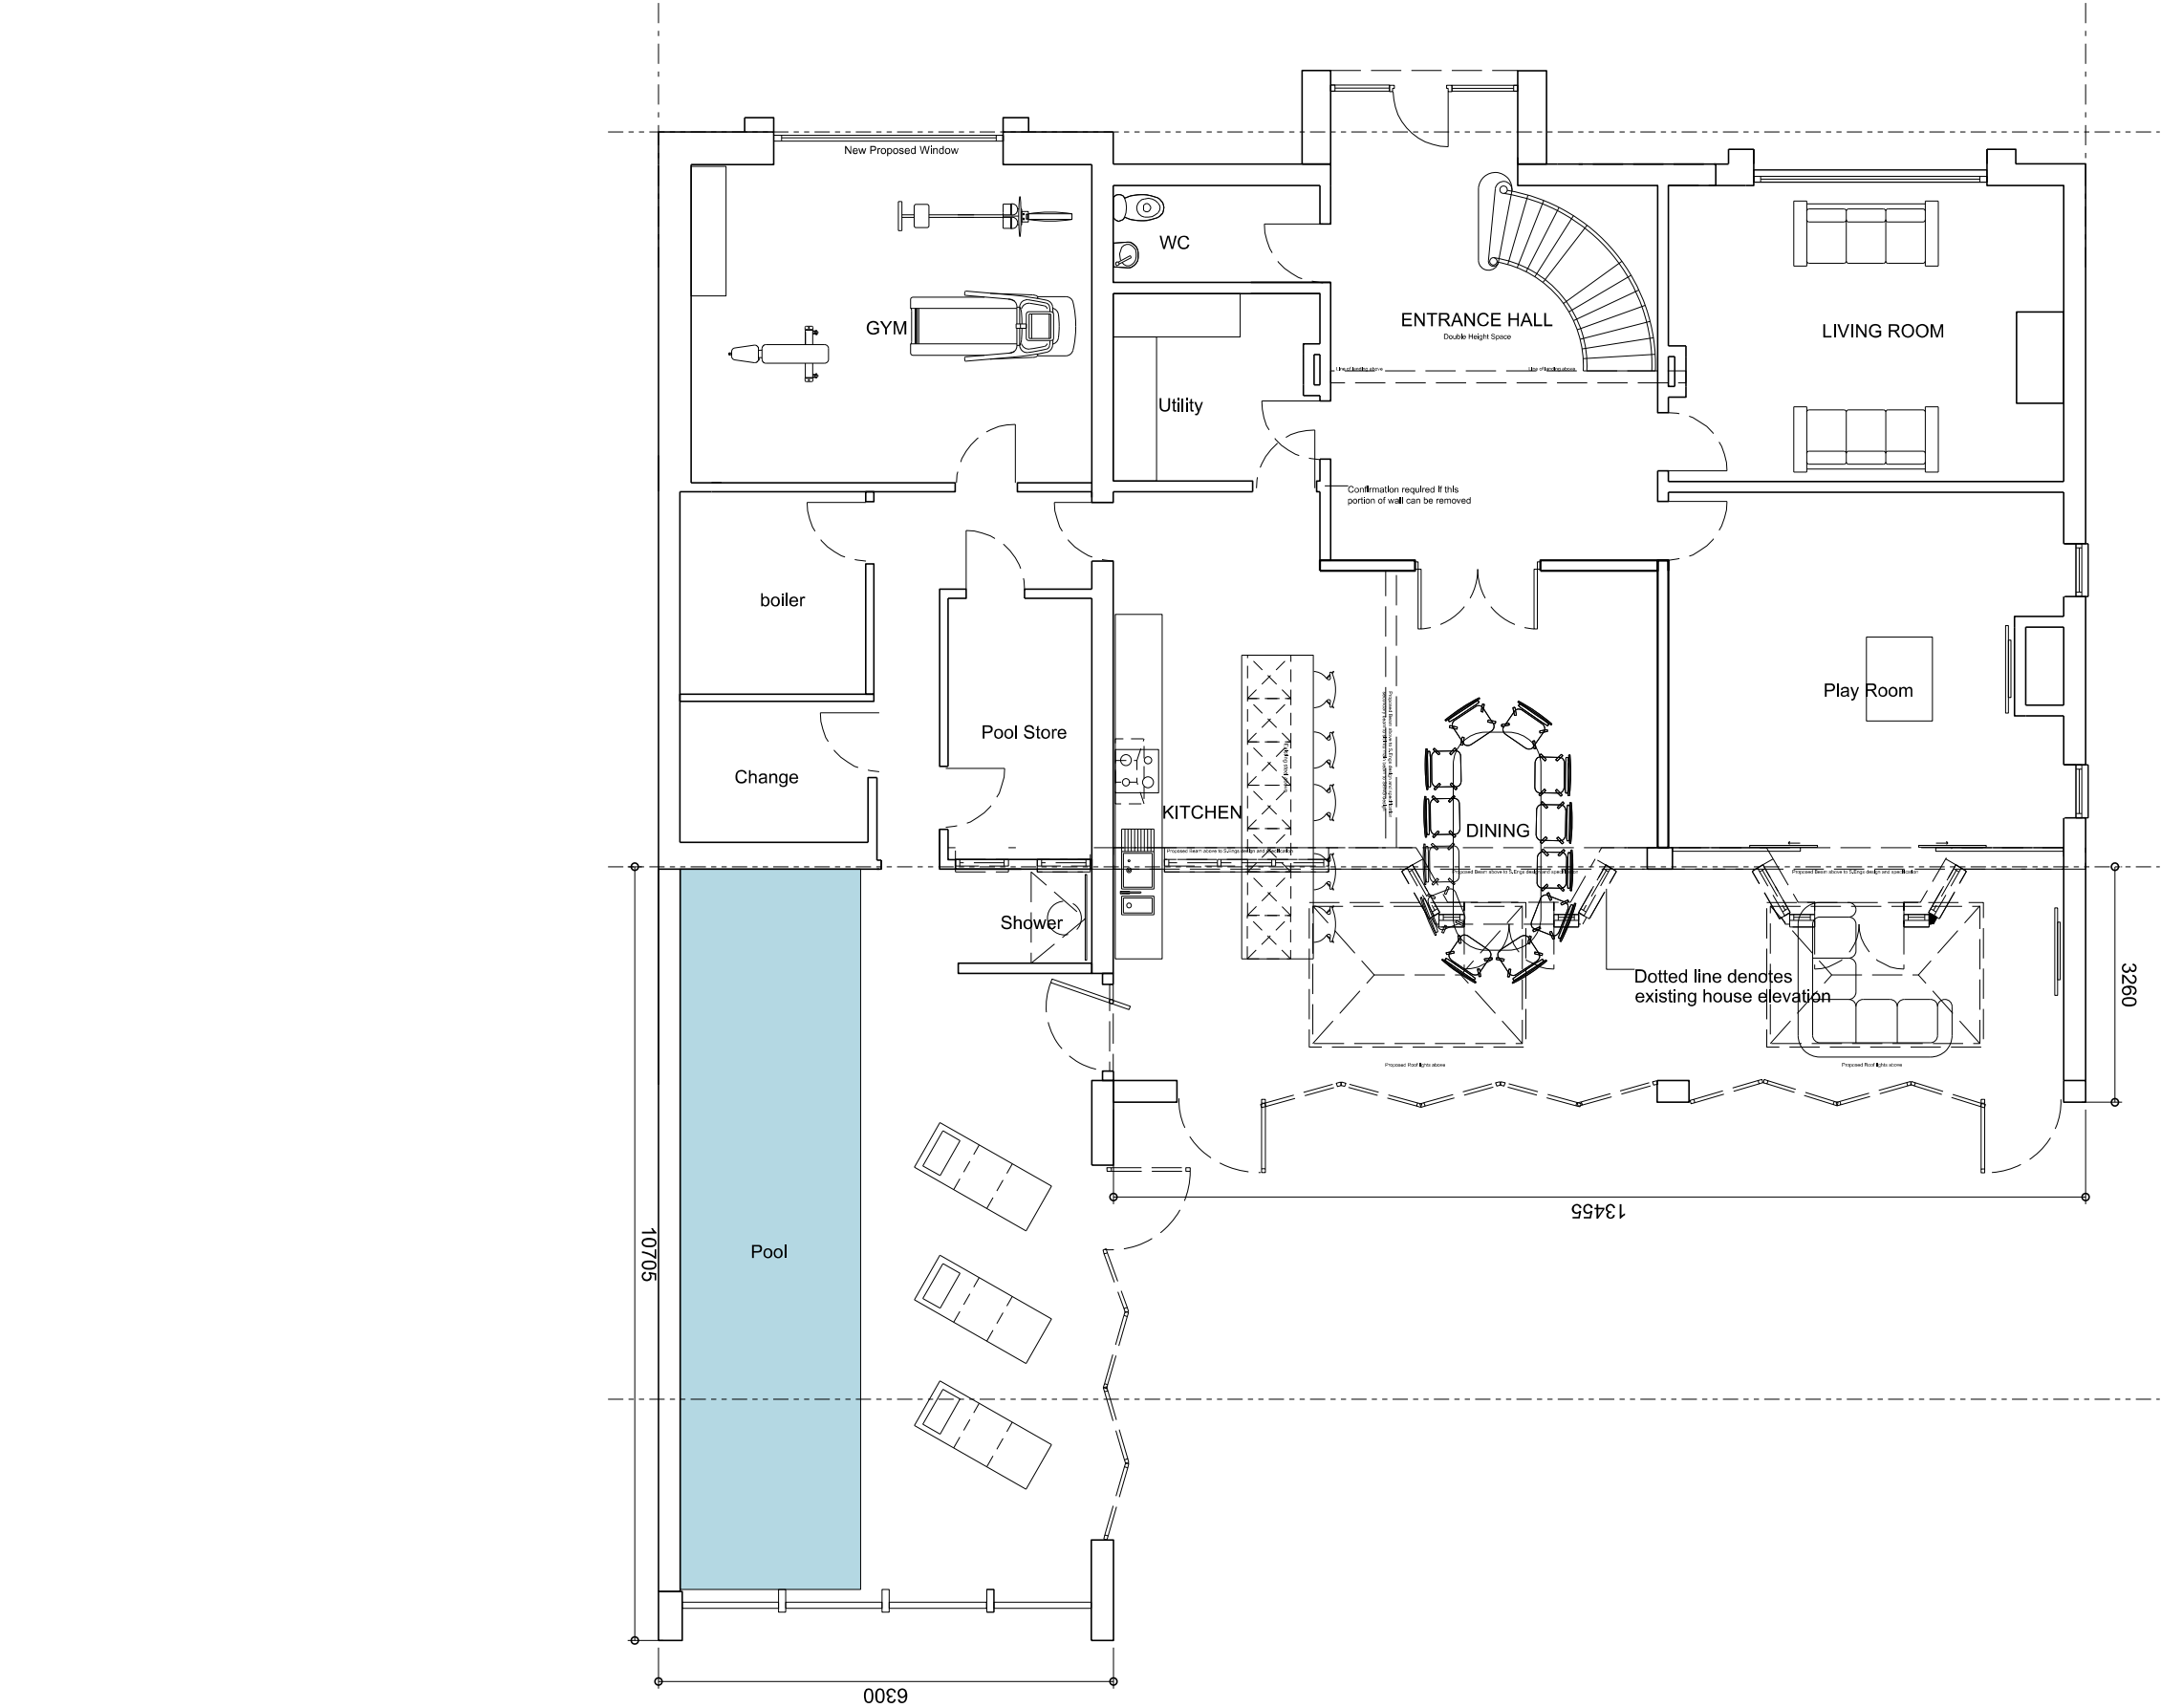

ALL DIMENSIONS TO BE CONFIRMED BY VIA THE CLIENTS TOPOGRAPHICAL SURVEY
INFORMATION DRAWINGS ONLY DO NOT BUILD FROM THIS DOCUMENT

NOTES

This Document is presented to The Client may not be used or relied on by any other person or by the client in relation to any other matters not covered specifically by the scope of this Document. All dimensions to be confirmed by via the clients topographical survey.

Notwithstanding anything to the contrary contained in the Document, Studio Attis is obliged to exercise reasonable skill, care and diligence in the performance of the services required by Client Name and Studio Attis shall not be liable except to the extent that it has failed to exercise reasonable skill, care and diligence, and this Document shall be read and construed accordingly.

This Document has been prepared by Studio Attis and no individual is personally liable in connection with the preparation of this Document. By receiving this Document and acting on it, the client or any other person accepts that no individual is personally liable whether in contract, tort, for breach of statutory duty or otherwise. Studio Attis has used reasonable endeavours to provide information that is correct and accurate and the Document sets out reasonable conclusions that have been reached on the basis of the information available.

Version	Amendment	Drawn & Date
P01	Issued for Information	08,02,21
P02	Issued for Information	17,03,21
P03	Issued for Information	12,04,21

Studio Attis.

ALL DIMENSIONS TO BE CONFIRMED BY VIA THE CLIENTS TOPOGRAPHICAL SURVEY
INFORMATION DRAWINGS ONLY DO NOT BUILD FROM THIS DOCUMENT

Planning Information Only

Issuing Office		Telephone	
E-mail			
Info@StudioAttis.co.uk			
Internal Project Number			
20-50			
Client			
Mr Costello			
Project Name			
27 Ormskirk Rd Knowsley Village			
Drawing Title			
Proposed Ground FL Plan			
Original Size		RIBA 2013 Stage	
A3		03	
Scale		Checked	Approved
1:100			
Drawing Number			Status
2050-SAT-ZZ-00-DR-A-1201			S3
			Revision
			P03
Project Code	Origin	Volume	Level
			Type
			Role
			Number