


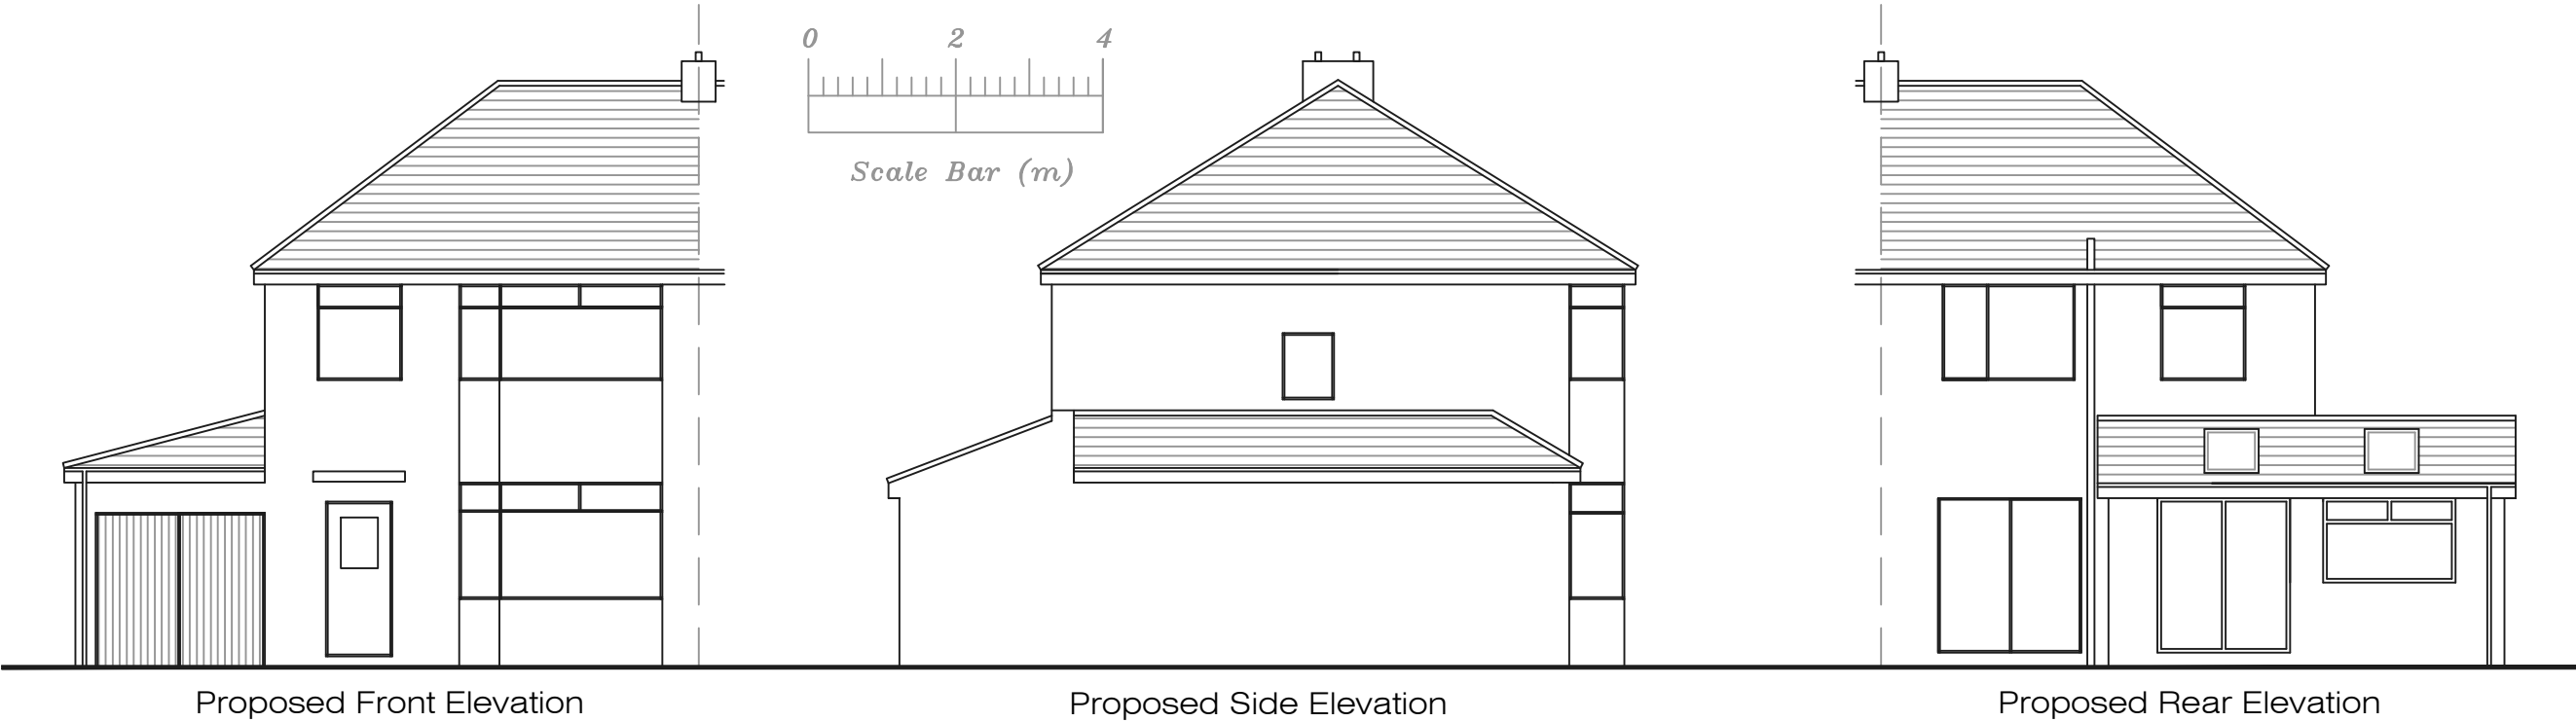

Address
7 Larch Road, L36

Job Title
Single storey side/rear ext.

Drawing title
Proposed Elevations

Chkd	Appvd	date Aug '21	scale 1:100 @ A3	Dwg No. 003
------	-------	-----------------	---------------------	----------------