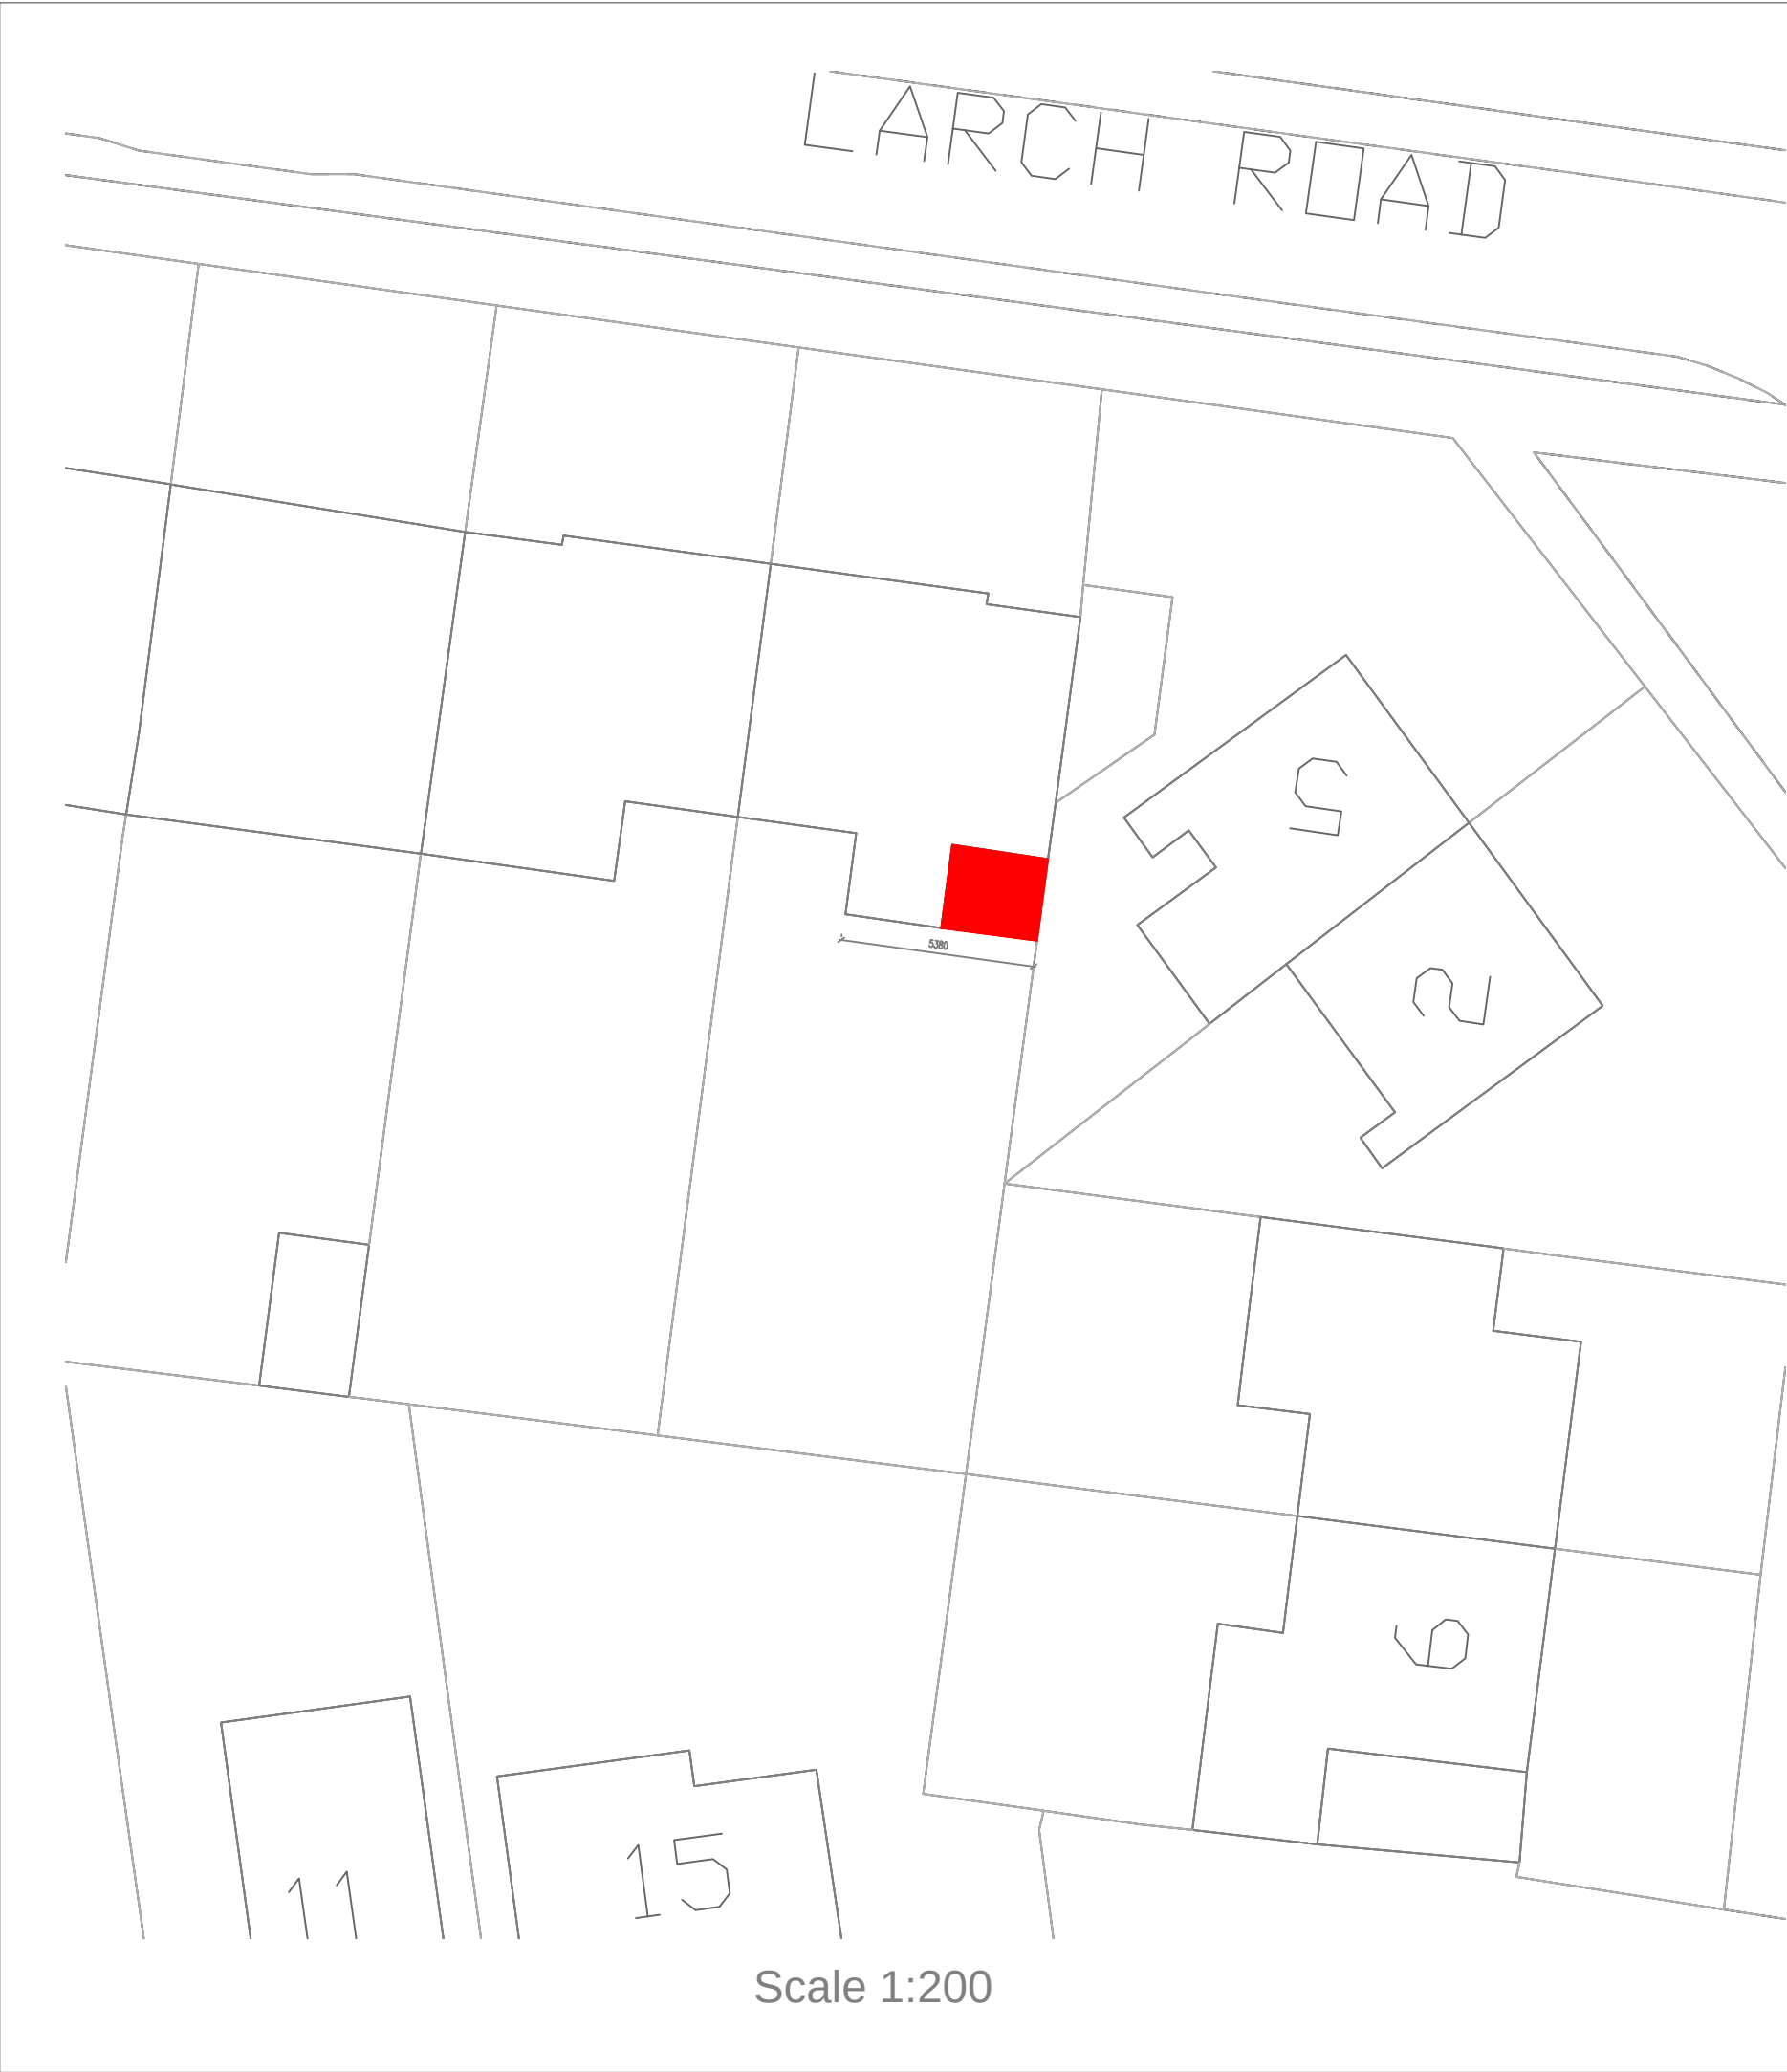


Address
7 Larch Road, L36

Job Title
Single storey side/rear ext.

Drawing title
Site Location Plan

Chkd	Appvd	date	scale 1:1250/1:200 © A3	drawn
DRAWING No. 004				rev