




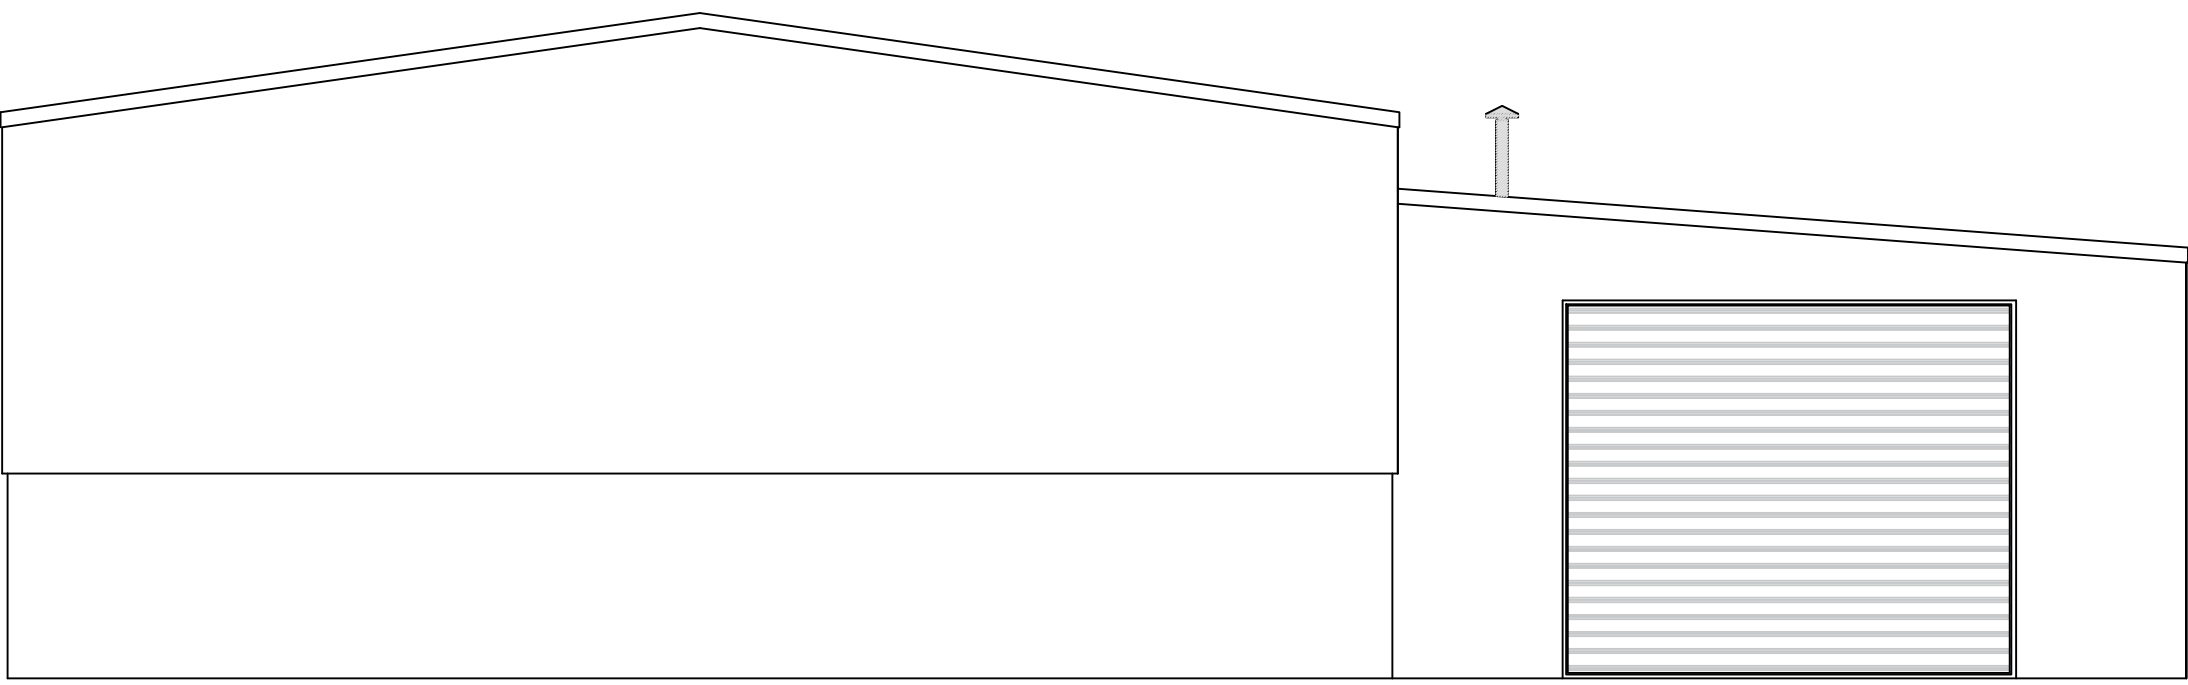


PROPOSED SIDE

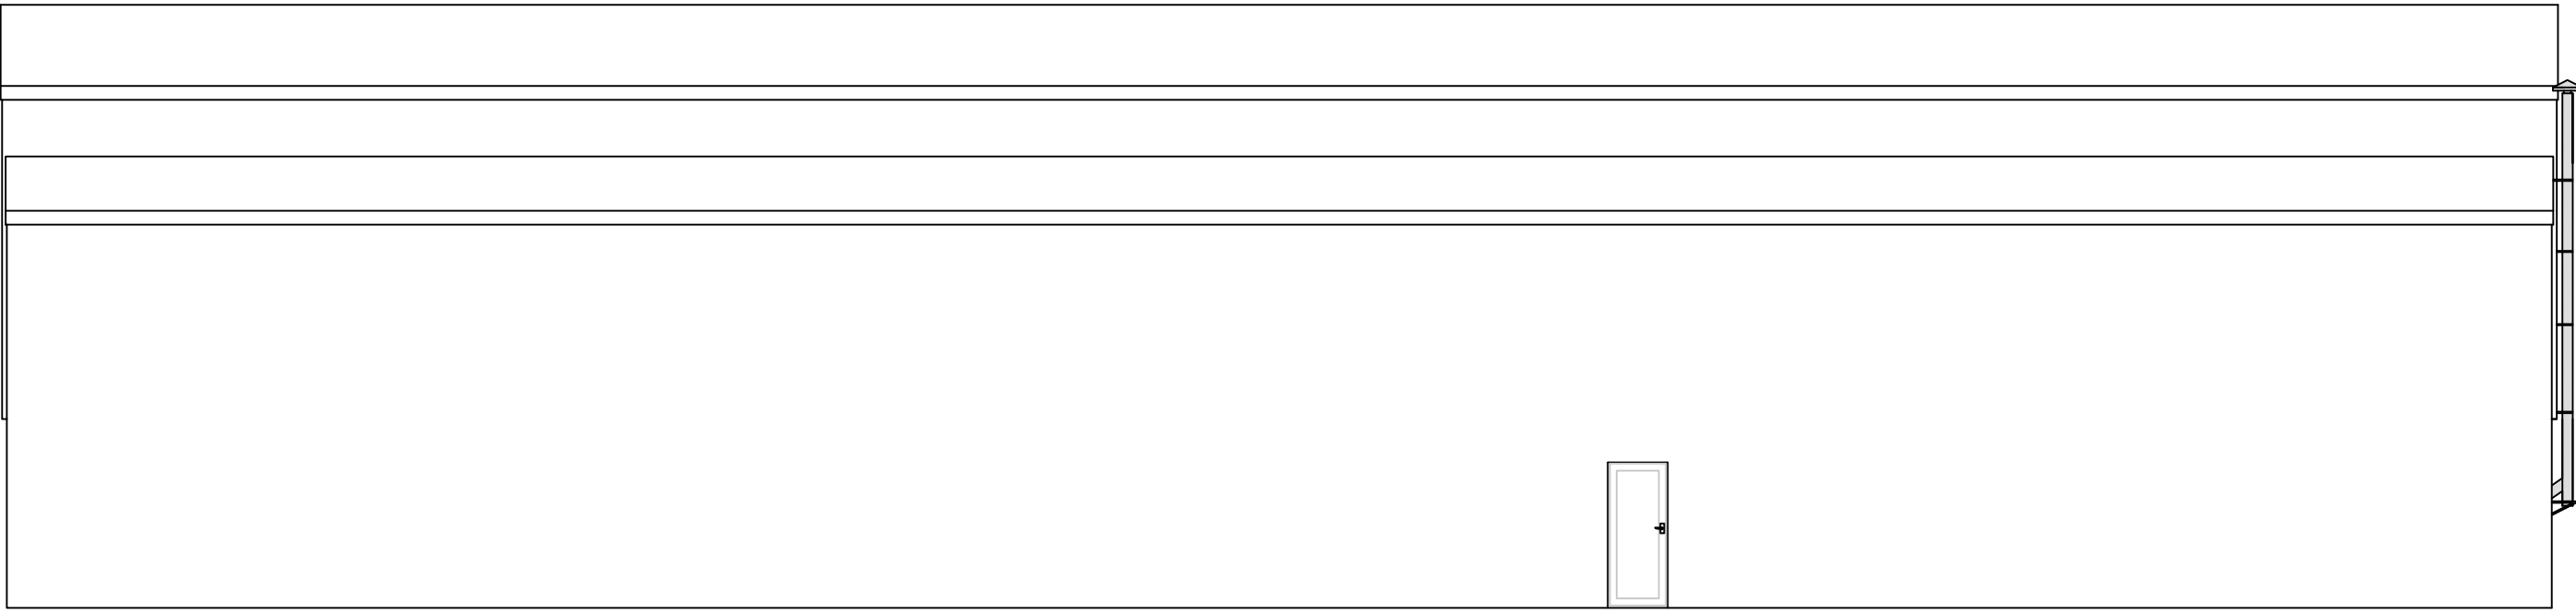

PROPOSED REAR

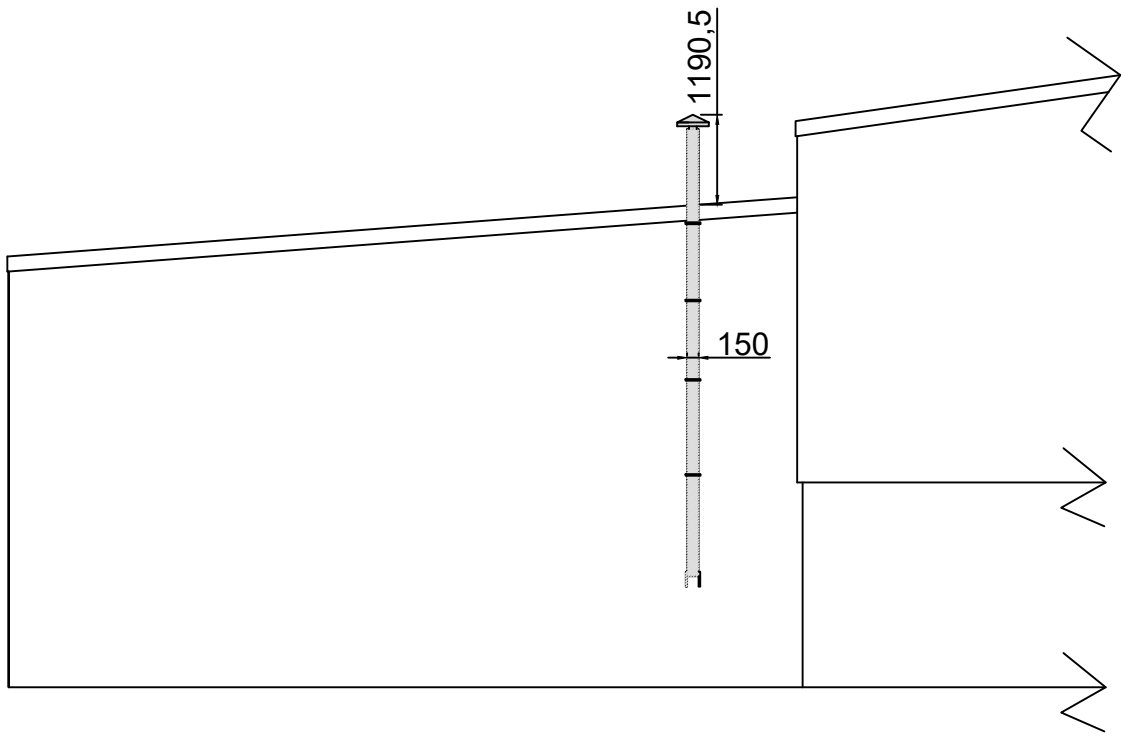

PROPOSED SIDE

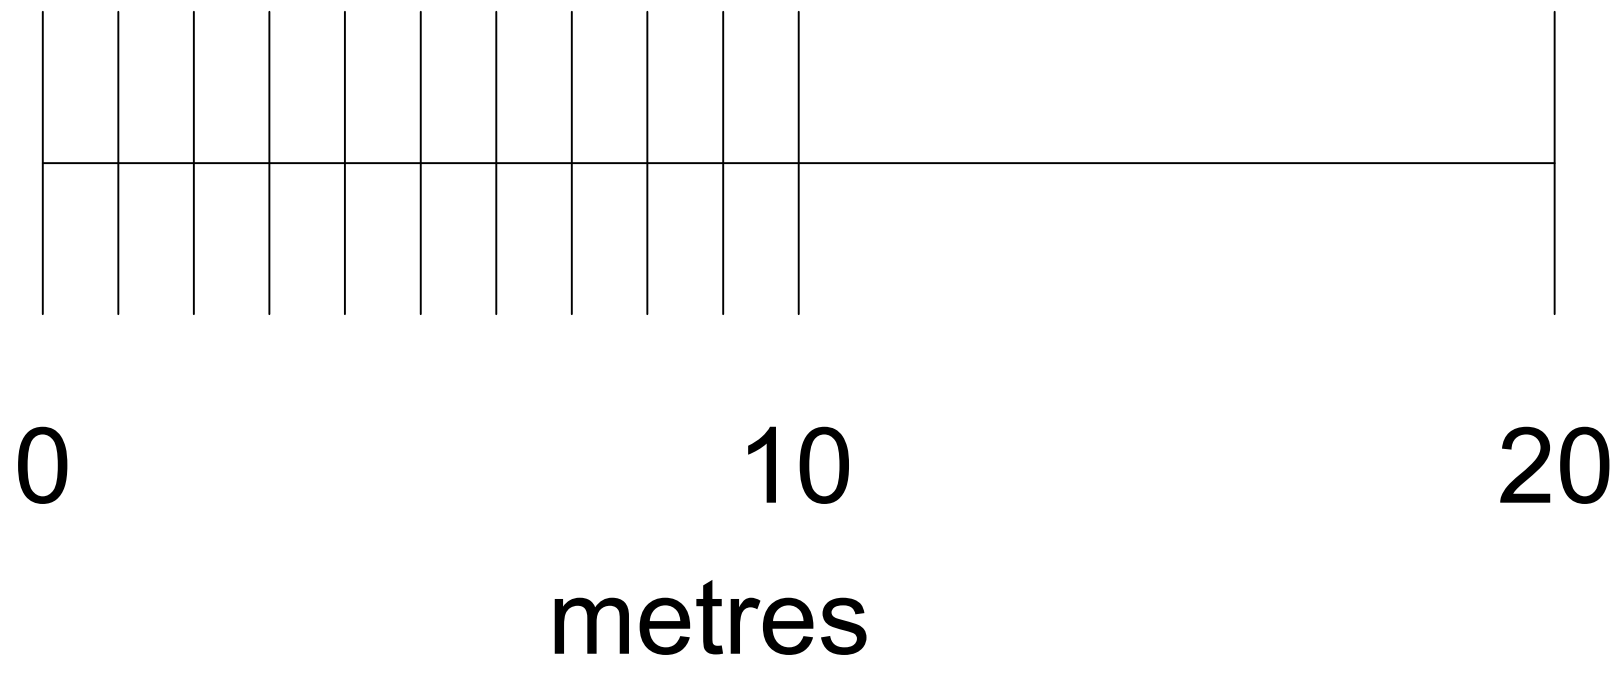

Proposed storage building at : Cases For Industry Ltd Stockpit Road Knowsley Park Liverpool L33 7TQ		
CLIENT:	Cases For Industry Ltd	
DATE:	September 2021	
SCALE:	1:100 @ A1	
DWG No:	Flue Elevations drawing 2 of 3	
L.A:		
AMENDMENTS:		DATE:
ENTWISTLE DESIGN SERVICES		
7 Edgefield Astley Village Chorley PR7 1XH		Tel:01257 274976 E-Mail entwistledesign@aol.com