


NOTES

All drawings to be checked on site. Figure dimensions to be used in preference to scale. Keith Davidson Partnership is not responsible for any amendments to the drawing and does not permit unauthorised copying of the drawing. This drawing is copyright and remains the property of Keith Davidson Partnership unless otherwise agreed.

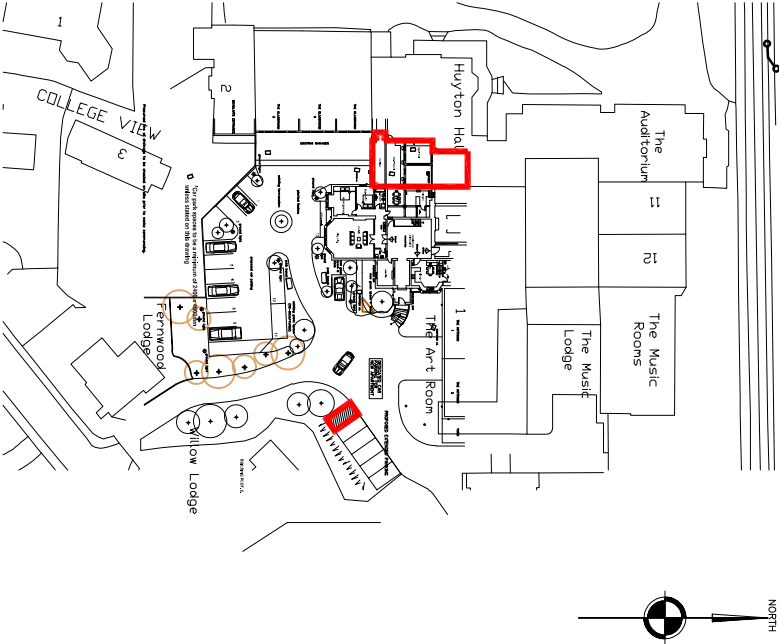

Location Plan Scale 1:1250

Version	Amendment	Drawn & Date	Checked & Date	Approved & Date
KeithDavidsonPartnership				
13 Seymour Terrace Seymour Street Liverpool L3 9PE				
Telephone : +44 (0) 151 709 1777 Email : info@keithdavidsonpartnership.com Web : keithdavidsonpartnership.com				
Internal Project Number GENMAIL				
Client TBC				
Project Name Maple Lodge, The Orchard, Huxton, Liverpool				
Drawing Title Location Plan				
Scale 1:1250	Original Size A4	Planning		
Date 09.02.22	Drawn CW	Checked GNP	Approved GNP	
Drawing Number		Status		
LP		*		
Revision		*		