
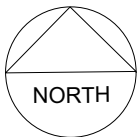


FOR PLANNING

NOTES ©

This drawing to be read in accordance with the specification/Bills of Quantities and related drawings.
No Dimensions to be scaled from this drawing. All stated dimensions to be verified on site and Smashbox Architecture to be notified of any discrepancies.

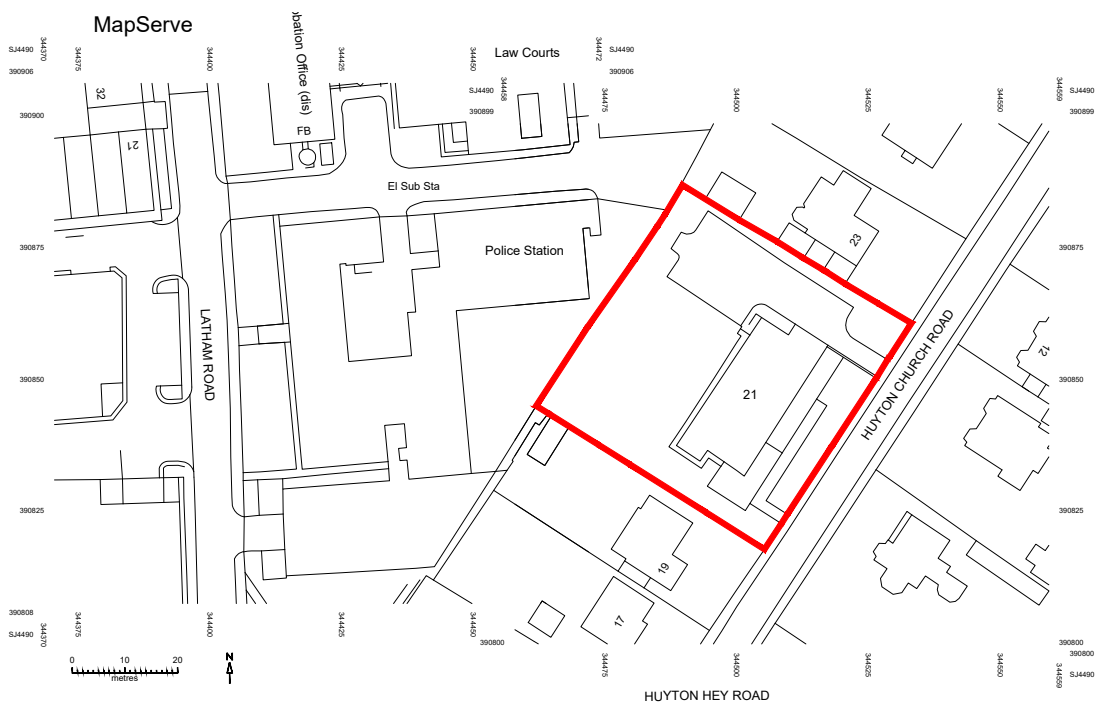

FOR PLANNING

Project
21 HUYTON CHURCH ROAD
LIVERPOOL
MERSEYSIDE
L36 5SH

Title
SITE LOCATION PLAN

Scale 1:1000 @ A2	Date SEPTEMBER 2021
Drawn SB	Checked -
Drawing Number 6489_PL01	Revision -

SMASHBOX

97 ALDERLEY ROAD | WILMSLOW | CHESHIRE | SK9 1PT
T. 01625 466 557 E. hello@smashboxarchitecture.com
www.smashboxarchitecture.com