




IMAGES TAKEN FROM GOOGLE EARTH SHOWING LOCATION OF SITE

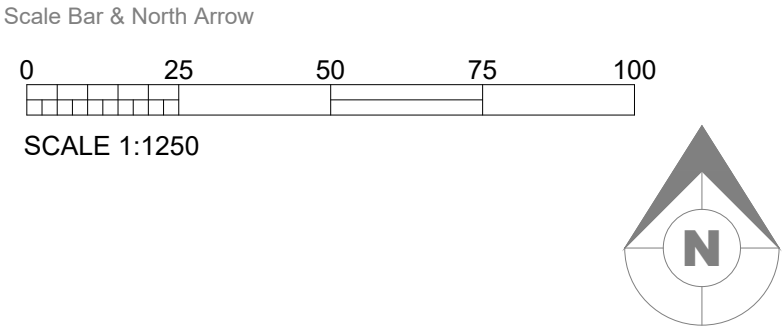

LOCATION PLAN
1:1250

LOCATION PLAN:

NOTES:

- APPLICATION BOUNDARY (Acres/Hectares) 5.80 Acres / 2.35 Ha
- OWNERSHIP BOUNDARY (Acres/Hectares) 14.28 Acres / 5.78 Ha

© Crown copyright and database rights 2020 Ordnance Survey 0100031673

PROJECT TITLE
VAN STORAGE AREA
FARADAY ROAD, KNOWSLEY

DRAWING TITLE
LOCATION PLAN

RIBA STAGE N/A	STATUS PLANNING	DRAWN BY LF	CHECKED BY KN
SHEET A1	SCALE 1 : 1250	DATE 24/01/2023	SUITABILITY S2
		REVISION P1	

DRAWING NO.
23013-ASA-00-EX-SI-D-A-P01_(S2-P1)

CUSTOMER
network
space

AshtonSmith
Beyond Design

Ashton Smith, Belvedere House, 2 Victoria Avenue, Harringale, North Yorkshire, HG3 3EL
Tel: 01423 522882 Fax: 01423 565104
www.ashtonsmith.co.uk

31032

100