



EXISTING SITE SECTION A-A
1:500

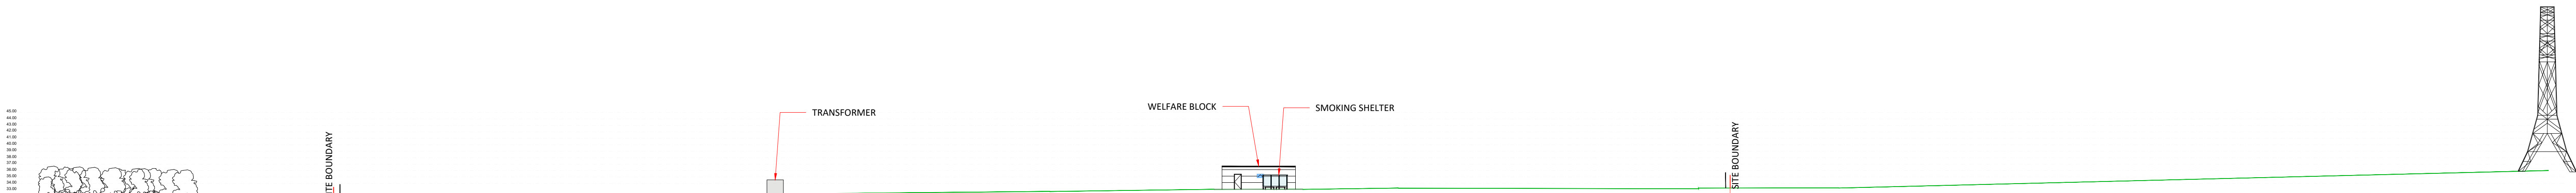


EXISTING SITE SECTION B-B
1:500

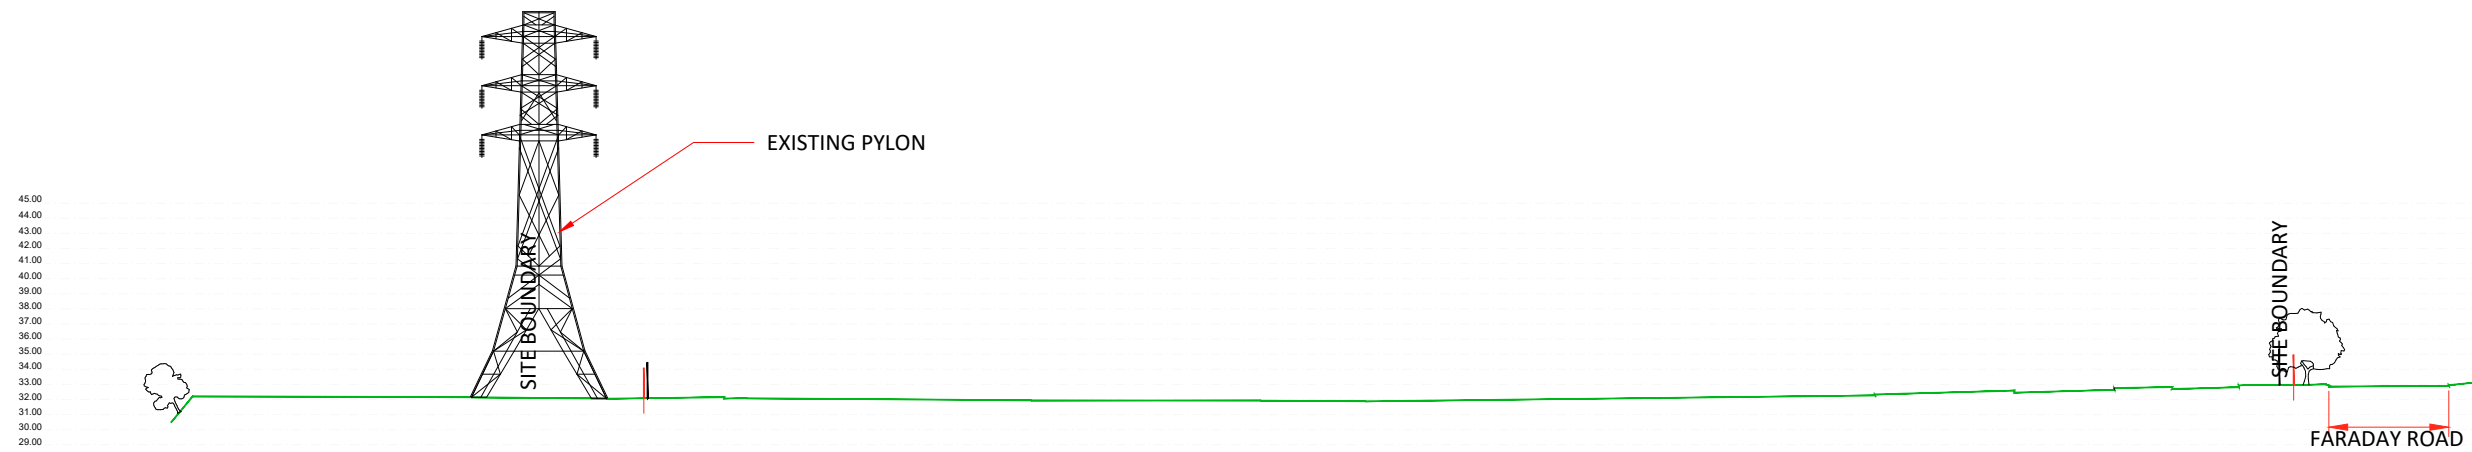

EXISTING SITE SECTION C-C
1:500



EXISTING SITE SECTION D-D
1:500

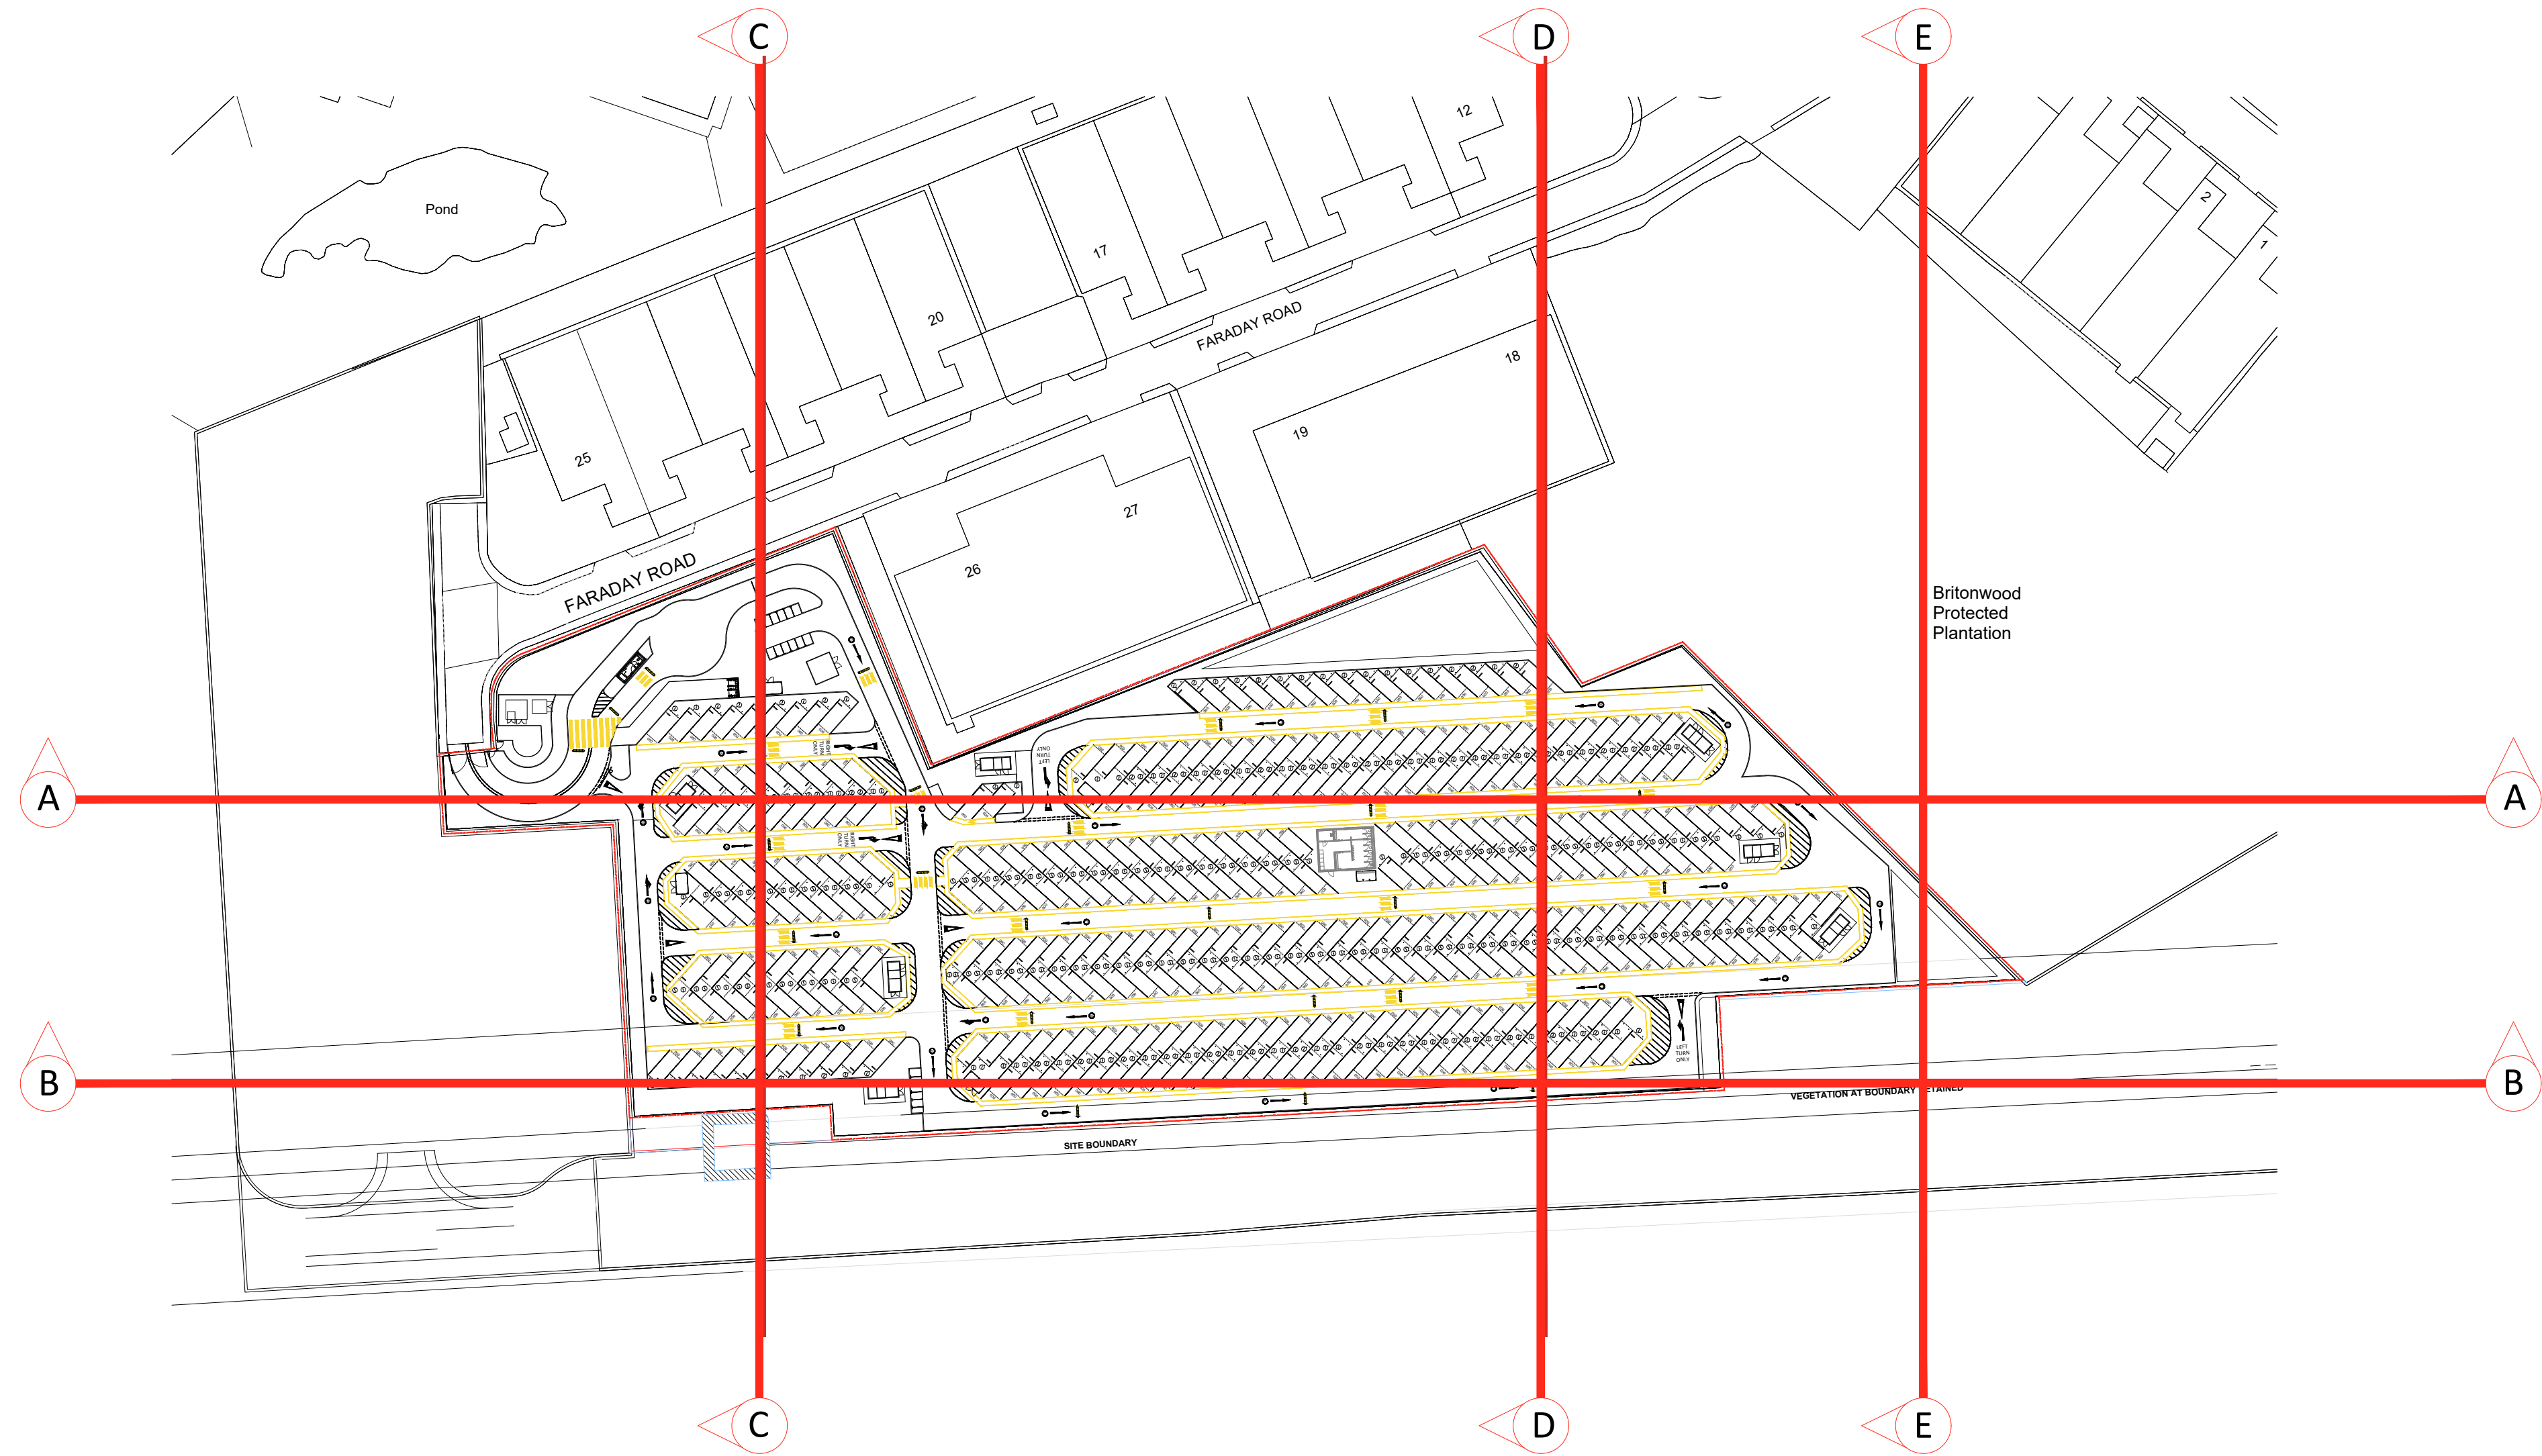

EXISTING SITE LOCATION PLAN
1:1000