

# Knowsley MBC - Jubilee Park

Creation of an Artificial Grass Pitch







CONSULTANTS  
Surfacing Standards Limited  
Office 2, 100-102 Park House,  
Station Road, Liverpool, L6 9 8YU  
01509 400 012



1. DO NOT SCALE FROM DRAWING UNLESS FOR PLANNING PURPOSES ONLY. ALL DIMENSIONS TO BE CHECKED ON SITE PRIOR TO COMMENCEMENT OF WORKS.

2. THIS DRAWING IS COPYRIGHT TO SURFACING STANDARDS LTD.

3. ALL PERSONNEL SHOULD BE AWARE OF THE HEALTH AND SAFETY PLAN WHICH IS RETAINED IN THE SITE MANAGERS OFFICE.

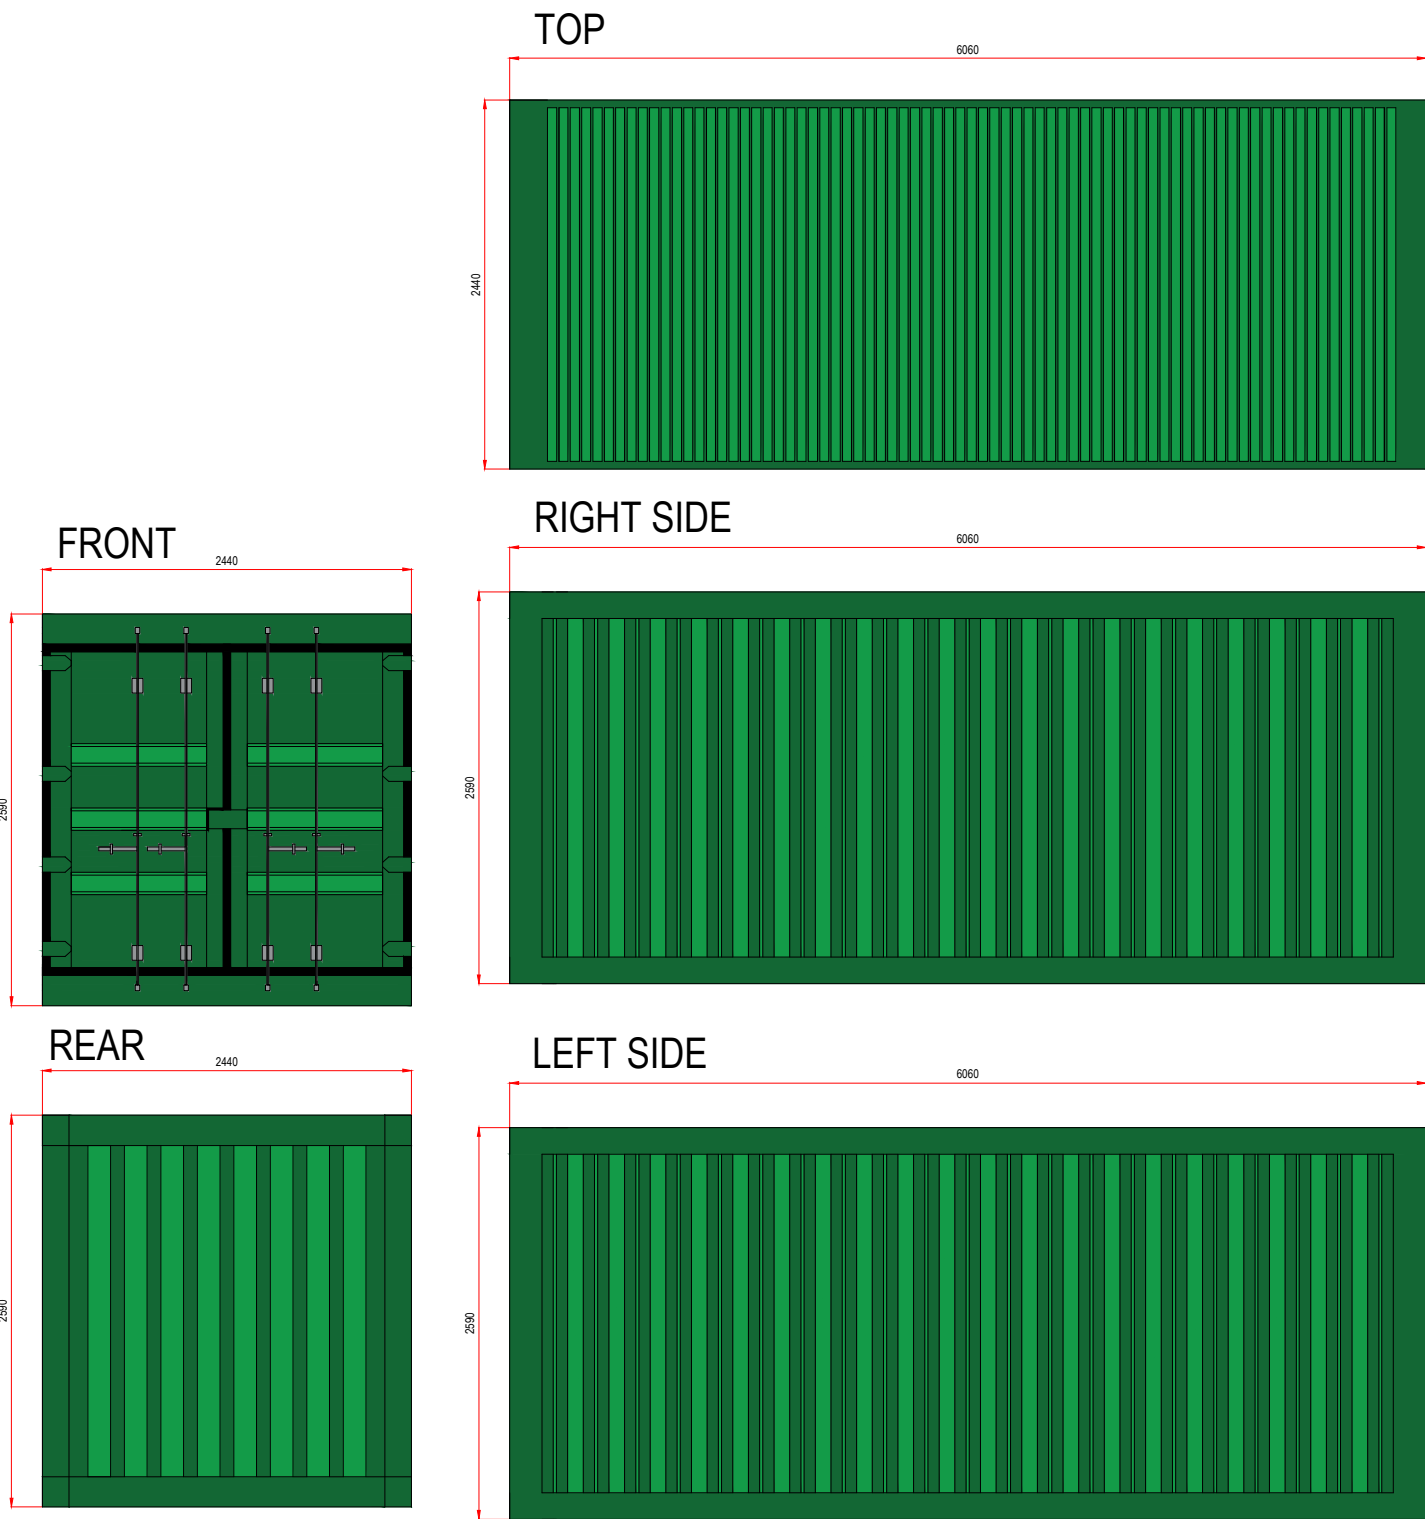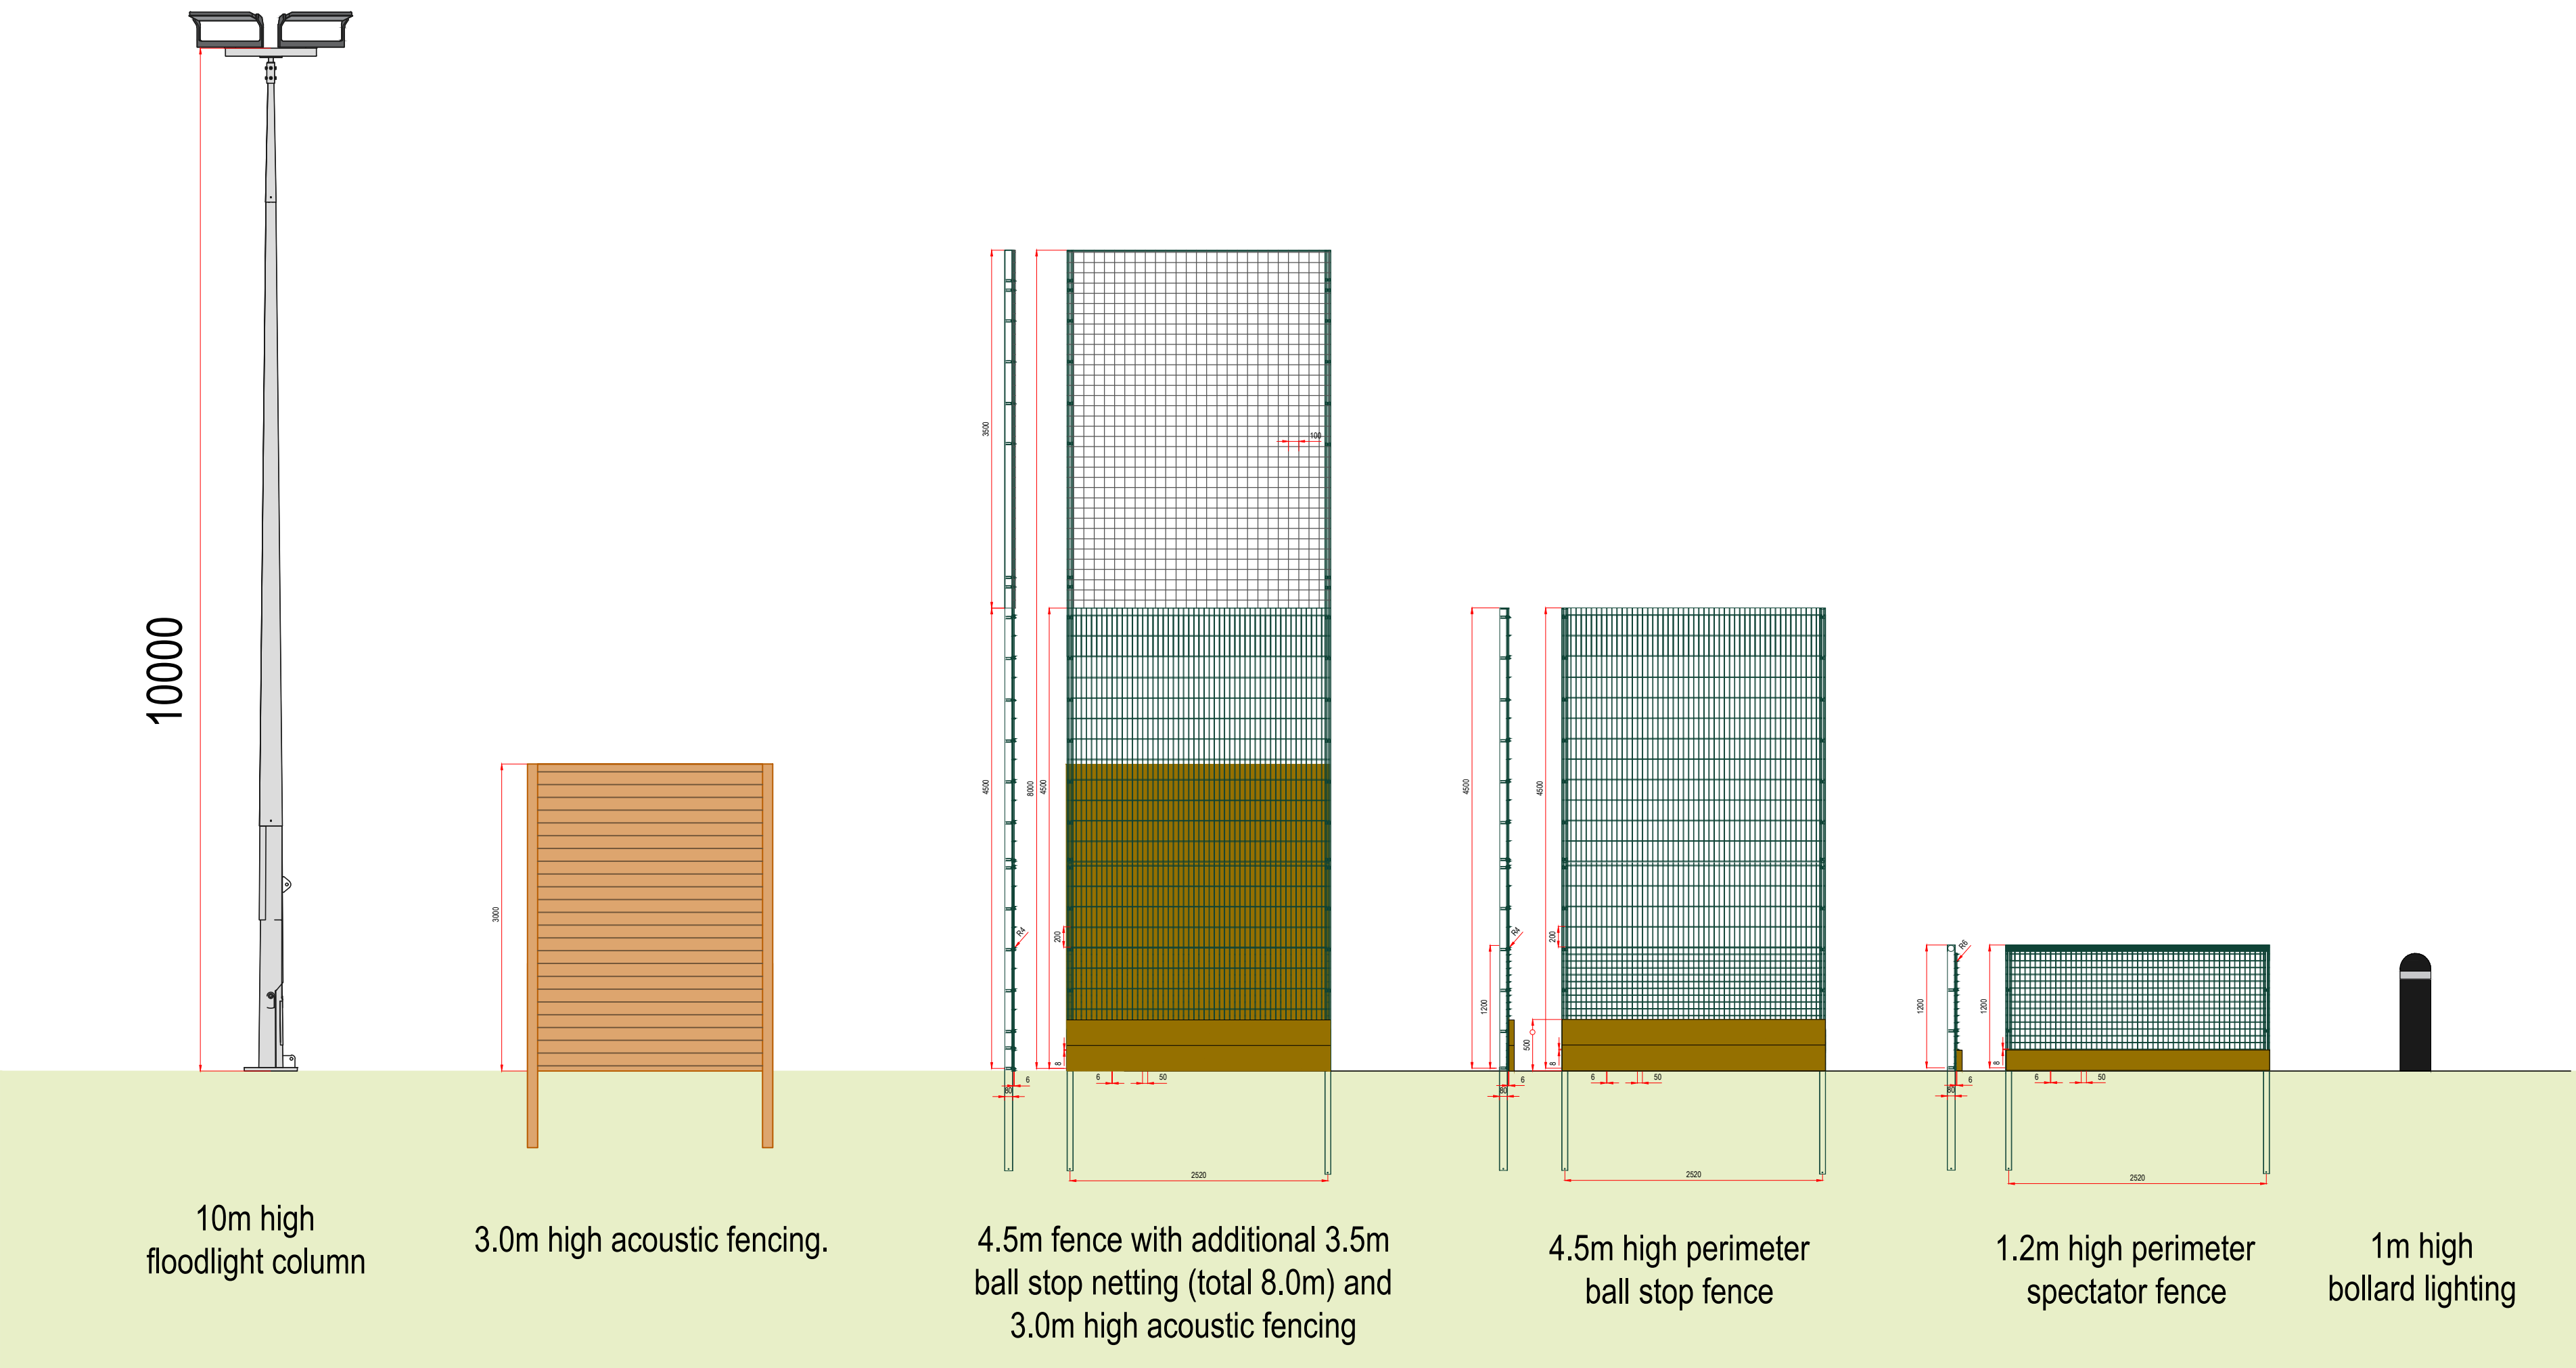


Maintenance Steel  
Storage Container

|     |                |     |    |          |
|-----|----------------|-----|----|----------|
| 02  | PLANNING ISSUE | ME  |    | 18.09.24 |
| 01  | PLANNING ISSUE | LS  | ME | 05.09.24 |
| 00  | PLANNING ISSUE | ME  | WB | 19.12.23 |
| REV | DESCRIPTION    | REV | CK | DATE     |



Surfacing Standards Limited  
SPORTS PITCH CONSULTANTS

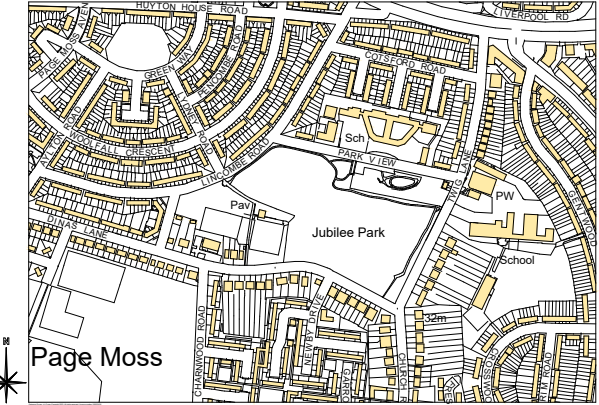

Page Moss

AUTHOR  
LS

TITLE  
Knowsley MBC - Jubilee Park  
Creation of an Artificial Grass Pitch  
Proposed Elevation

|                  |       |                |
|------------------|-------|----------------|
| PROJECT          | SCALE | SIZE           |
| LANO-CLS036      | 1:50  | A1             |
| DRAWING No<br>05 |       | REVISION<br>02 |