


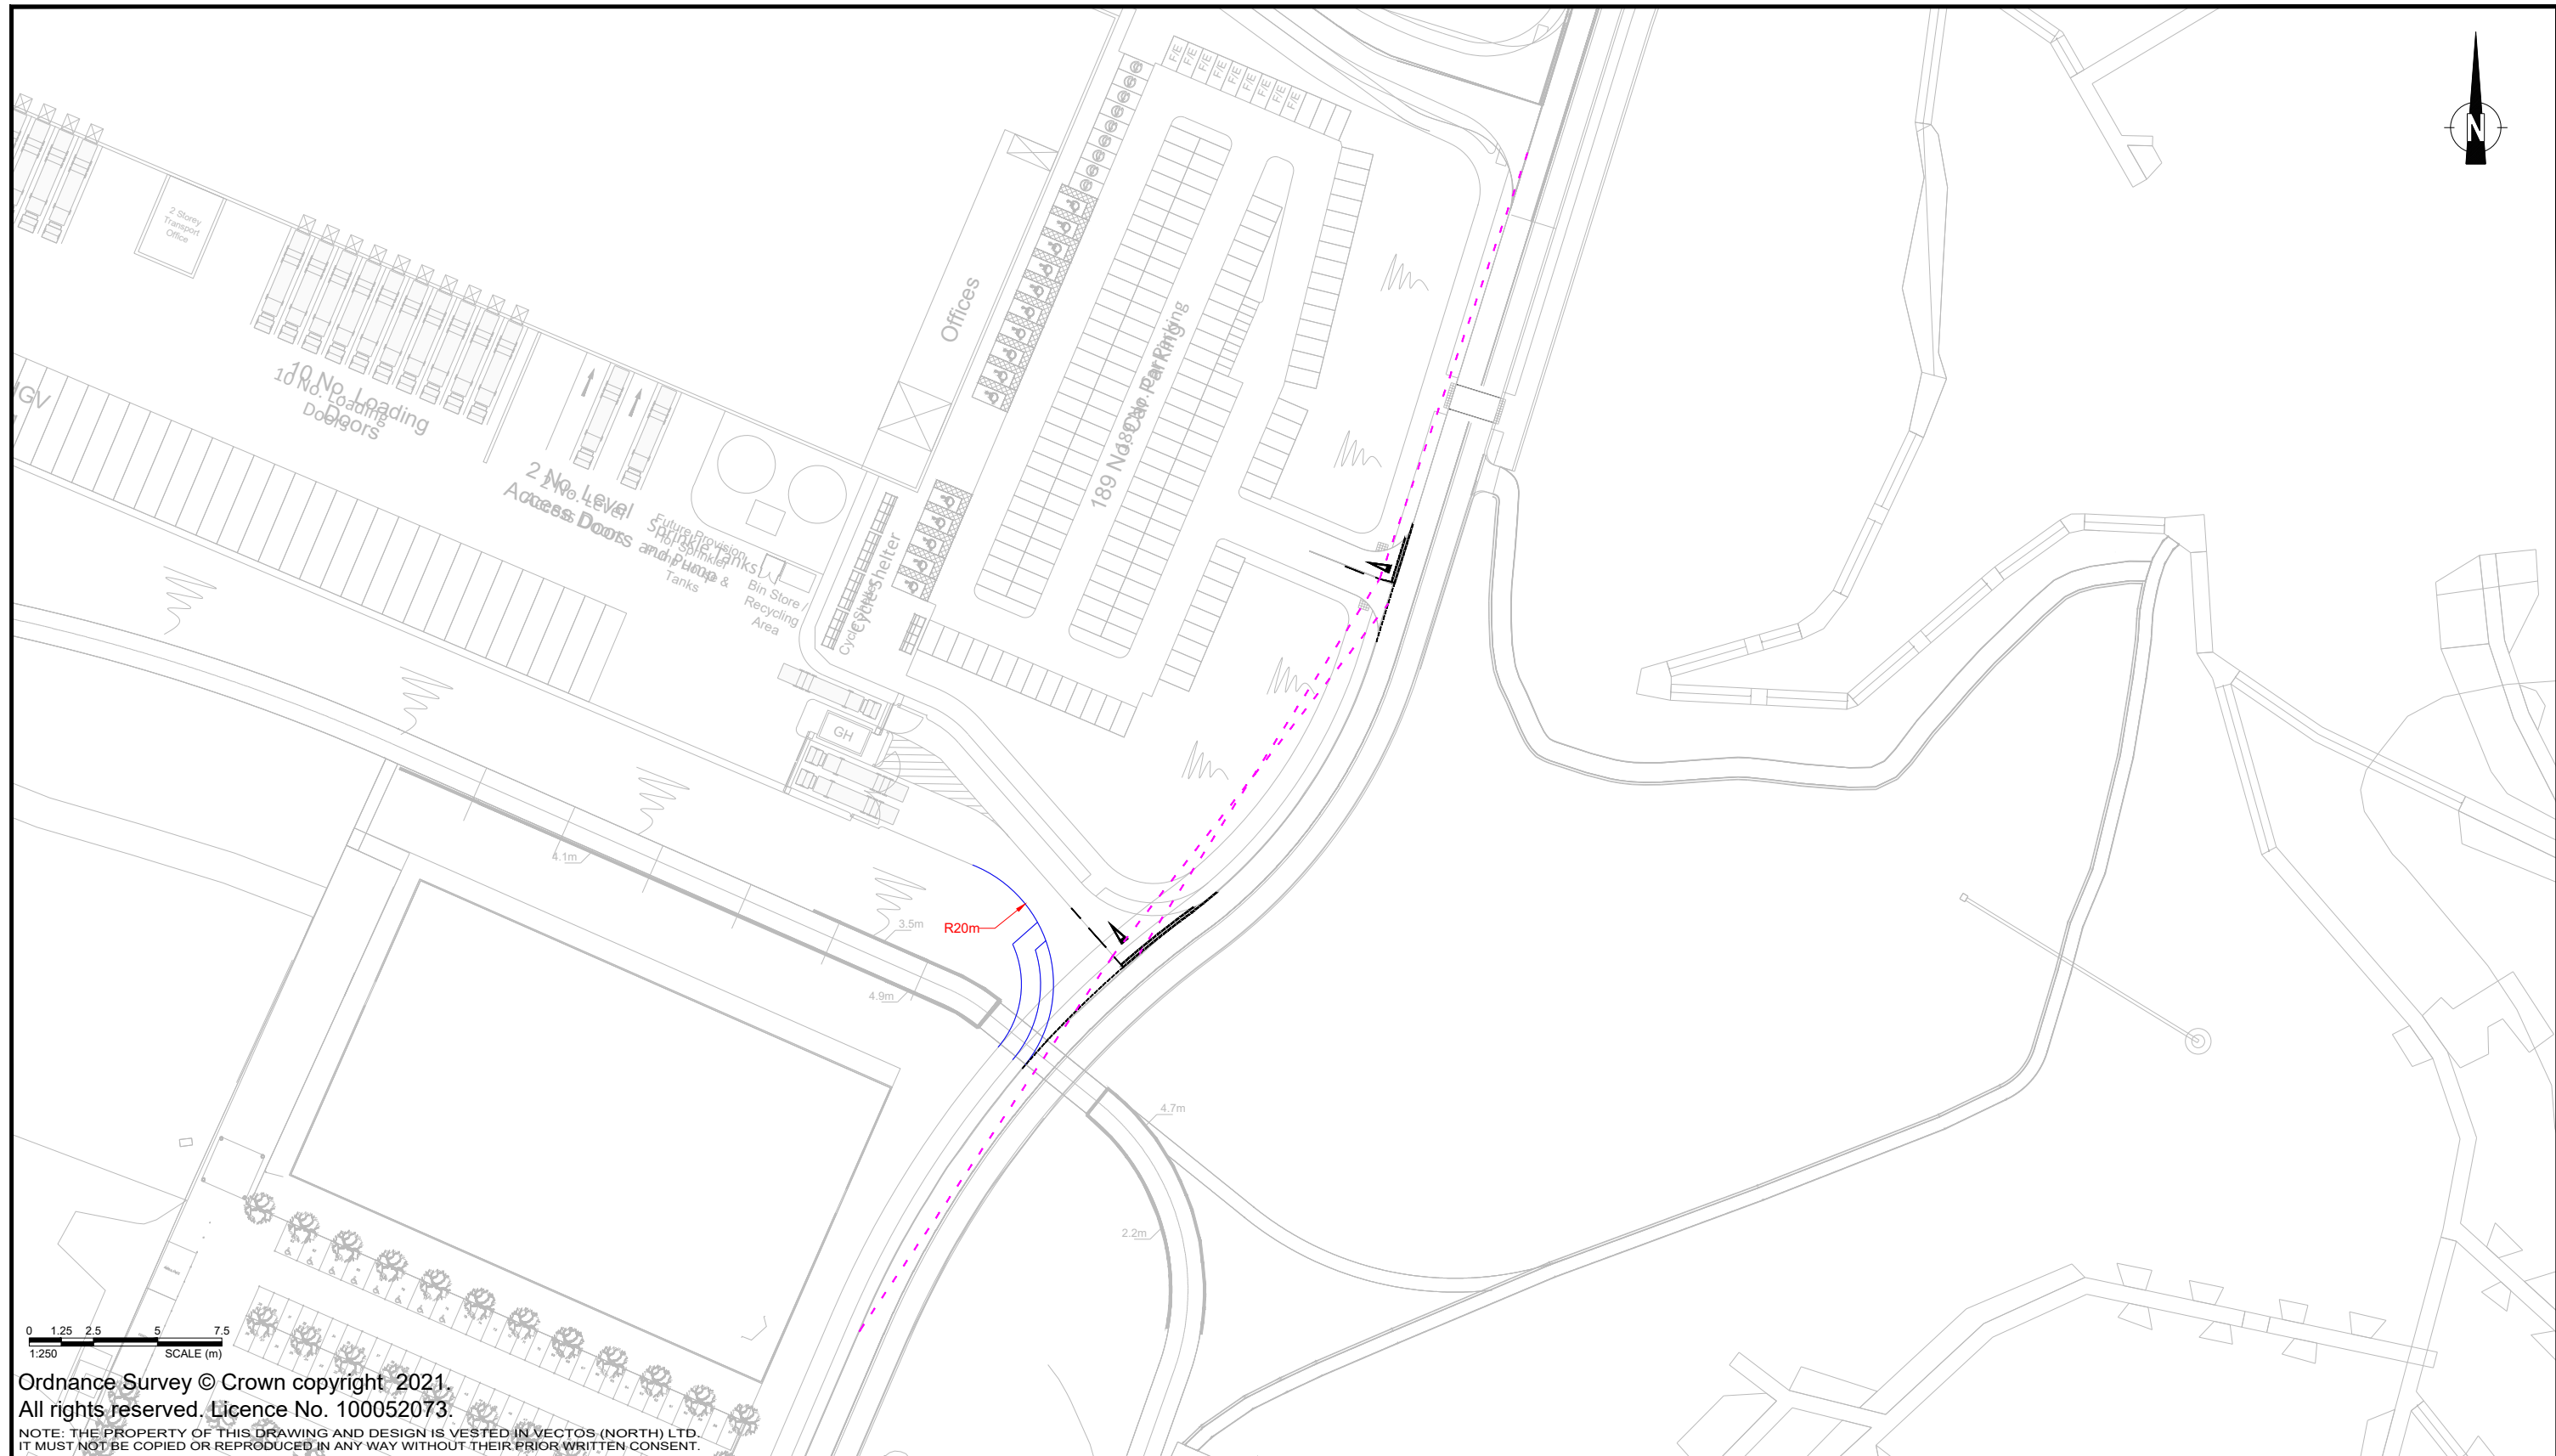

REV.	DETAILS	DRAWN	CHECKED	DATE	Notes: 1. This is not a construction drawing and is intended for illustrative purposes only. 2. White lining is indicative only. Key Proposed Kerb Visibility splay at junction - 2.4m x 70m for a 30mph road speed in accordance with DMRB CD109	Cronton Colliery, Knowsley Reserved Matters 1				Tritax Symmetry	
A	Updated Site Layout	DJR	PT	11.11.21		Proposed Access Road and Junction Arrangement for Unit 03				vectos. 4th Floor Oxford Place, 61 Oxford Street, Manchester, M1 6EQ 0161 228 1008 e: manchester@vectos.co.uk	
B	Updated Site Layout	DJR	PT	17.12.21							
						DRAWN: WD	CHECKED: TR	DATE: 19.11.2021	SCALES: 1:1000	DRAWING NUMBER: VN212113-D101	REVISION: B