


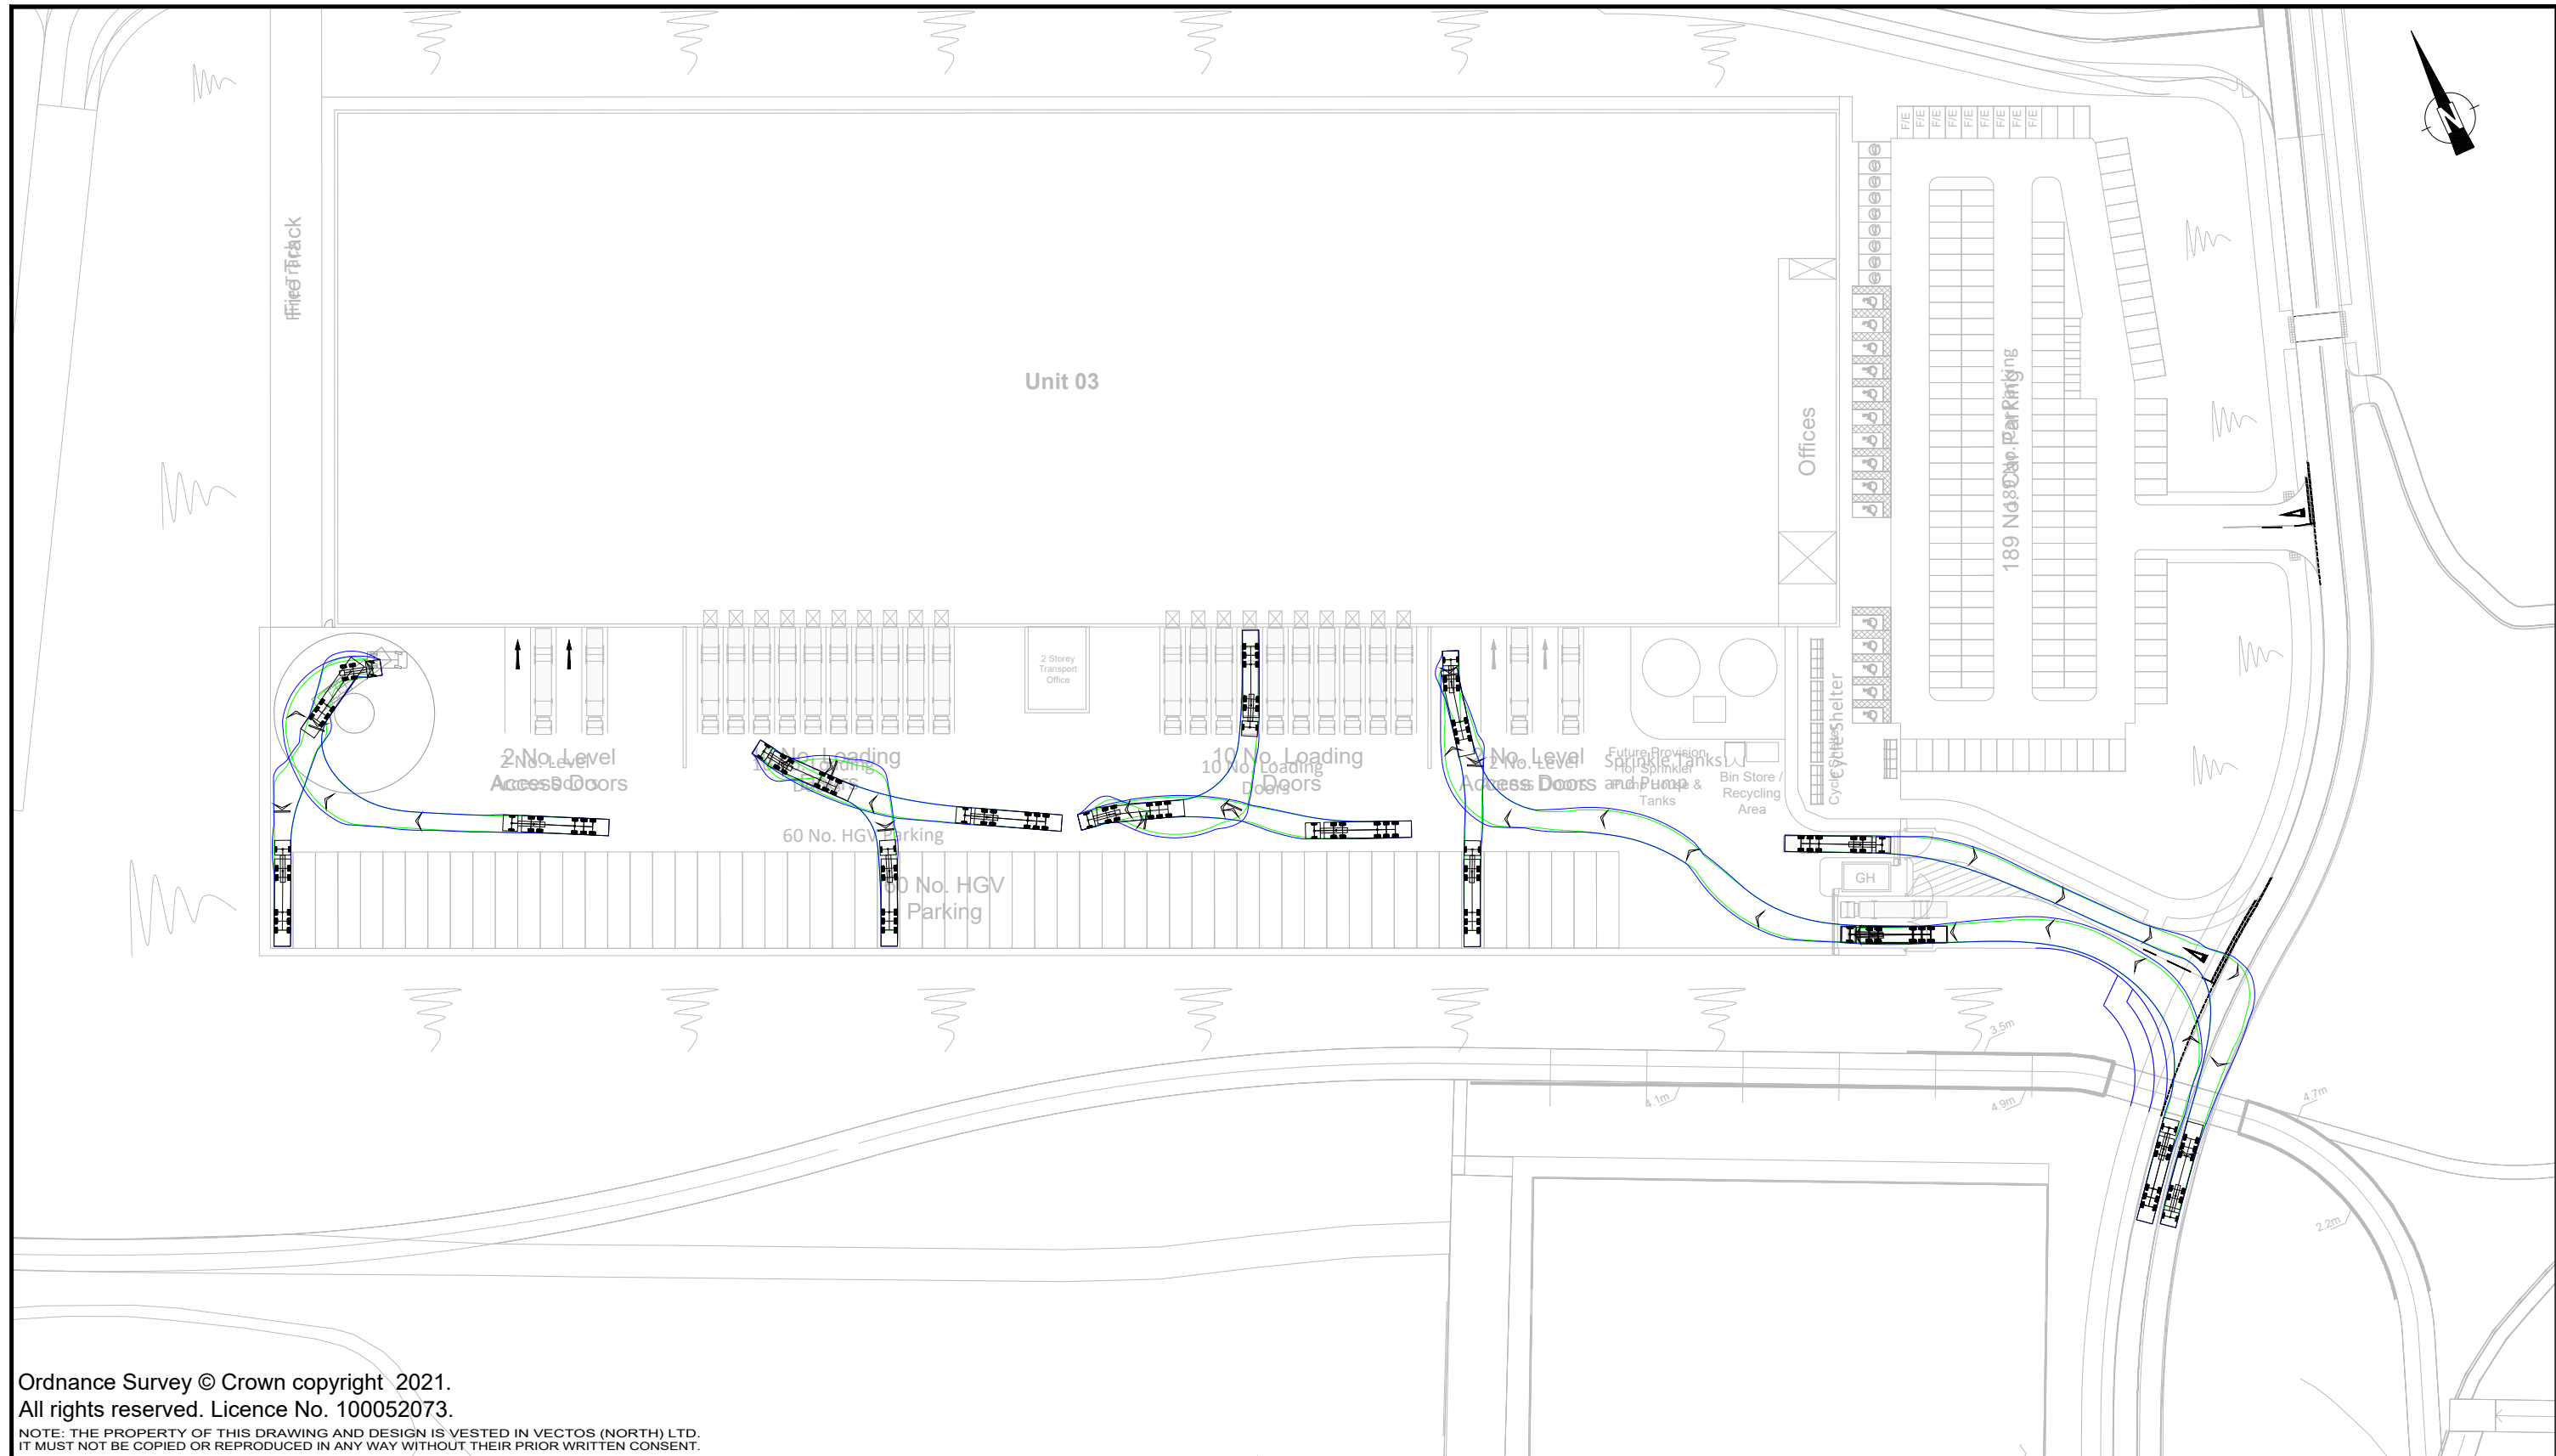

Ordnance Survey © Crown copyright 2021.
All rights reserved. Licence No. 100052073.
NOTE: THE PROPERTY OF THIS DRAWING AND DESIGN IS VESTED IN VECTOS (NORTH) LTD.
IT MUST NOT BE COPIED OR REPRODUCED IN ANY WAY WITHOUT THEIR PRIOR WRITTEN CONSENT.

REV.	DETAILS	DRAWN	CHECKED	DATE
A	Updated Site Layout	DJR	PT	01.12.21
B	Updated Site Layout	DJR	PT	17.12.21

Notes:

- This is not a construction drawing and is intended for illustrative purposes only.
- White lining is indicative only.

Key

— Proposed Kerb

Max Legal Length (UK) Articulated Vehicle (16.5m)
Overall Length 16.500m
Overall Width 2.550m
Overall Body Height 3.681m
Min Body Ground Clearance 0.411m
Max Track Width 2.500m
Lock to lock time 6.00s
Kerb to Kerb Turning Radius 6.530m

Cronton Colliery, Knowsley Reserved Matters 1				Tritax Symmetry	
Proposed Unit 03 Swept Path Analysis - Service Yard				 4th Floor Oxford Place, 61 Oxford Street, Manchester, M1 6EQ 0161 228 1008 e: manchester@vectos.co.uk	
16.5m Articulated Vehicle					
DRAWN: WD	CHECKED: TR	DATE: 19.11.2021	SCALES: 1:1000 at A3	DRAWING NUMBER: VN212041-TR105	REVISION: B