



Standard parking bay size is 5m long by 2.5m wide.
Standard aisle width is 6m wide.
All bays and aisles meet or exceed standards

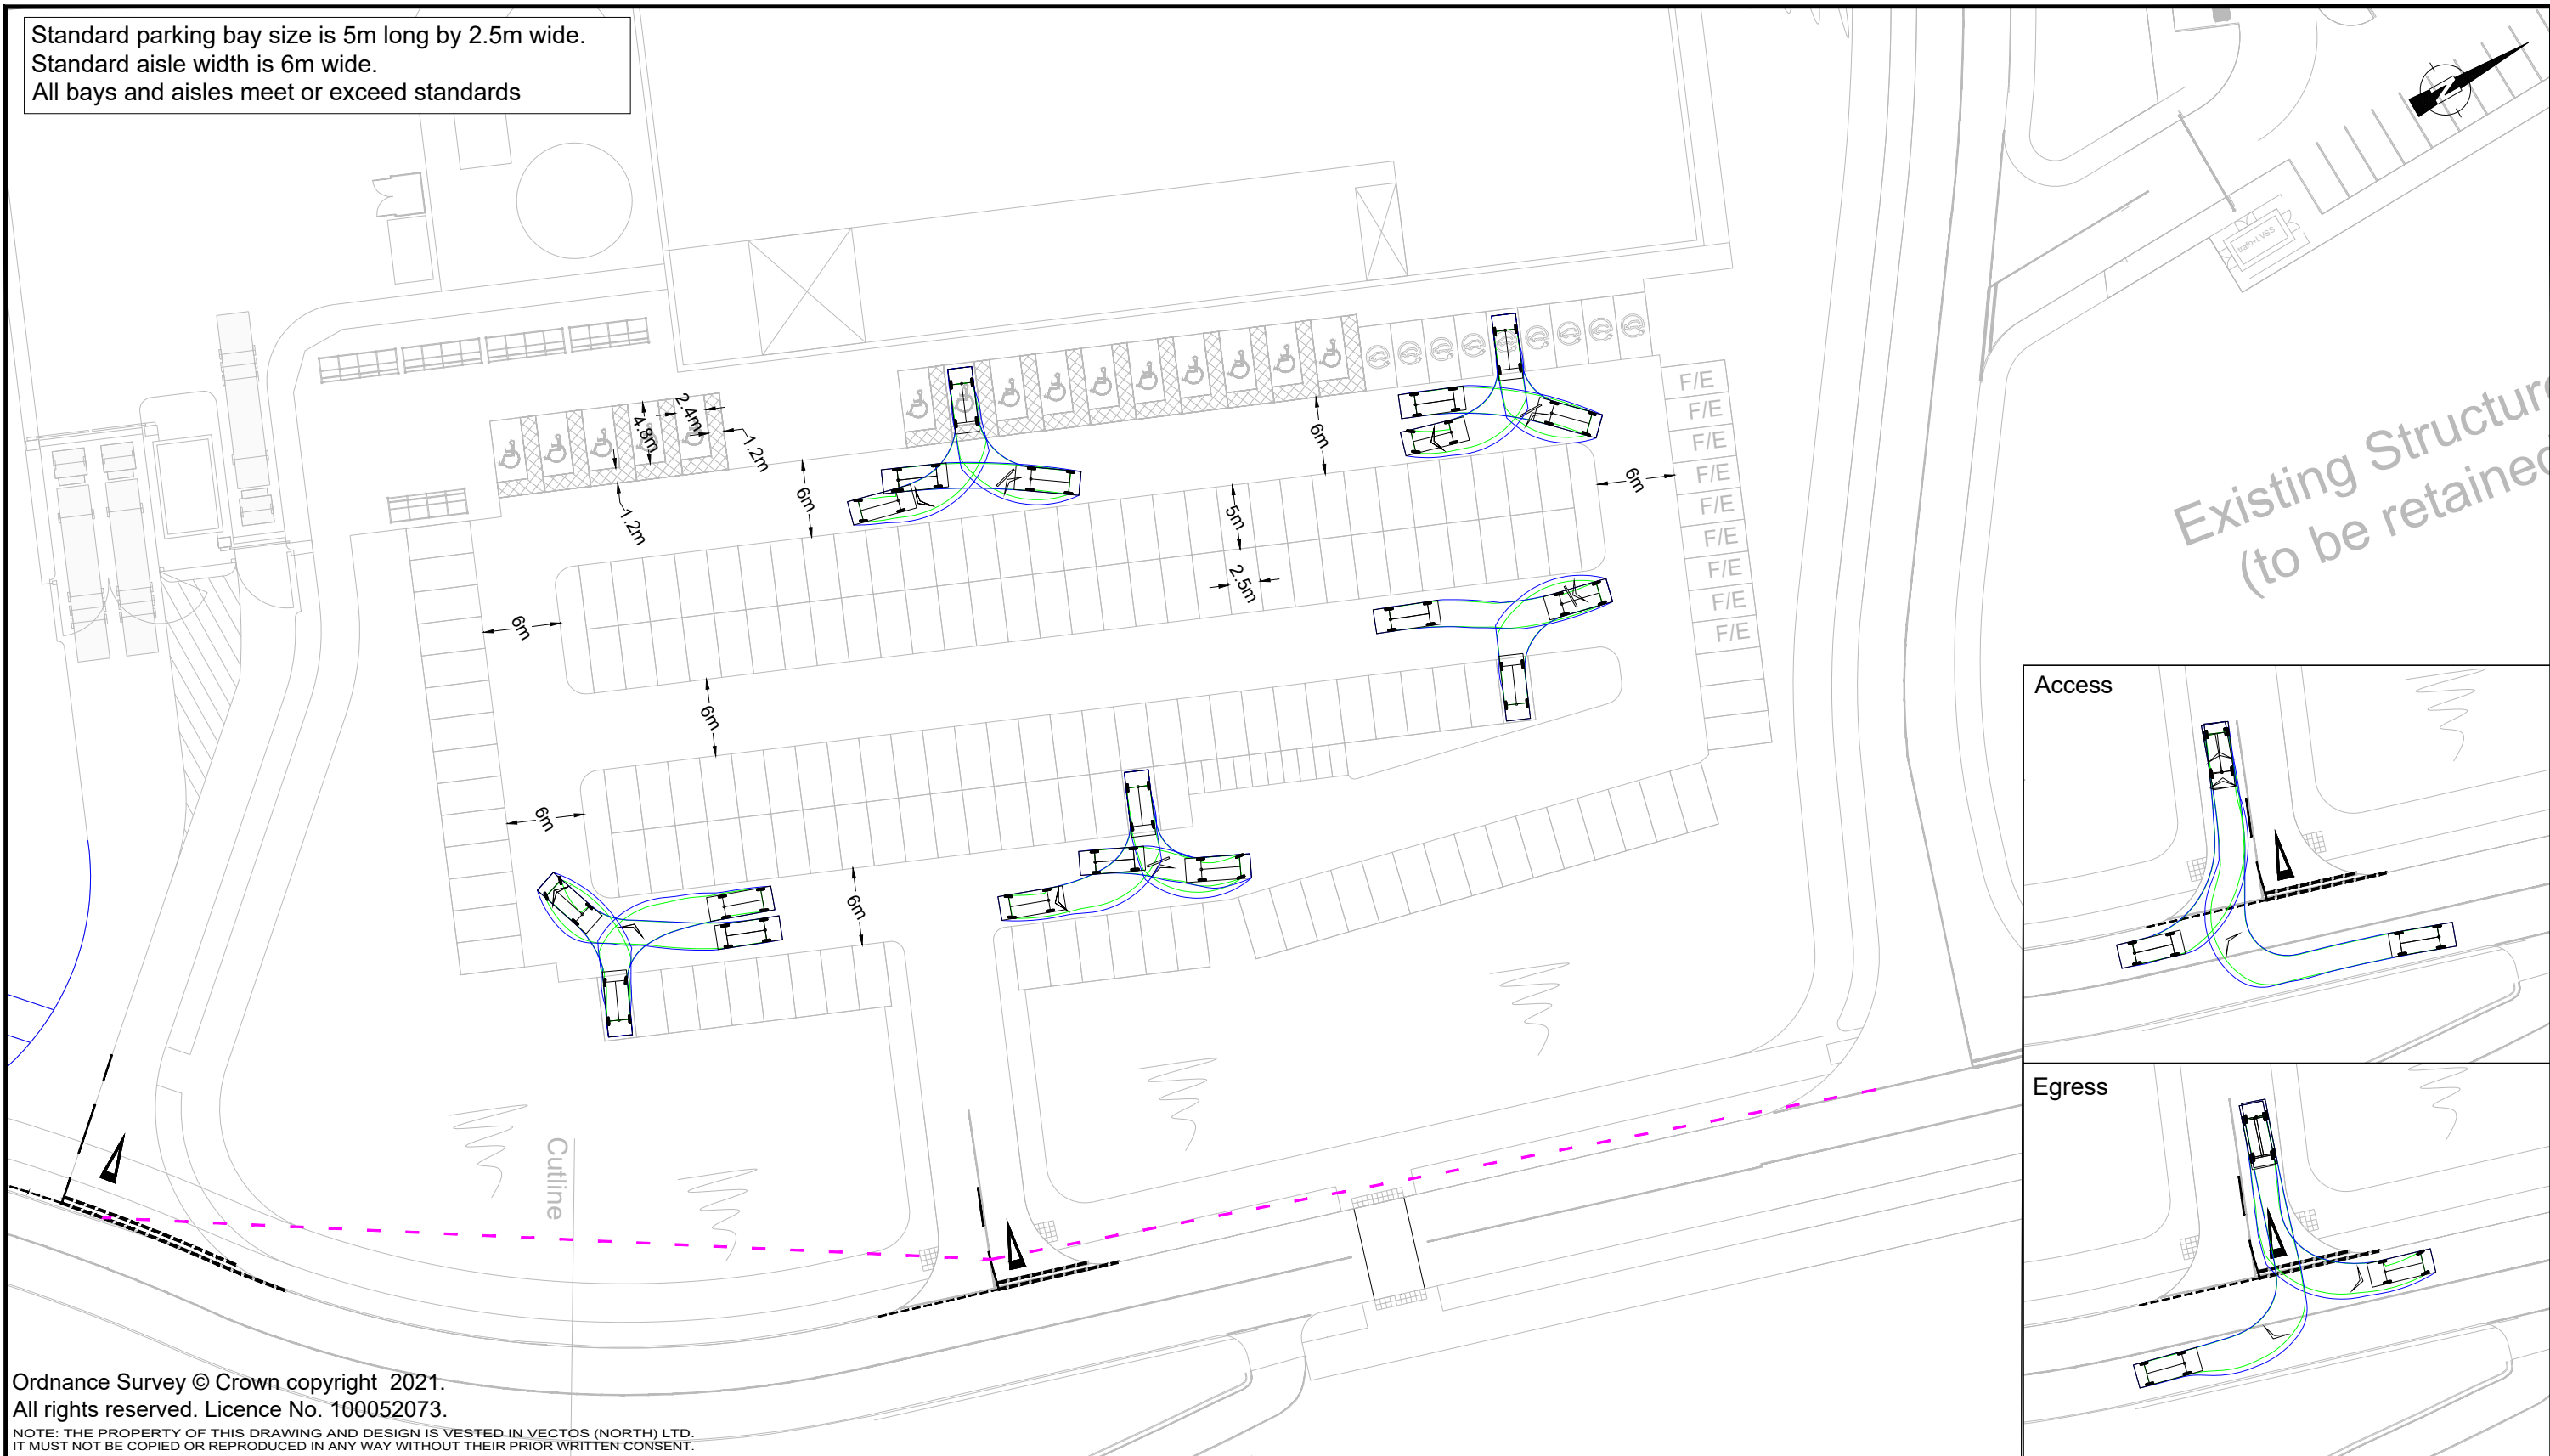

Ordnance Survey © Crown copyright 2021.
All rights reserved. Licence No. 100052073.
NOTE: THE PROPERTY OF THIS DRAWING AND DESIGN IS VESTED IN VECTOS (NORTH) LTD.
IT MUST NOT BE COPIED OR REPRODUCED IN ANY WAY WITHOUT THEIR PRIOR WRITTEN CONSENT.

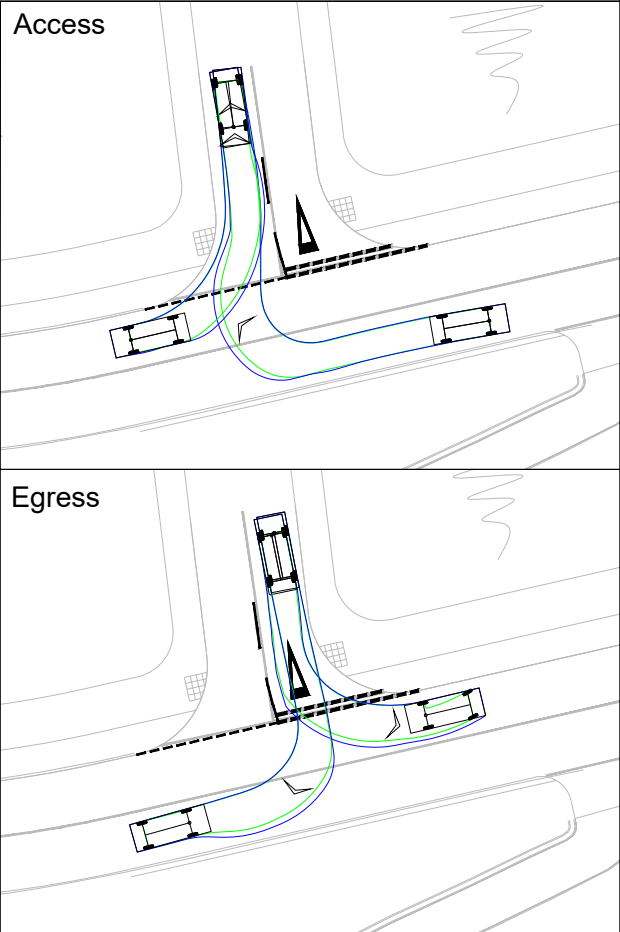

REV.	DETAILS	DRAWN	CHECKED	DATE
A	Updated Site Layout	DJR	PT	01.12.21
B	Updated Site Layout	DJR	PT	17.12.21

Notes:

- This is not a construction drawing and is intended for illustrative purposes only.
- White lining is indicative only.

Large Car (2006)

Overall Length 5.079m
Overall Width 1.872m
Overall Body Height 1.525m
Min Body Ground Clearance 0.310m
Max Track Width 1.831m
Lock to lock time 4.00s
Kerb to Kerb Turning Radius 5.900m

Cronton Colliery, Knowsley Reserved Matters 1

Proposed Unit 03
Car Park Layout Review

DRAWN: WD

CHECKED: TR

DATE: 19.11.2021

SCALES: 1:500 at A3

Tritax Symmetry

vectos.
4th Floor Oxford Place, 61 Oxford Street, Manchester, M1 6EQ
0161 228 1008 e: manchester@vectos.co.uk

DRAWING NUMBER: VN212041-TR106

REVISION: B