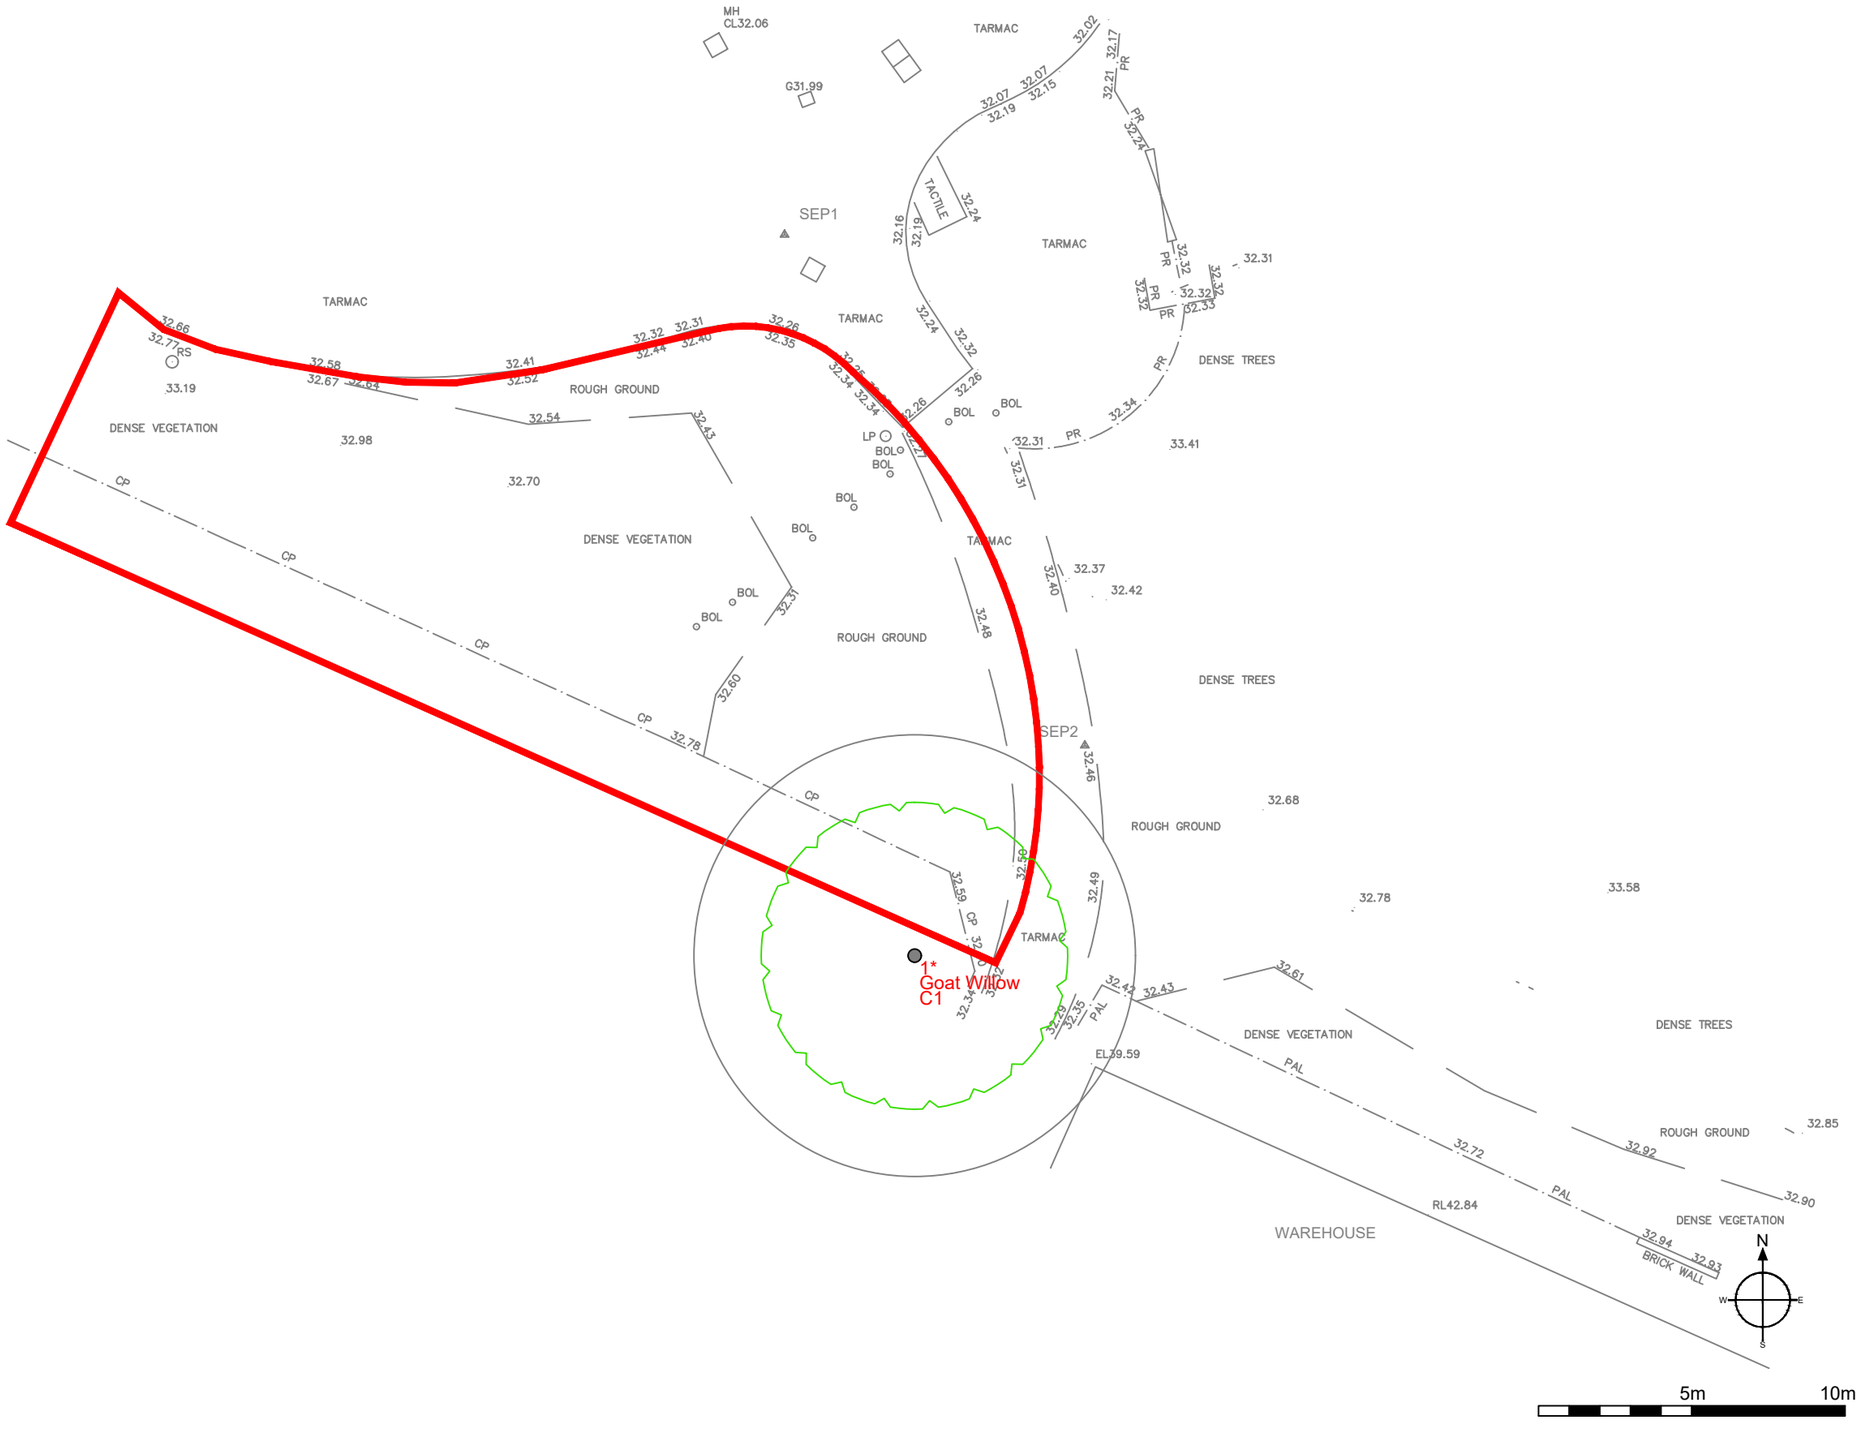


Tree Health Consulting Ltd
50 Oxbridge Way, Tamworth, B79 7YL
Tel: 01827 302925 Mobile: 07984 674659
e-mail: Andy@treehealthconsulting.co.uk
Web: www.treehealthconsulting.co.uk

Site: Hale View Road	1:200 @ A3
Drawing Title: Tree Constraints Plan	August 2022

Key:

- Category A
- Category B
- Category C
- Category U

Category — Crown Spread
Root Protection Area — Tree Number
Species
Category

3
Birch
B2

NOTE: Tree/group numbers marked with an * have approximate locations.