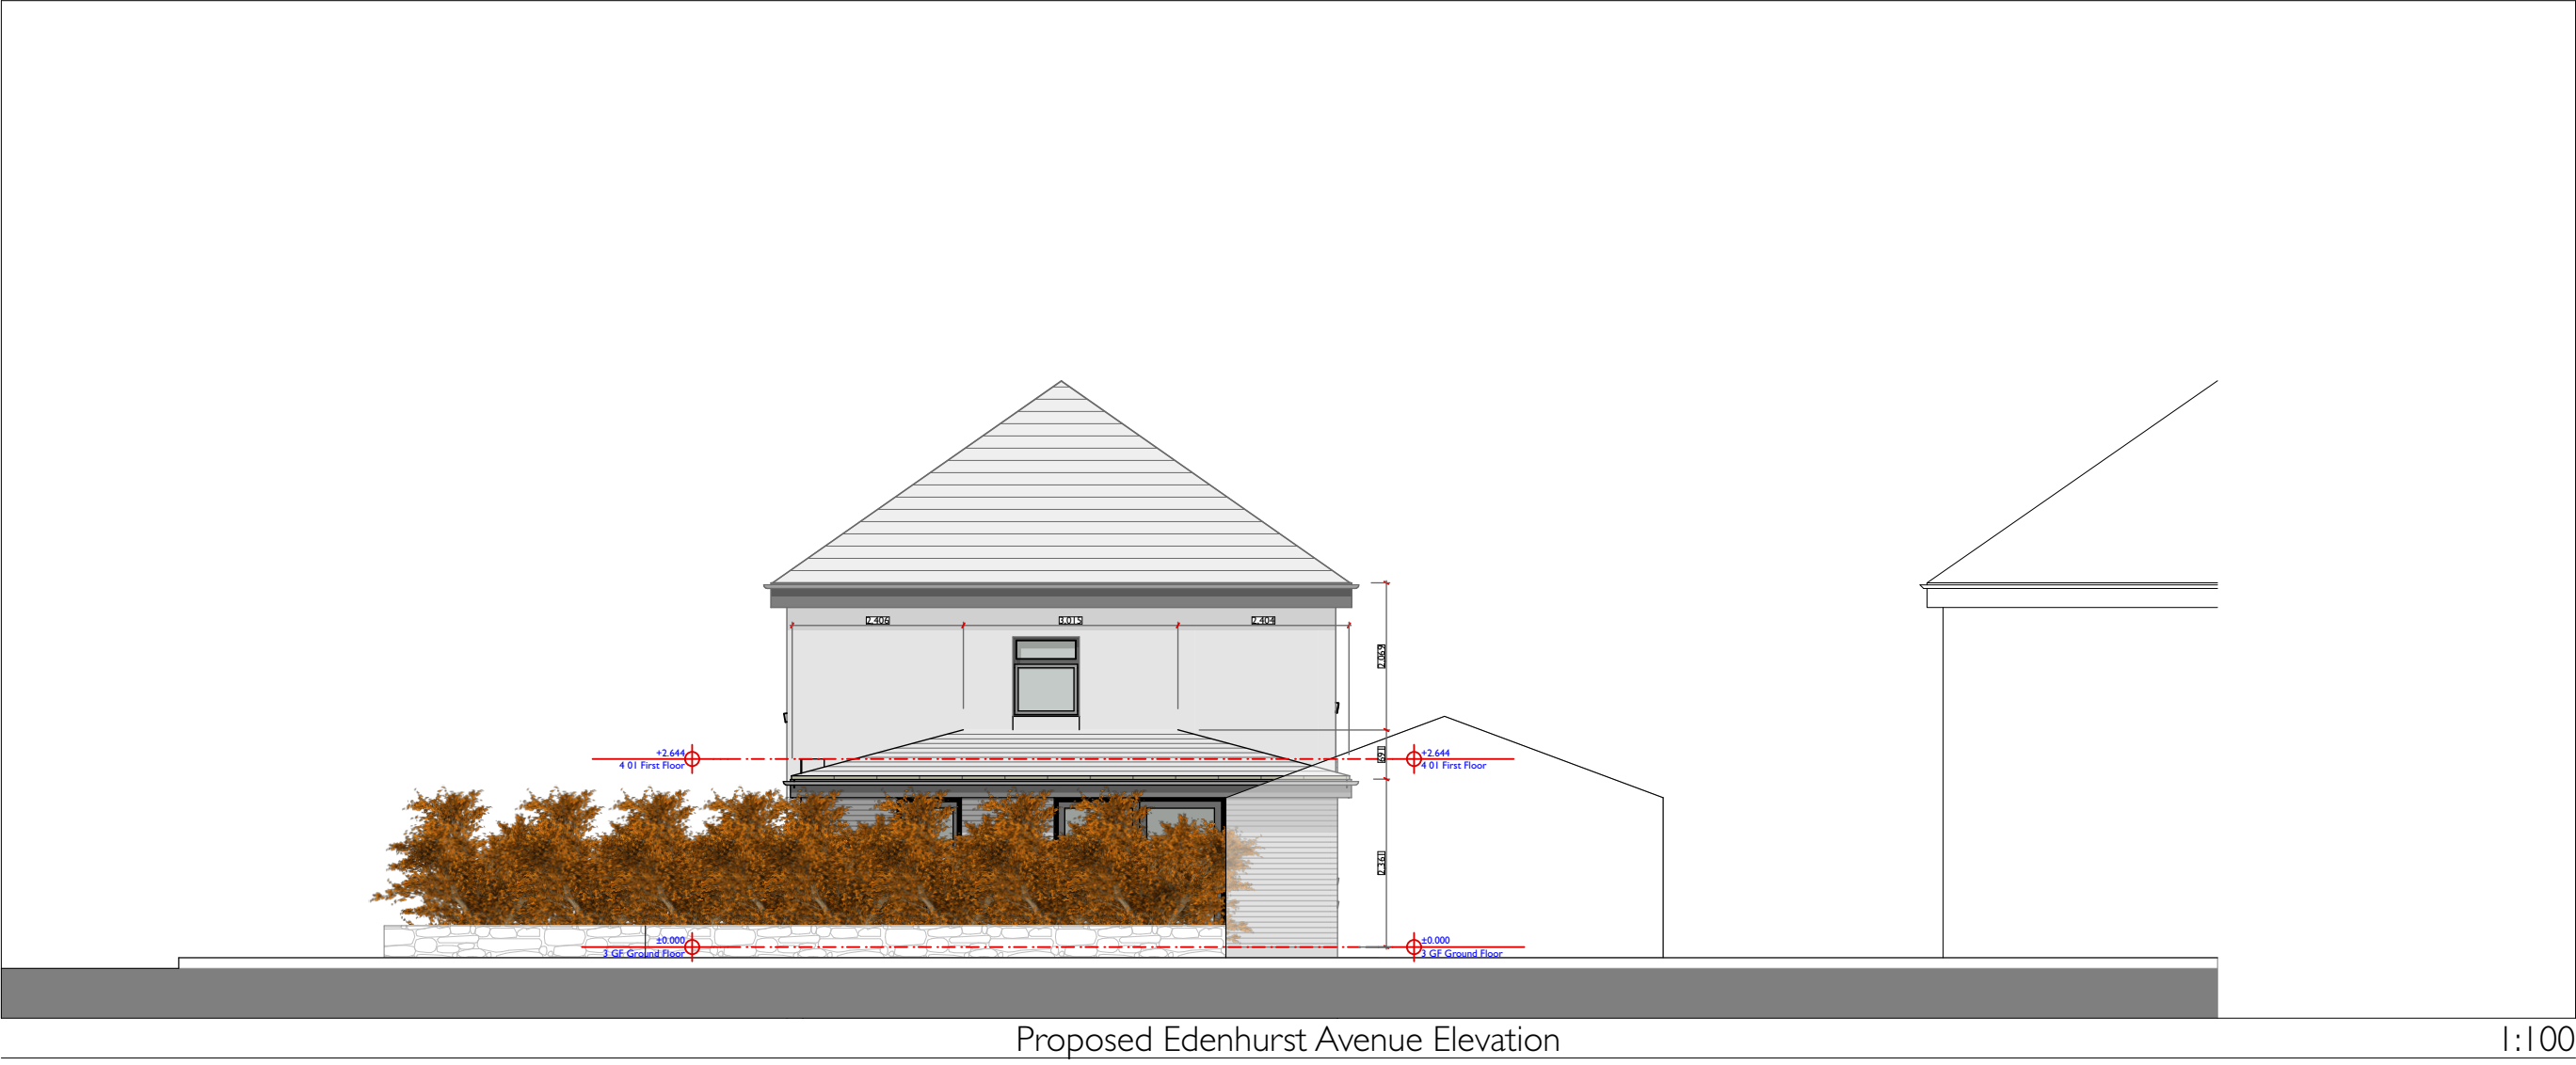


CONSTRUCTIVE
THINKING

Constructive Thinking Studio Ltd

Liverpool Science Park IC1
131 Mount Pleasant
L3 5TF

www.constructivethinking.co.uk
t: +44(0) 151 705 3433
f: #Contact Fax
e: stuart@constructivethinking.co.uk

Client	Tracy Ramsey
Project	47 Ewart Rd
Street Scenes	
Drawings Existing Ewart Rd Elevation, Proposed Ewart Rd Elevation, Existing Edenhurst Avenue Elevation, Proposed Edenhurst Avenue Elevation, Scale Bar	
Drawing Number	Revision
2114	P-3