


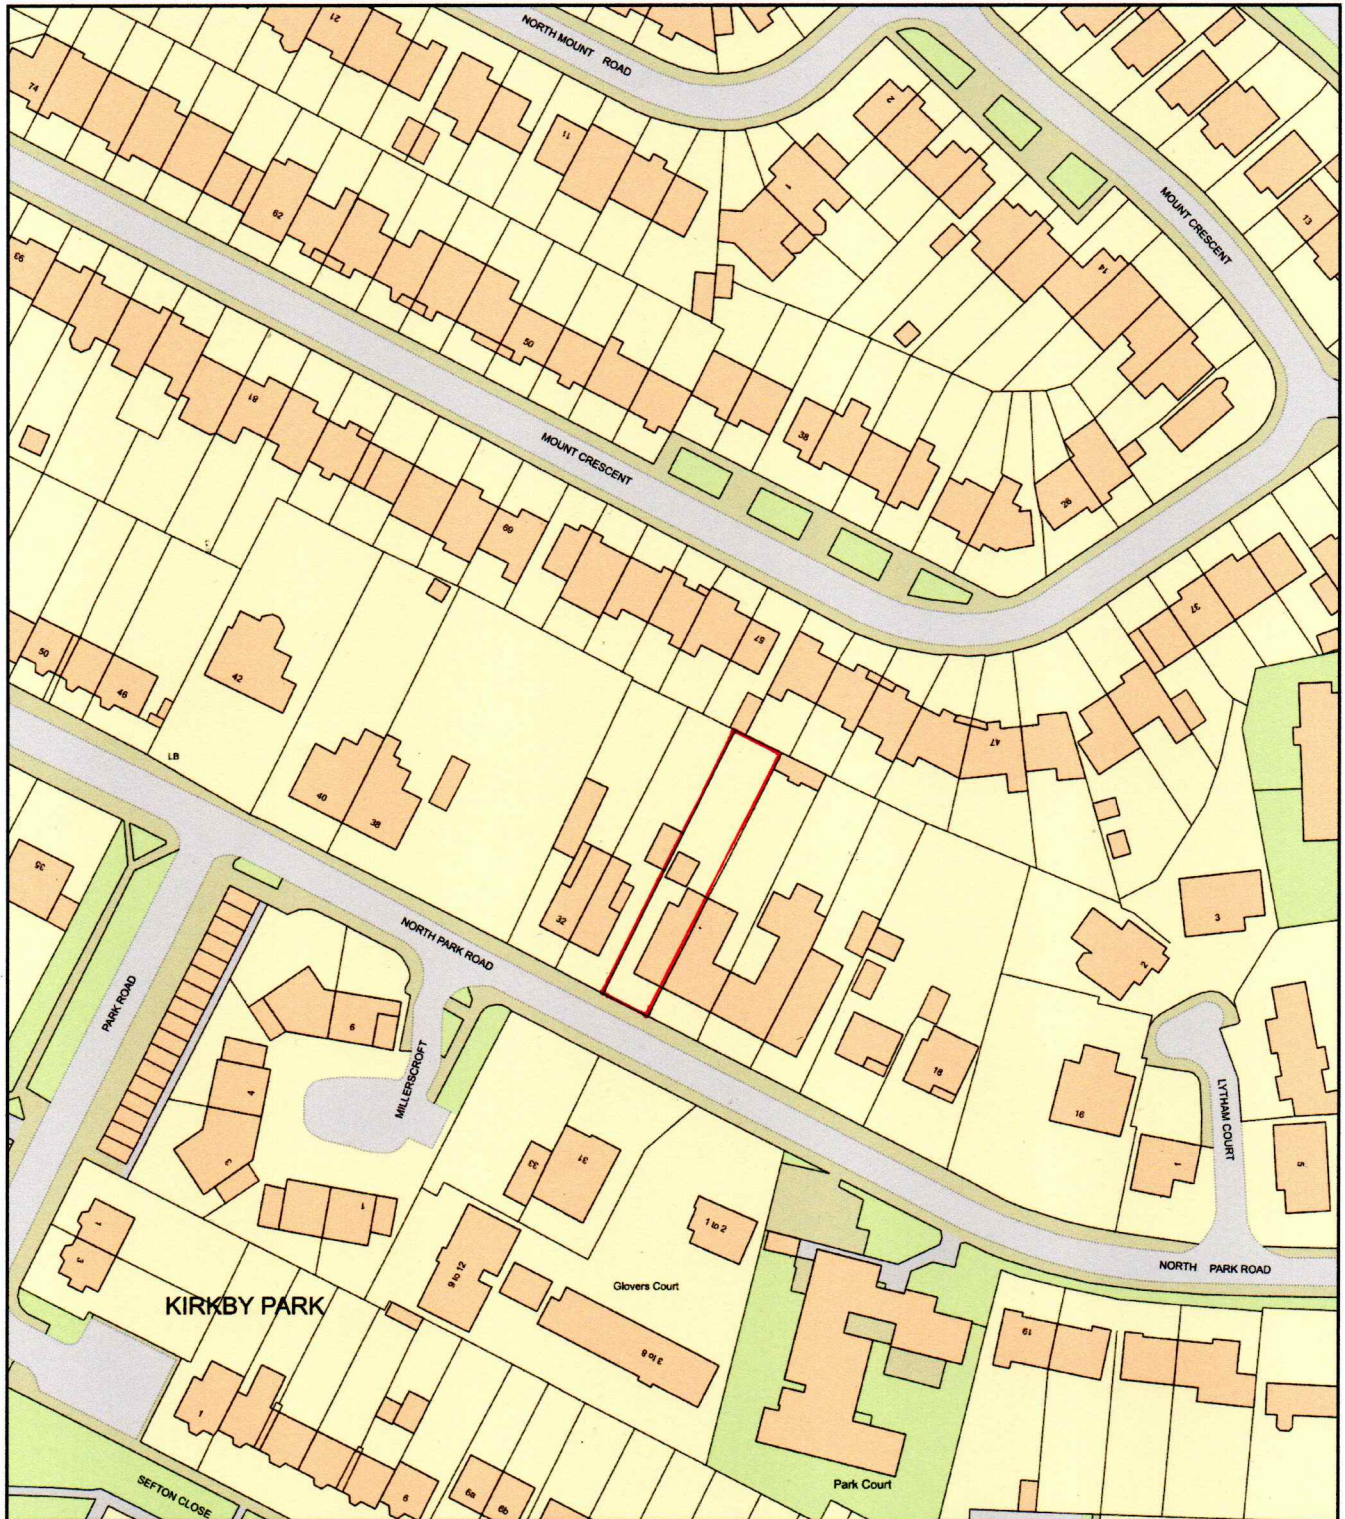

0 50
Metres



Plan Produced for: Clearview Home Improvements

Date Produced: 23 Jan 2023

Plan Reference Number: TQRQM23023150642646

Scale: 1:1250 @ A4