

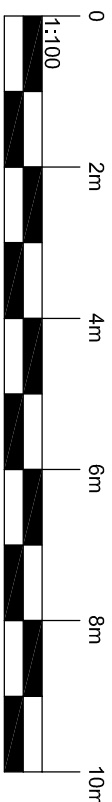
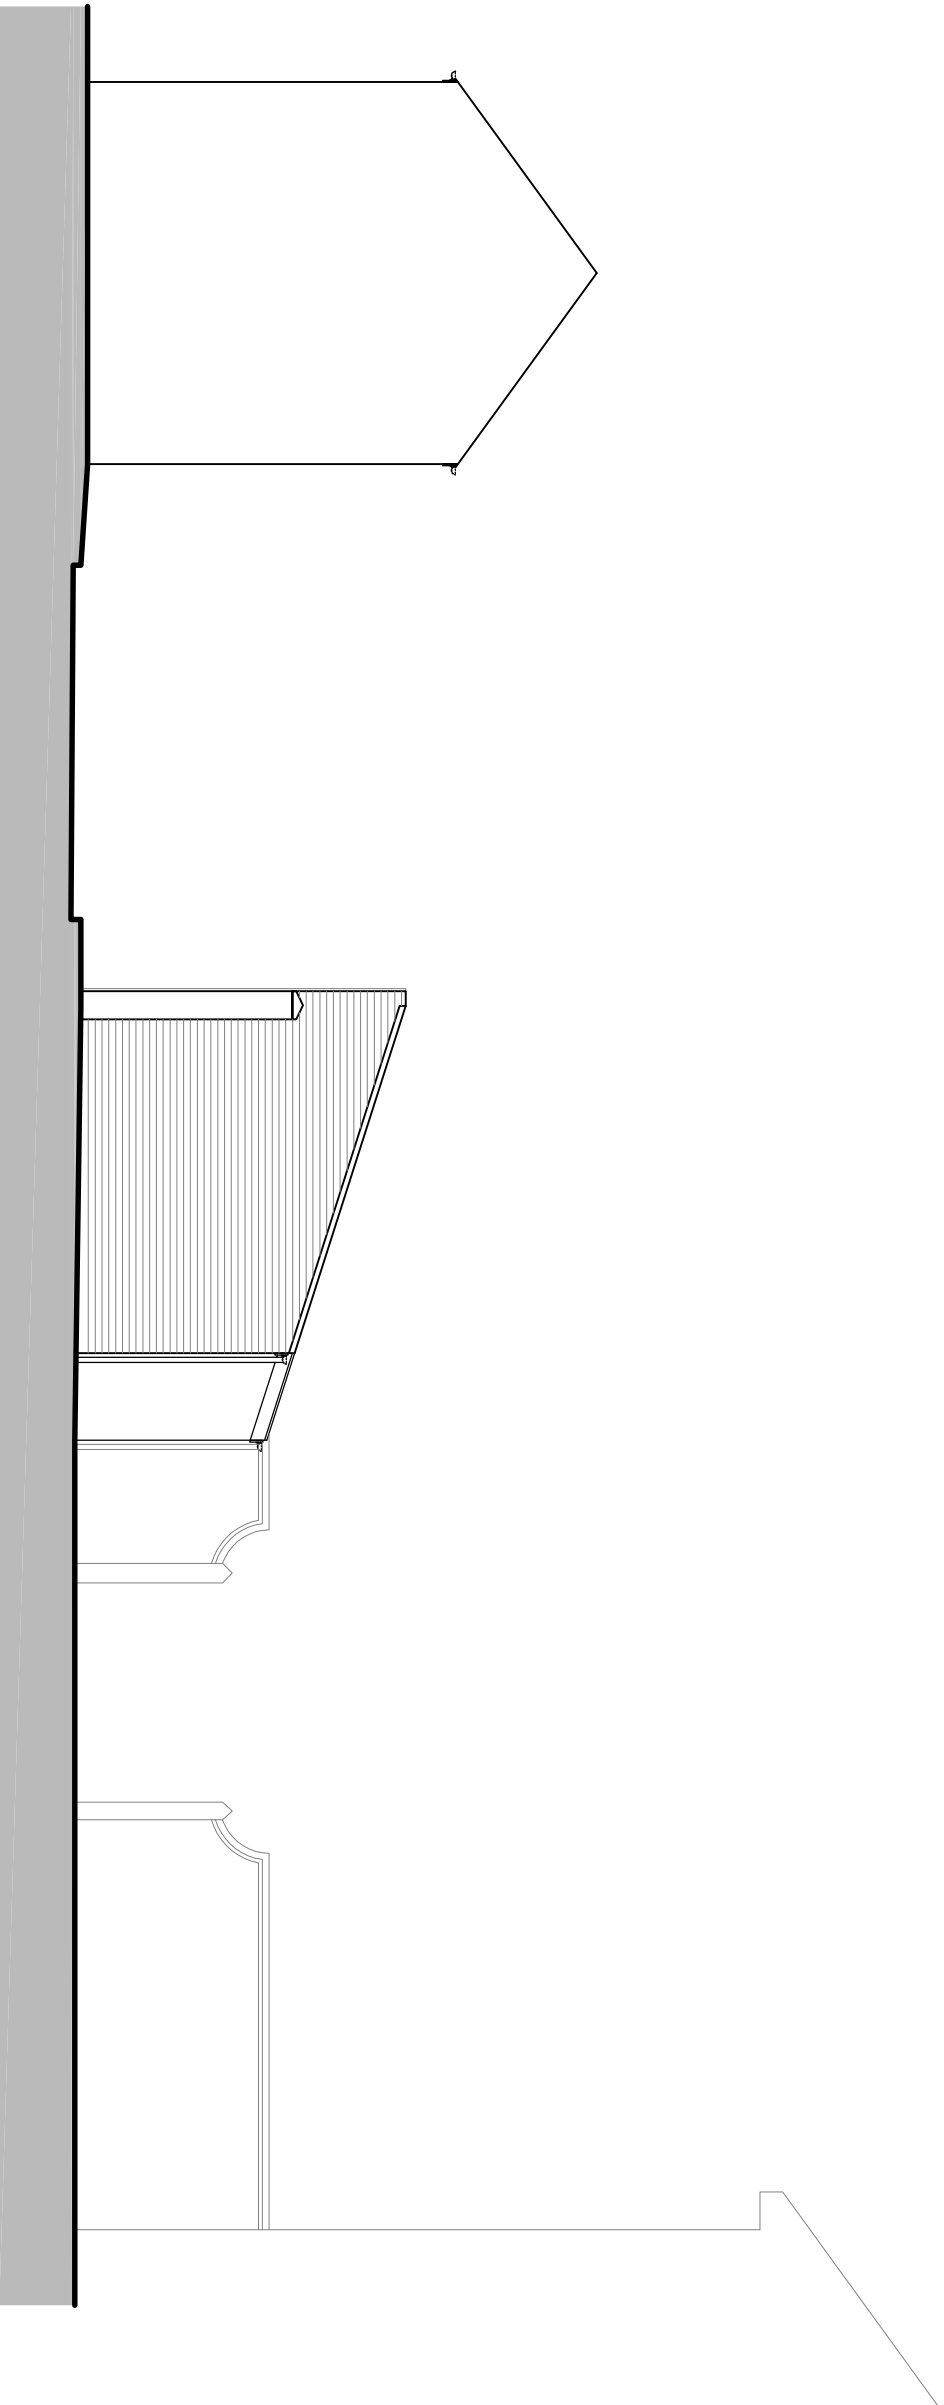
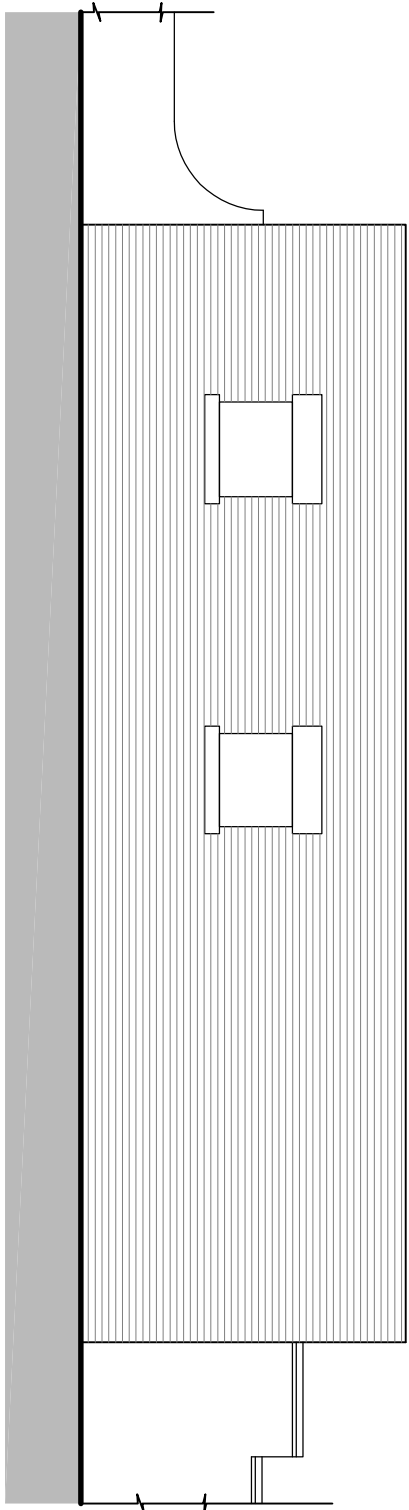
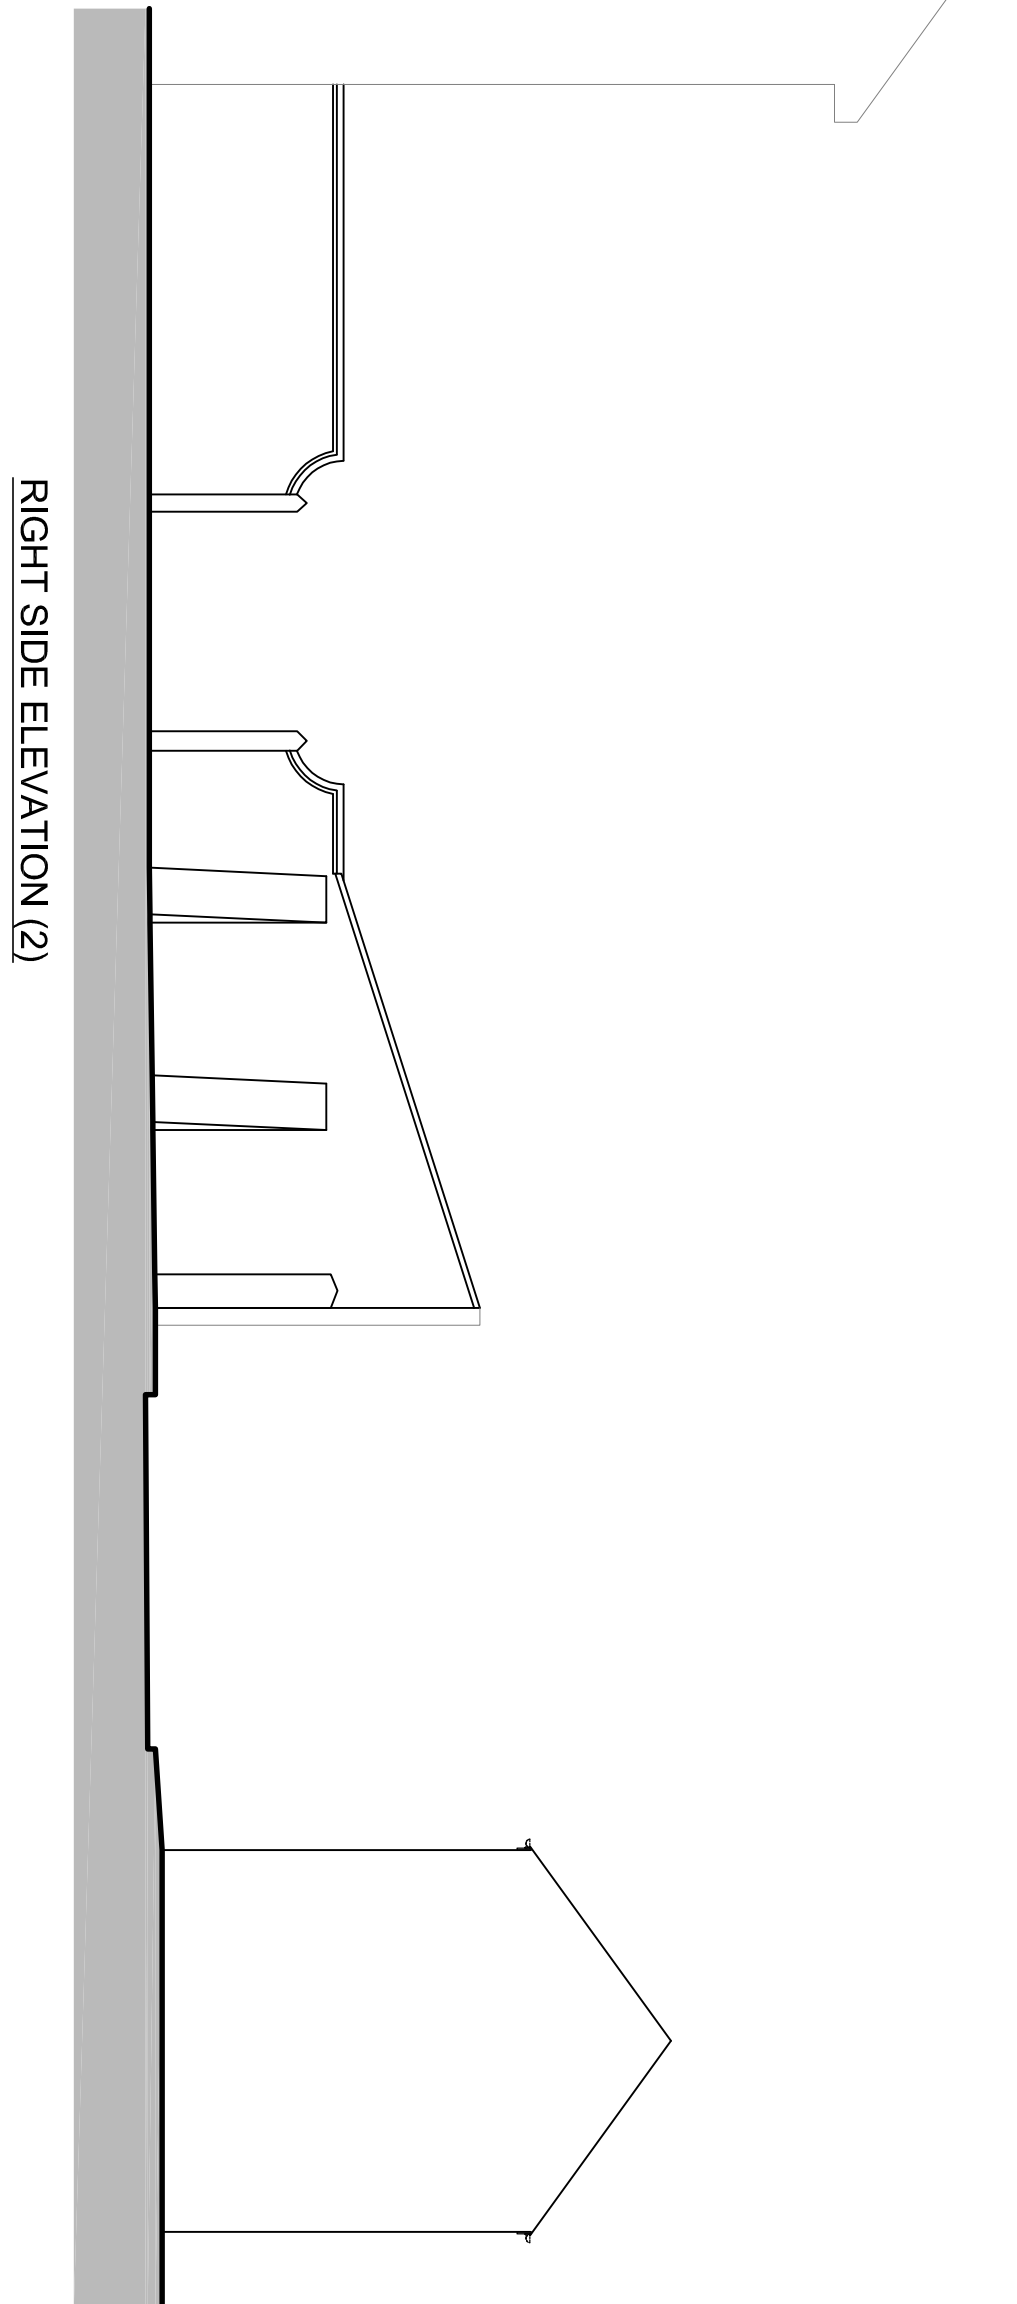
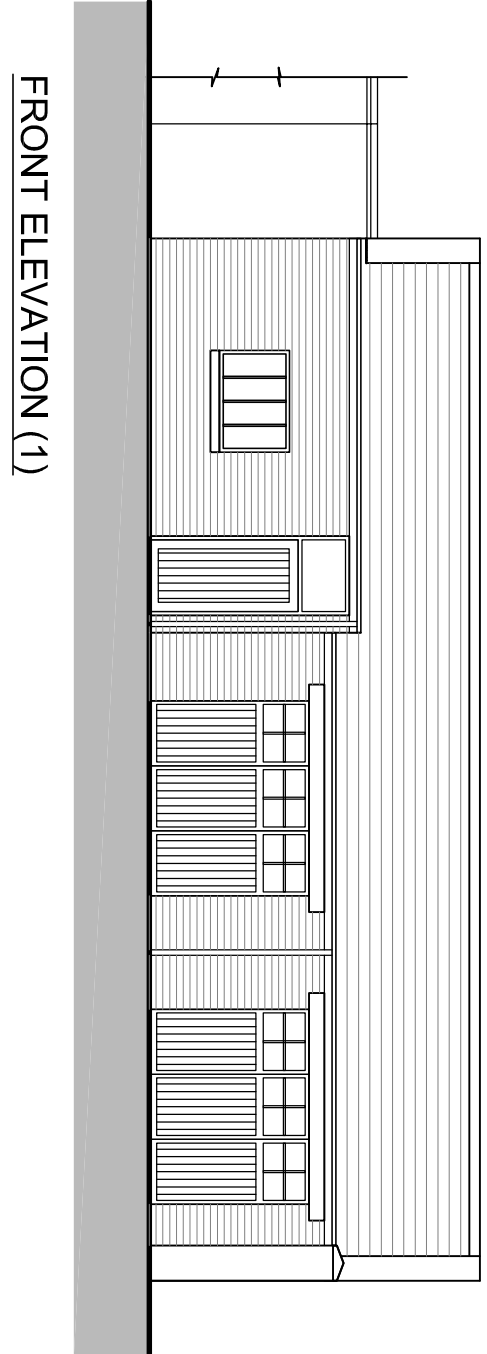


**PLANNING DRAWING**  
THIS DRAWING IS FOR PLANNING PURPOSES ONLY AND NOT  
TO BE USED FOR CONSTRUCTION  
**DO NOT SCALE FROM THIS DRAWING**

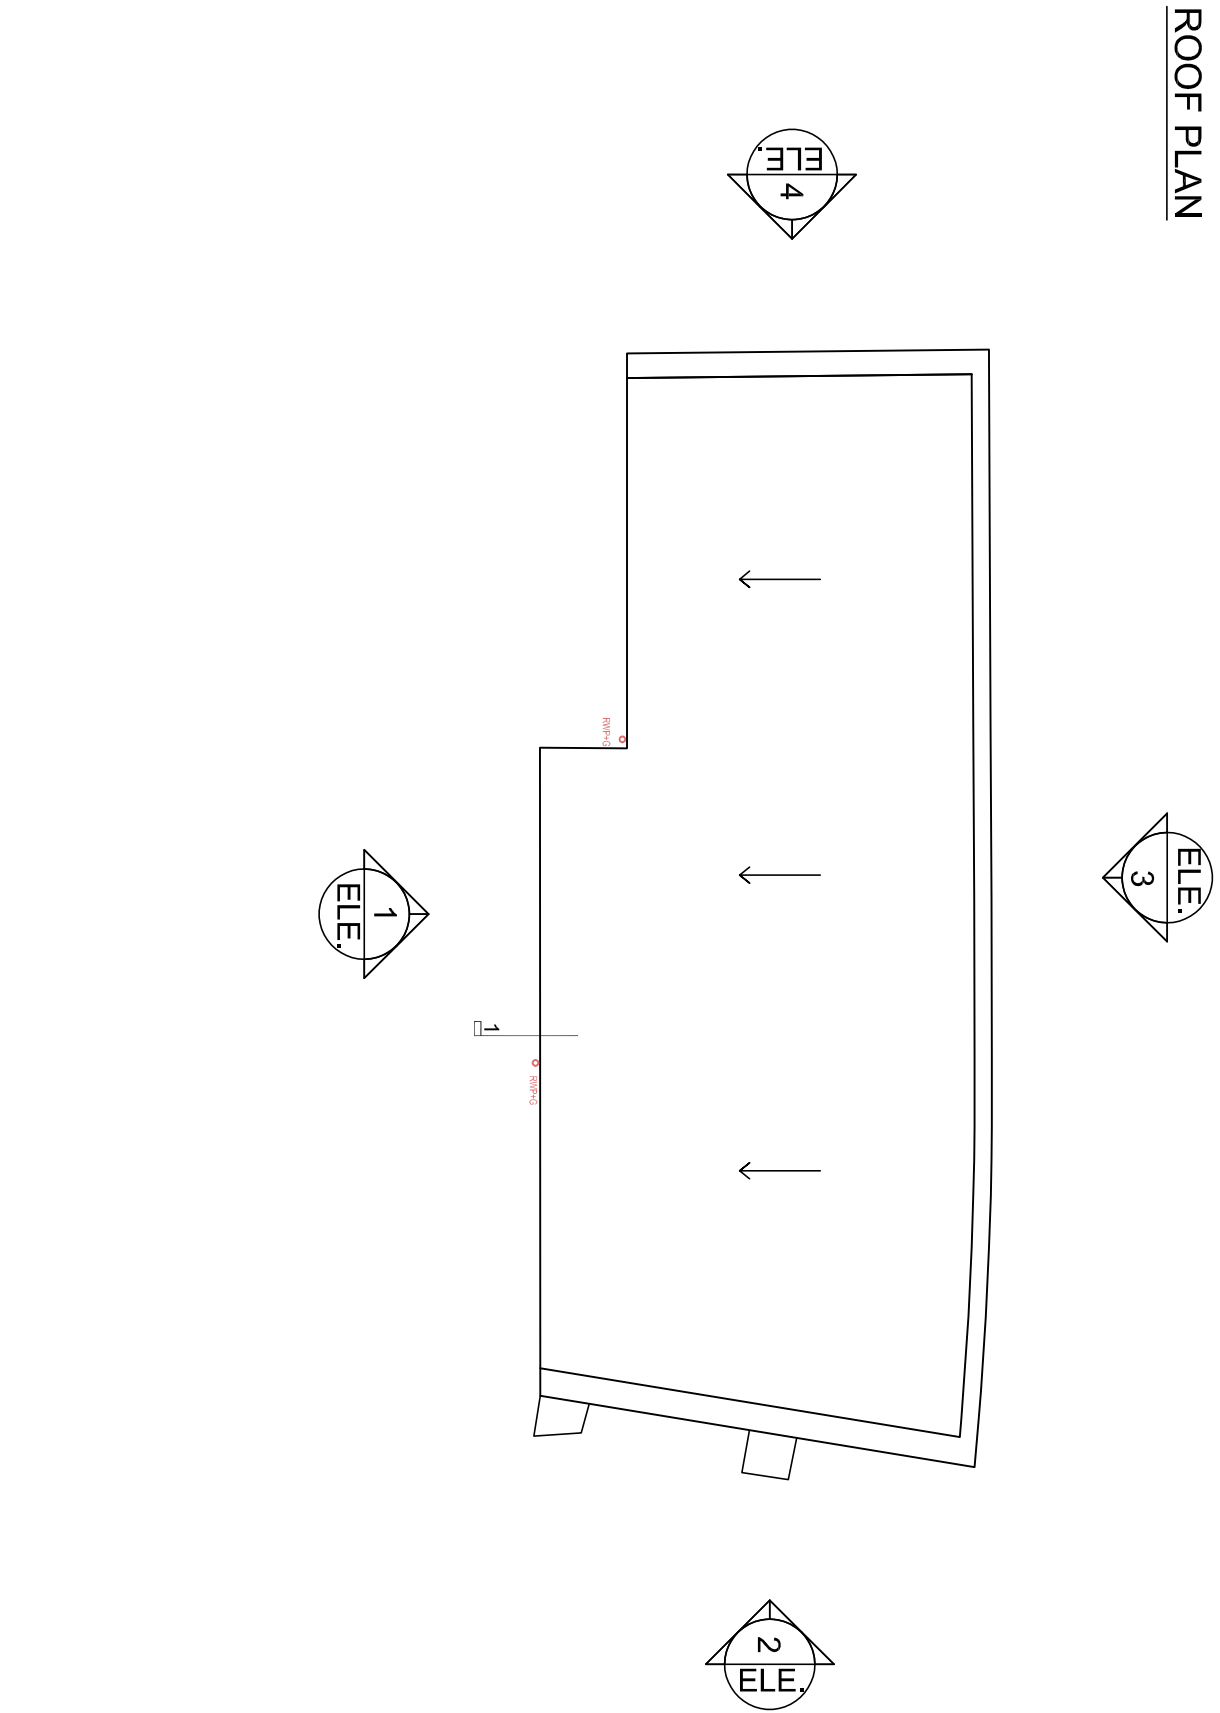

| KEY |                         |
|-----|-------------------------|
|     | Existing structures     |
|     | New structures          |
|     | Existing floor area     |
|     | Proposed new floor area |

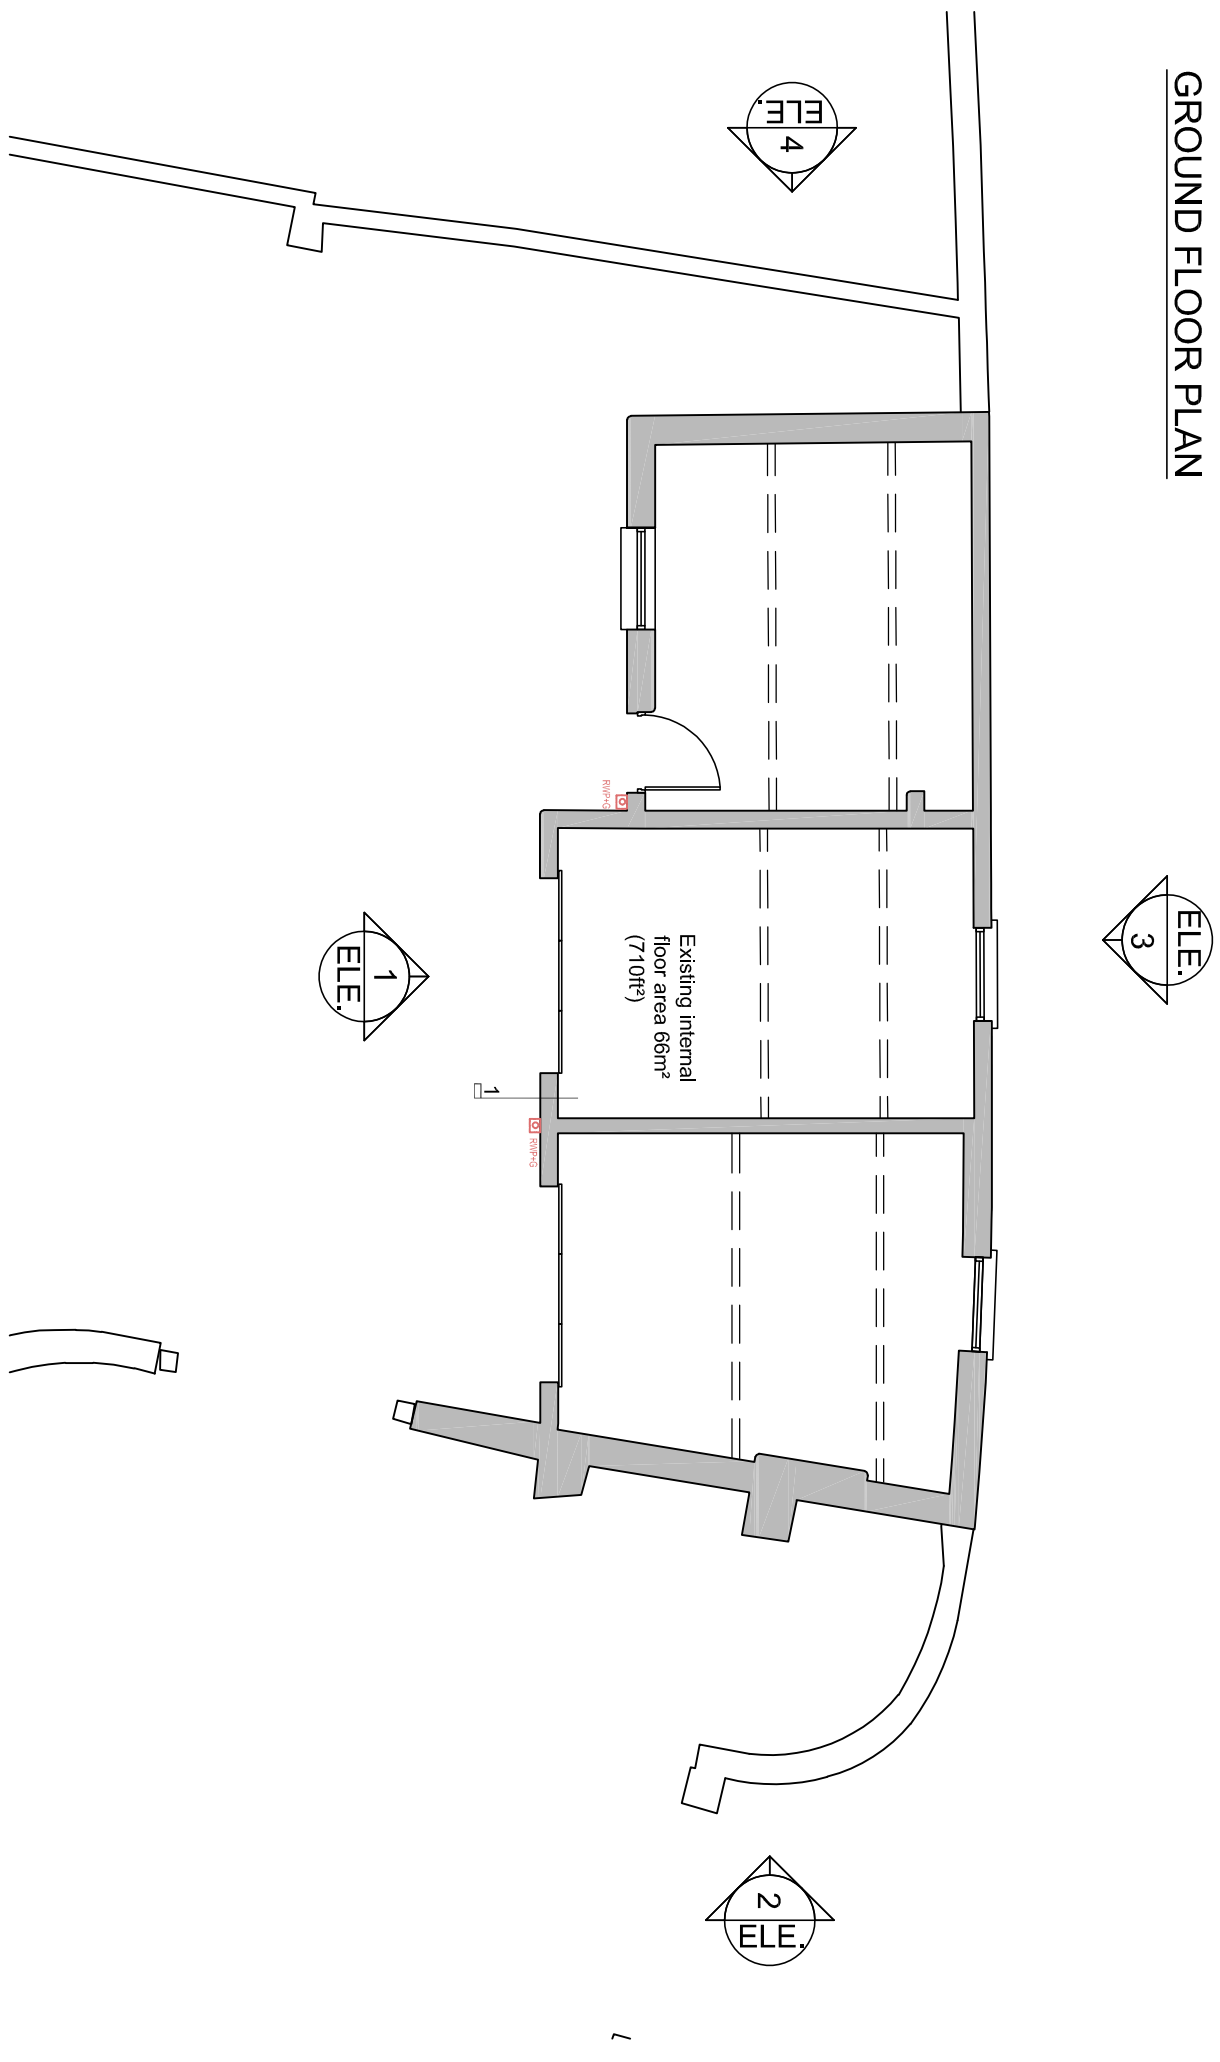

| REVISIONS |             |      |    |
|-----------|-------------|------|----|
| No.       | Description | Date | By |
|           |             |      |    |

#### PURPOSE

PLANNING

**Cass**  
associates

architectural  
planning  
landscape  
conservation

Studio 2048 The Tree Factory 60 Wood Street Liverpool L1 4DD  
T: 0151 707 0110 E: info@cassassociates.co.uk W: www.cassassociates.co.uk

client  
COLIN DANIELS

project  
GREENHILL, THE ORCHARD,  
HUYTON, L36 9UZ

drawing title  
ELEVATIONS AND PLANS  
AS EXISTING

|                  |          |
|------------------|----------|
| scale @ A1 1:100 | 1533-003 |
| date 19-05-2020  |          |
| dmn TOC dkkd RR  | -        |