



Notes
This document is © Falconer Chester Hall Limited.
All drawing measurements shall not be obtained by scaling. Any discrepancies on this document to be immediately reported to the Architect. Verify all dimensions and levels prior to construction. This Document shall be read in conjunction with related documents, specifications and associated models.

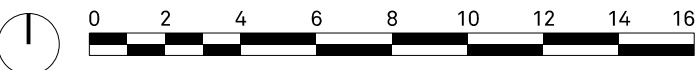


KEY PLAN

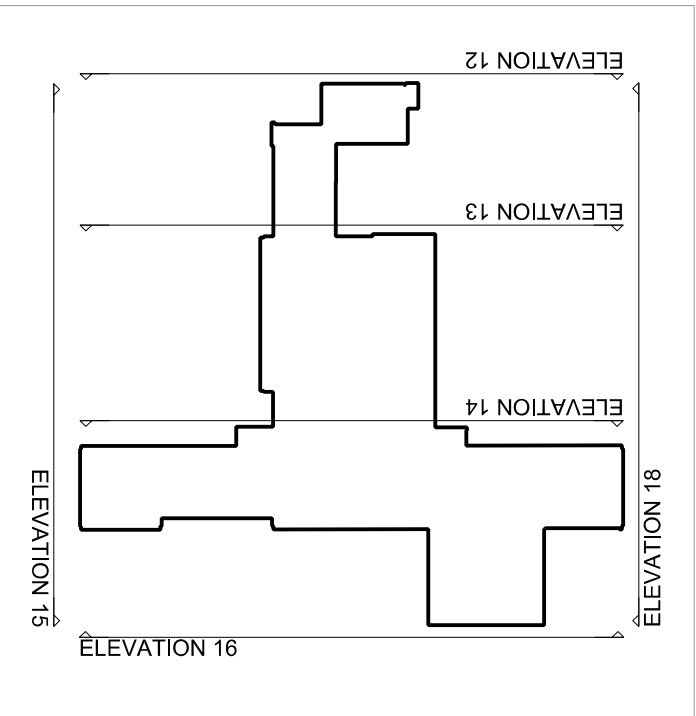


KEY:

- Indicates opaque panel
- Indicates replaced render panel
- Indicates replaced cladding panel
- Indicates windows to be replaced
- Indicates new render to extension

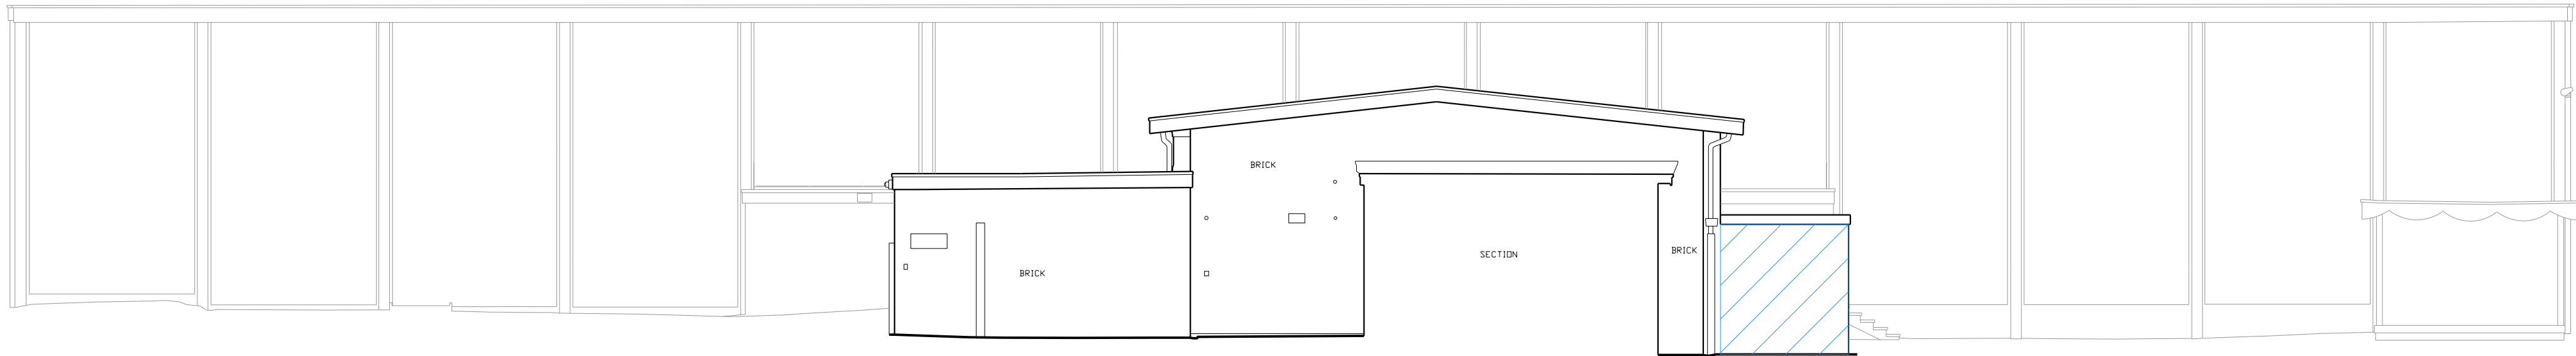

52.00 OS DATUM + 52.00m

13 ELEVATION

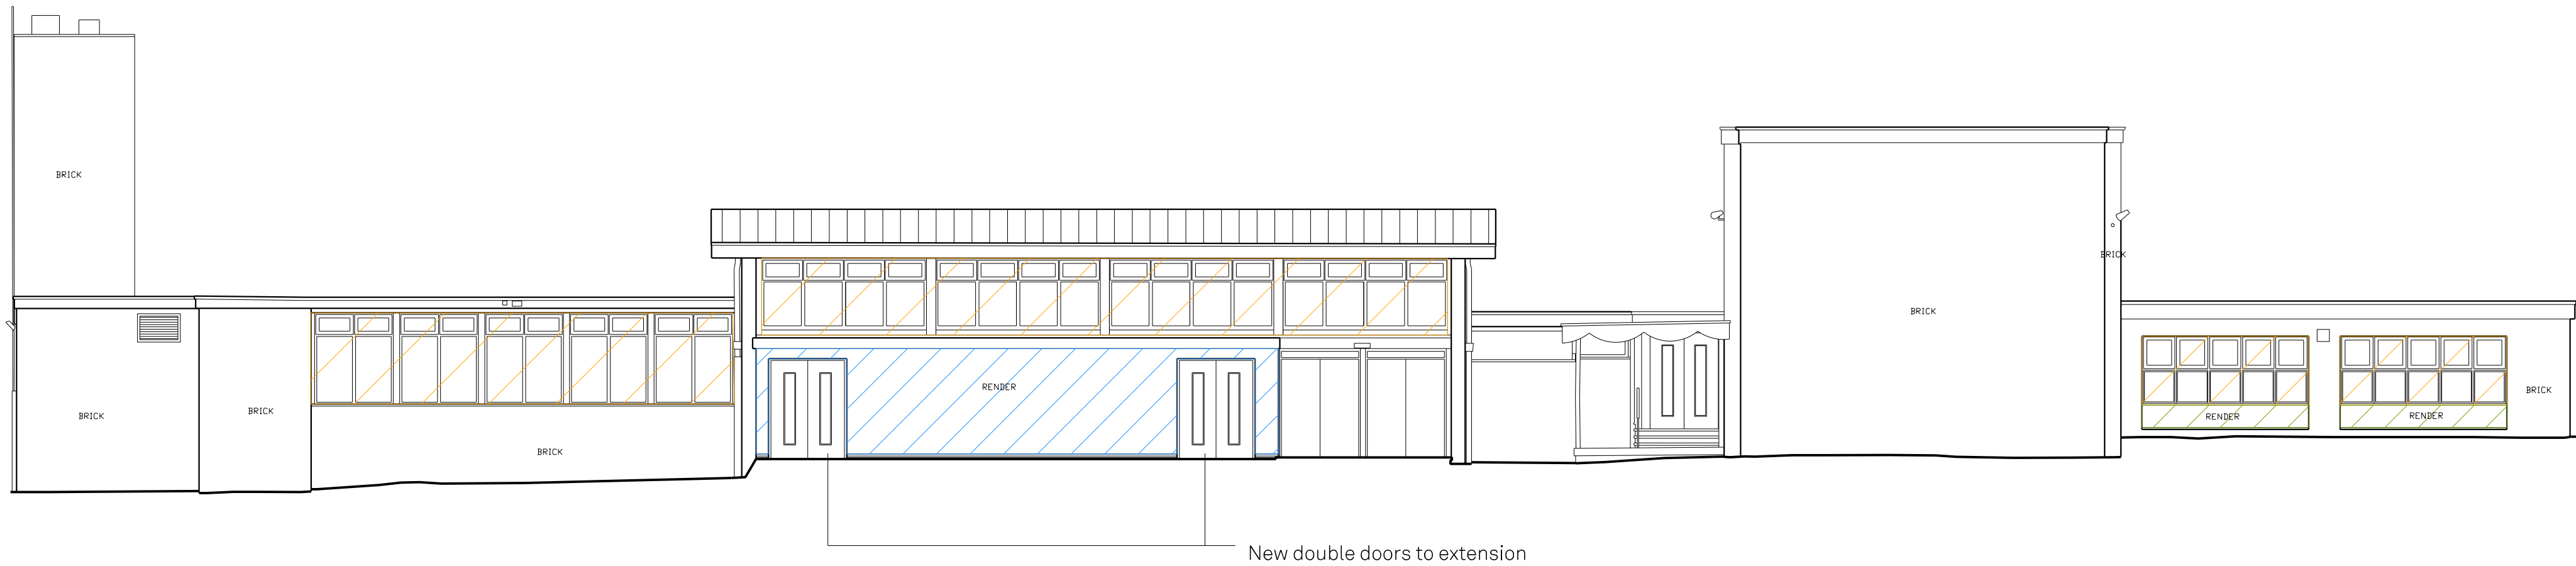

52.00 OS DATUM + 52.00m

15 ELEVATION



52.00 OS DATUM + 52.00m

18 ELEVATION

P02	24.06.25	ST	MG	Scale bar amended
P01	24.12.24	ST	MG	First Issue

Rev: | Date: | By: | Chk By: | Rev Note:

FALCONER
CHESTER
HALL



London | Liverpool | Manchester | www.fcharchitects.com | +44(0)151 243 5800

Project Title	Whiston Willis	Client	Waide Deacon Trust	Drawing Title	Proposed Elevations	Drawing No.	P24088-FCH-XX-XX-DR-A-0411	Status	S2	Issue suitable for:	Information	Date	24.12.24	Scale	1:200 @ A1	Rev	P01	Drawn By	ST	Checked By	MG
---------------	----------------	--------	--------------------	---------------	---------------------	-------------	----------------------------	--------	----	---------------------	-------------	------	----------	-------	------------	-----	-----	----------	----	------------	----