Copyright Reserved to Fletcher Bennett Architects

These plans and specifications are the property of Fletcher Bennett Architects, and shall not be reproduced, in whole or part, without their written consent, nor shall any building or structure be constructed in accordance with such plans and specifications or any modification thereof without the written consent of Fletcher Bennett Architects.

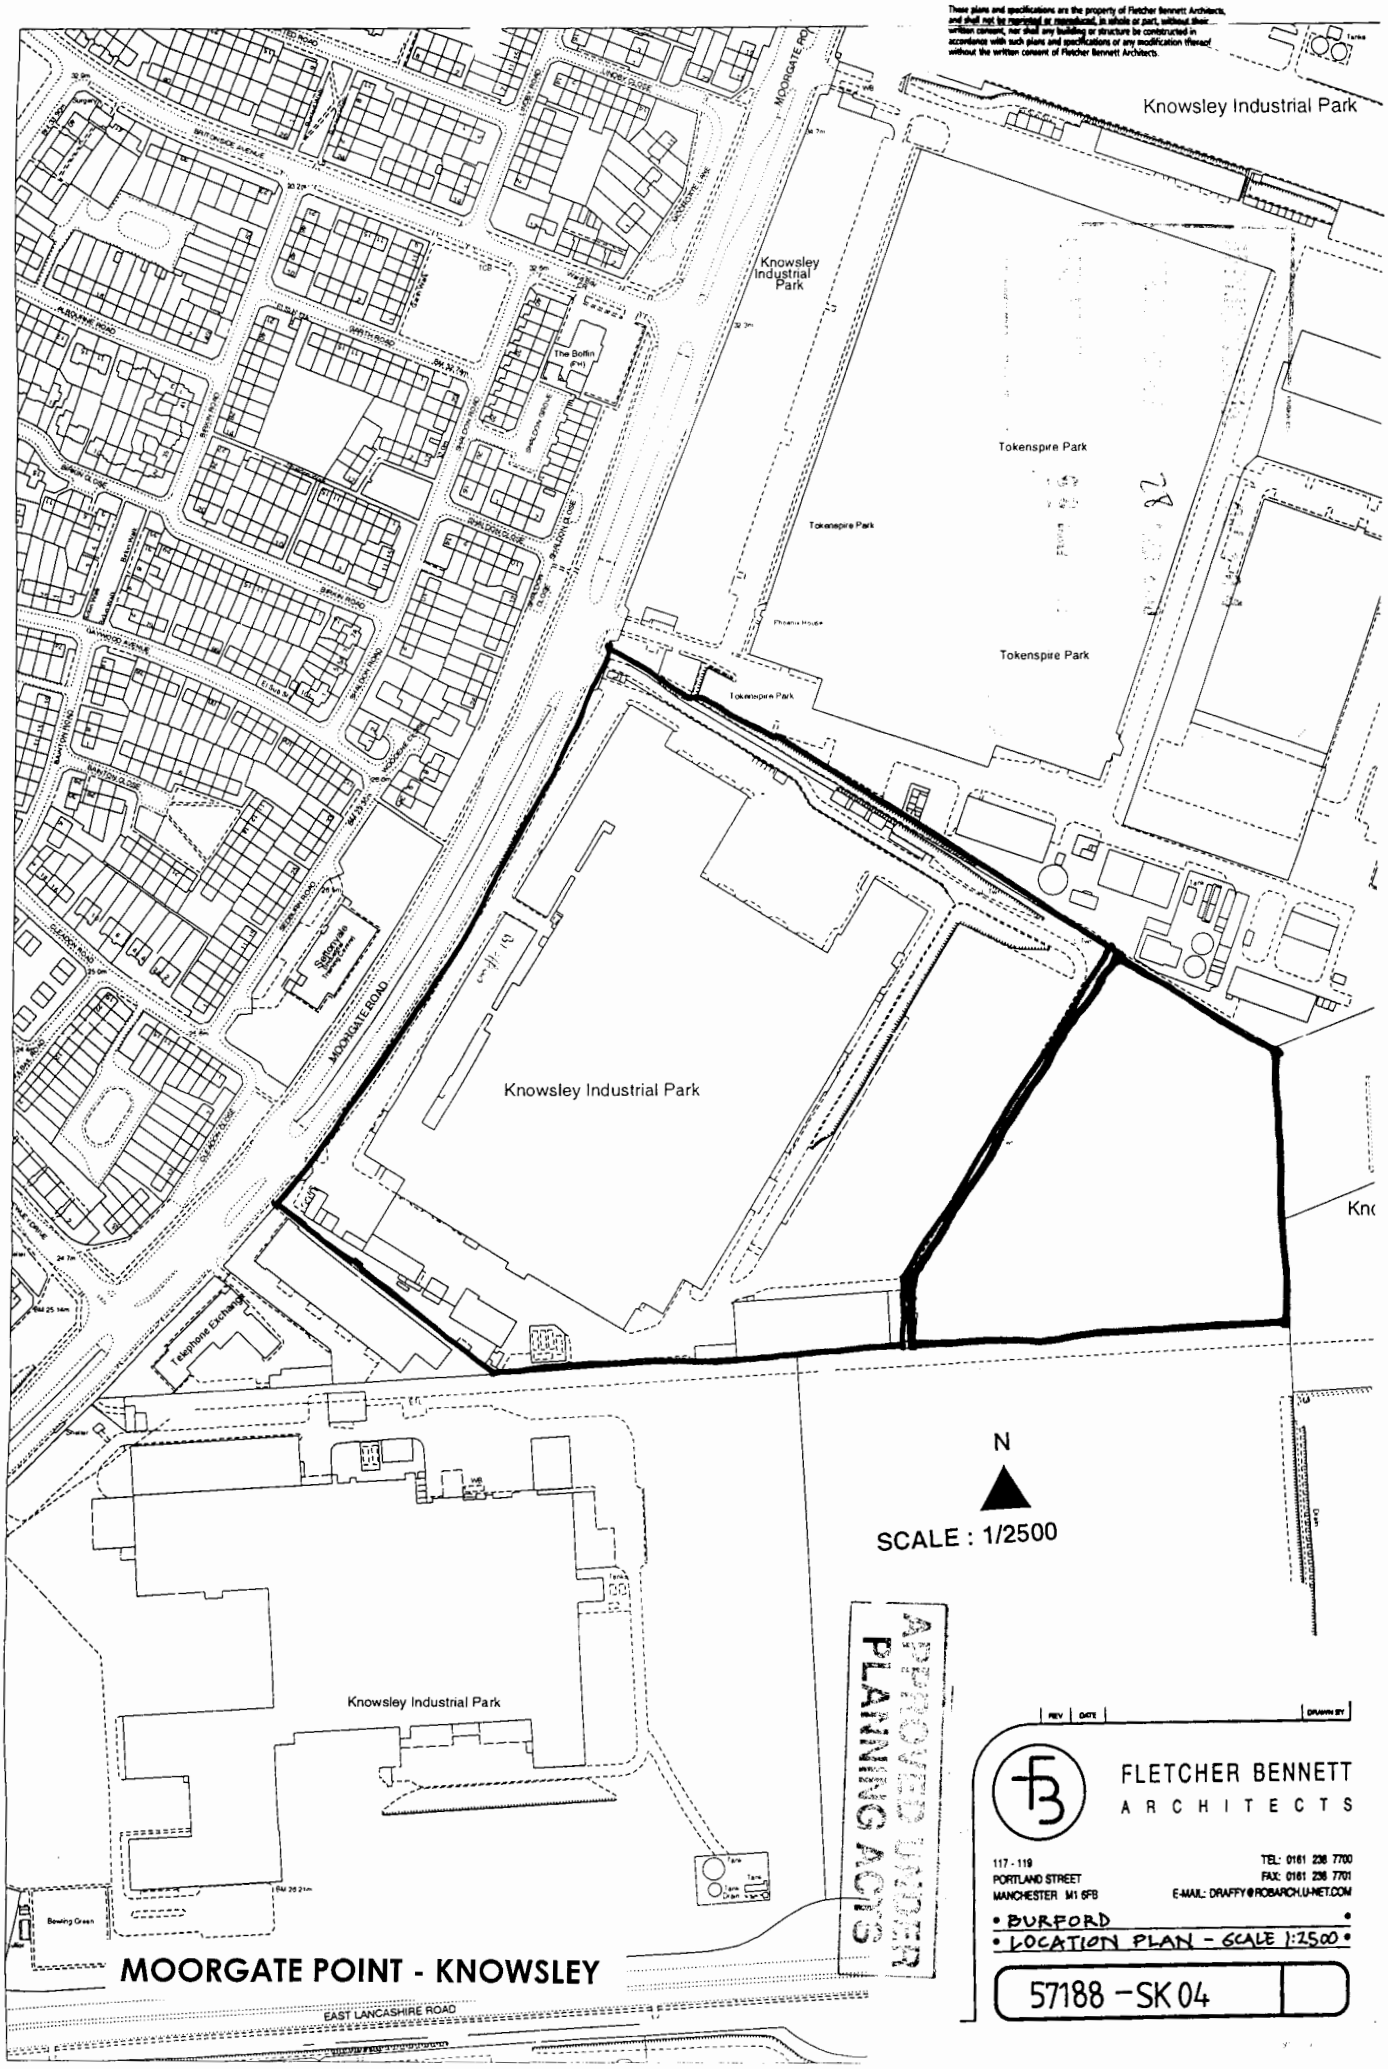

APPROVED PLANNING ACCS

MOORGATE POINT - KNOWSLEY

REV	DATE	DRAWN BY

FLETCHER BENNETT
ARCHITECTS

117 - 119
PORTLAND STREET
MANCHESTER M1 6FB

TEL: 0161 236 7700
FAX: 0161 236 7701
E-MAIL: DRAFFY@ROBARCH.U-NET.COM

• BURFORD •

• LOCATION PLAN - SCALE 1:2500 •

57188 - SK 04