



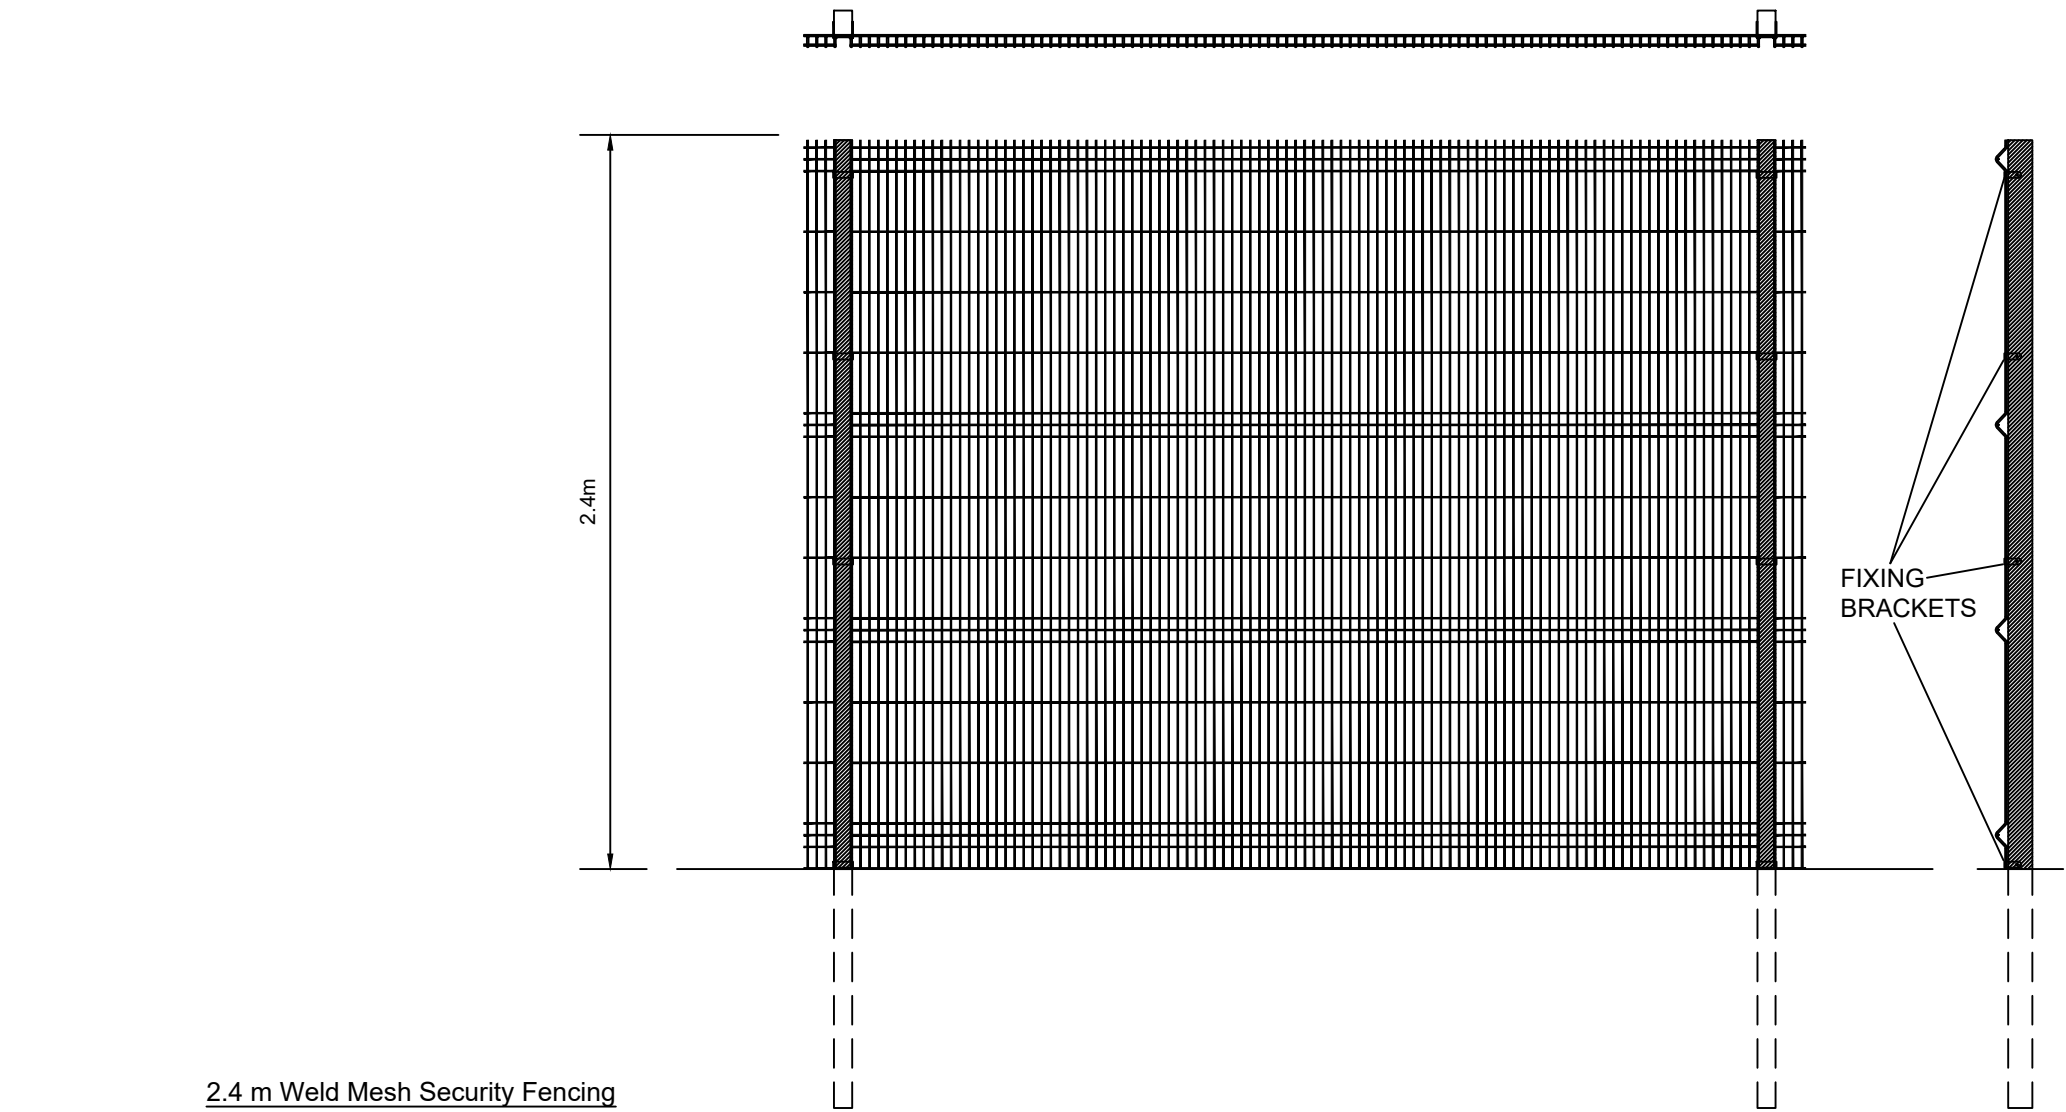

Lighting and CCTV Column
Scale 1:75@A3

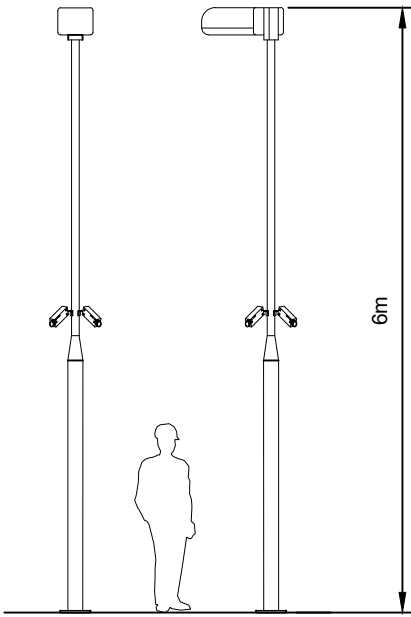

0344 8700 007
axis.co.uk



Client

Pelagic Energy

Project

Kirkby BESS

Drawing Title

Fencing and Security

Scale

As Shown

Date

June 2023

Dwg no

2569-02-009

Status

--

Drawn

SK

Checked

PR

Rev

D