


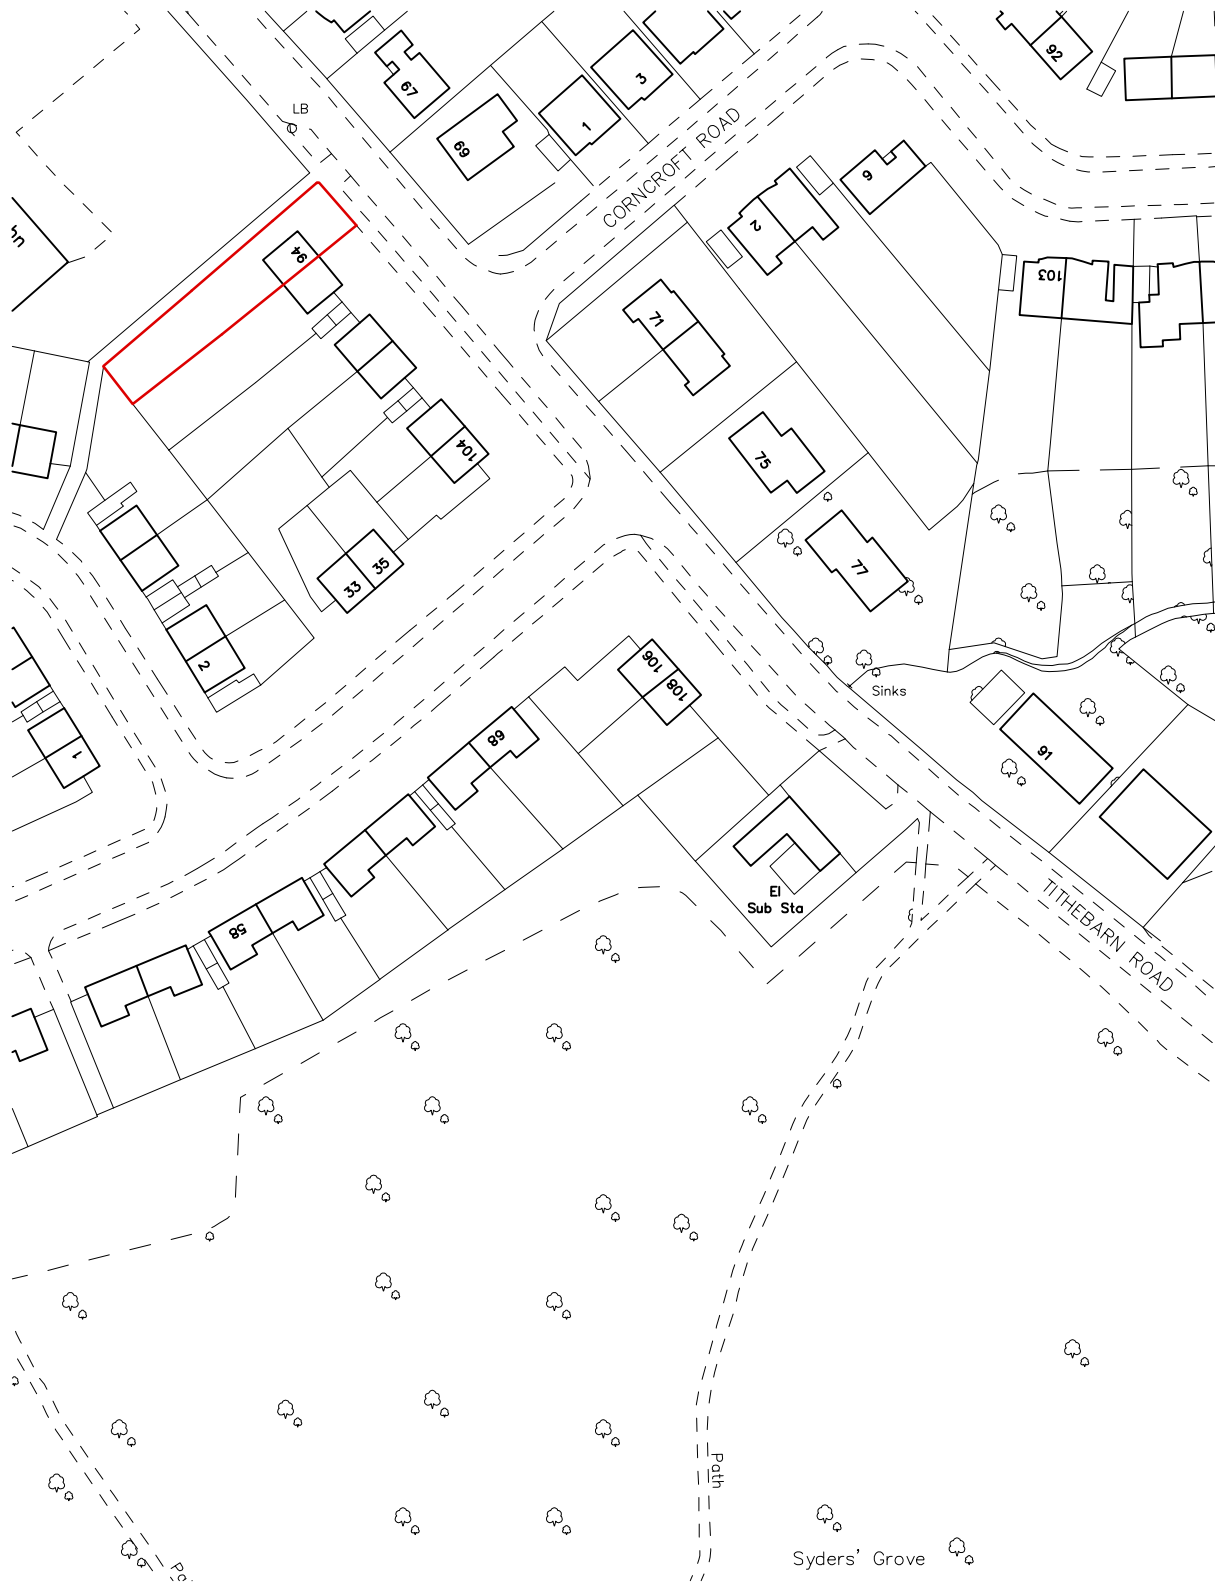

BUILDING DESIGN SOLUTIONS **BUILDING DESIGN SOLUTIONS** **BUILDING DESIGN SOLUTIONS**

94 Tithebarn Road, Knowsley Village, Knowsley, L34 0HA

1:1250 @ A4

October 2021

Drawing No.LP1 (Location Plan)



Building Design Solutions | Proprietor: Mr David P. Robinson | Address: 22 Sudworth Road, New Brighton, Wirral, CH45 5BX
Email: enquiries@buildingdesignsolutions.com | Visit: www.buildingdesignsolutions.com | Telephone: 0151 630 1234