


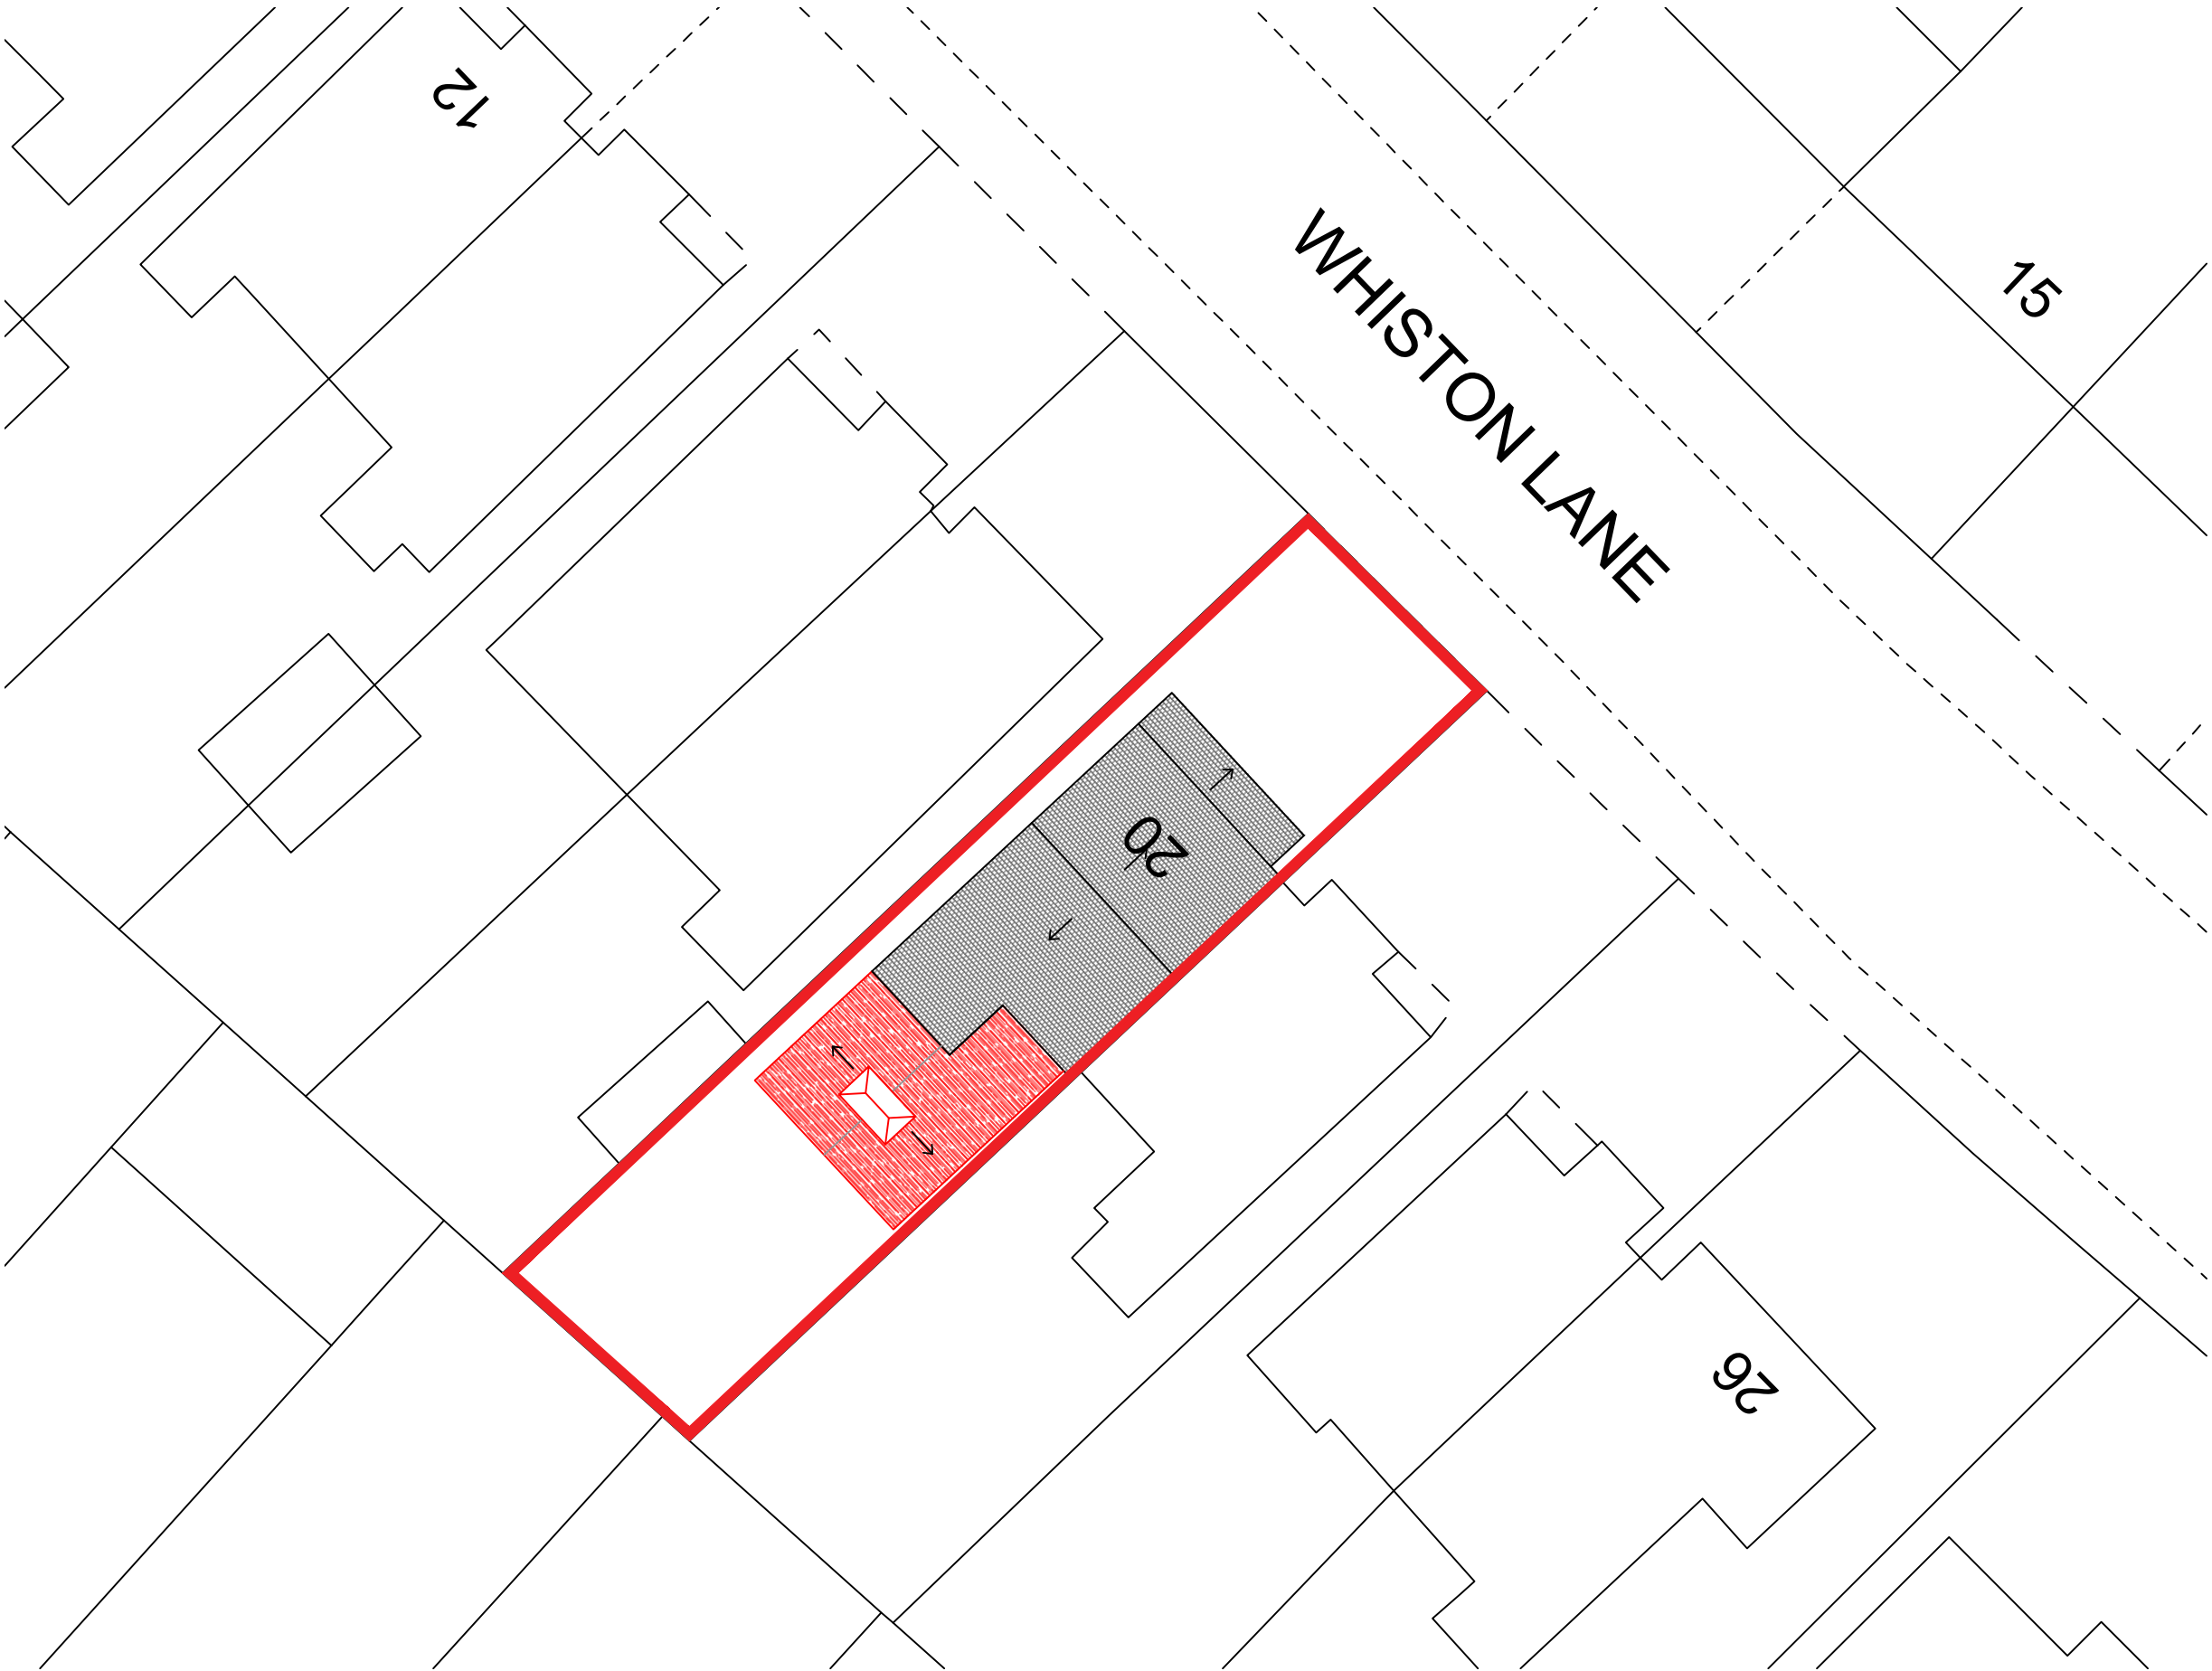


GENERAL NOTES

Drawings for planning use only.
No site work to be carried out
from these drawings.

All dimensions to be checked on
site prior to the execution of any
work.

For the avoidance of doubt all
dimensions are measured to wall
structure and not the finishes
unless otherwise stated.

Where any discrepancy is found
to exist within or between
drawings and/or documents it
should be reported to the client
immediately

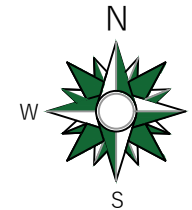

PROJECT NAME:

20 Whiston Lane

DRAWING TITLE:

Existing Block Plan

DRAWN BY:

LK

CHECKED BY:

LK

APPROVED BY:

LKPD

DATE:

23.01.2025

CLIENT

Name: Jamie Duffy

Mobile: -

20 Whiston Lane
Huyton
L36 1TY

LUKE KEMEL

PLANNING & DESIGN

210 Borough Road
St Helens
WA10 3TD
CONTACT NO- 07796 301408
E-MAIL : LKPlanningDesign@outlook.com

PROJECT NO:

2024P13

SCALE:

1:200

SIZE:

A3

DRAWING NO:

0006

SHEET NO:

1

REVISION:


-

PURPOSE:

Planning Permission



1:200

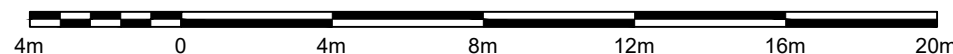

REV:	DESCRIPTION:	BY:	