



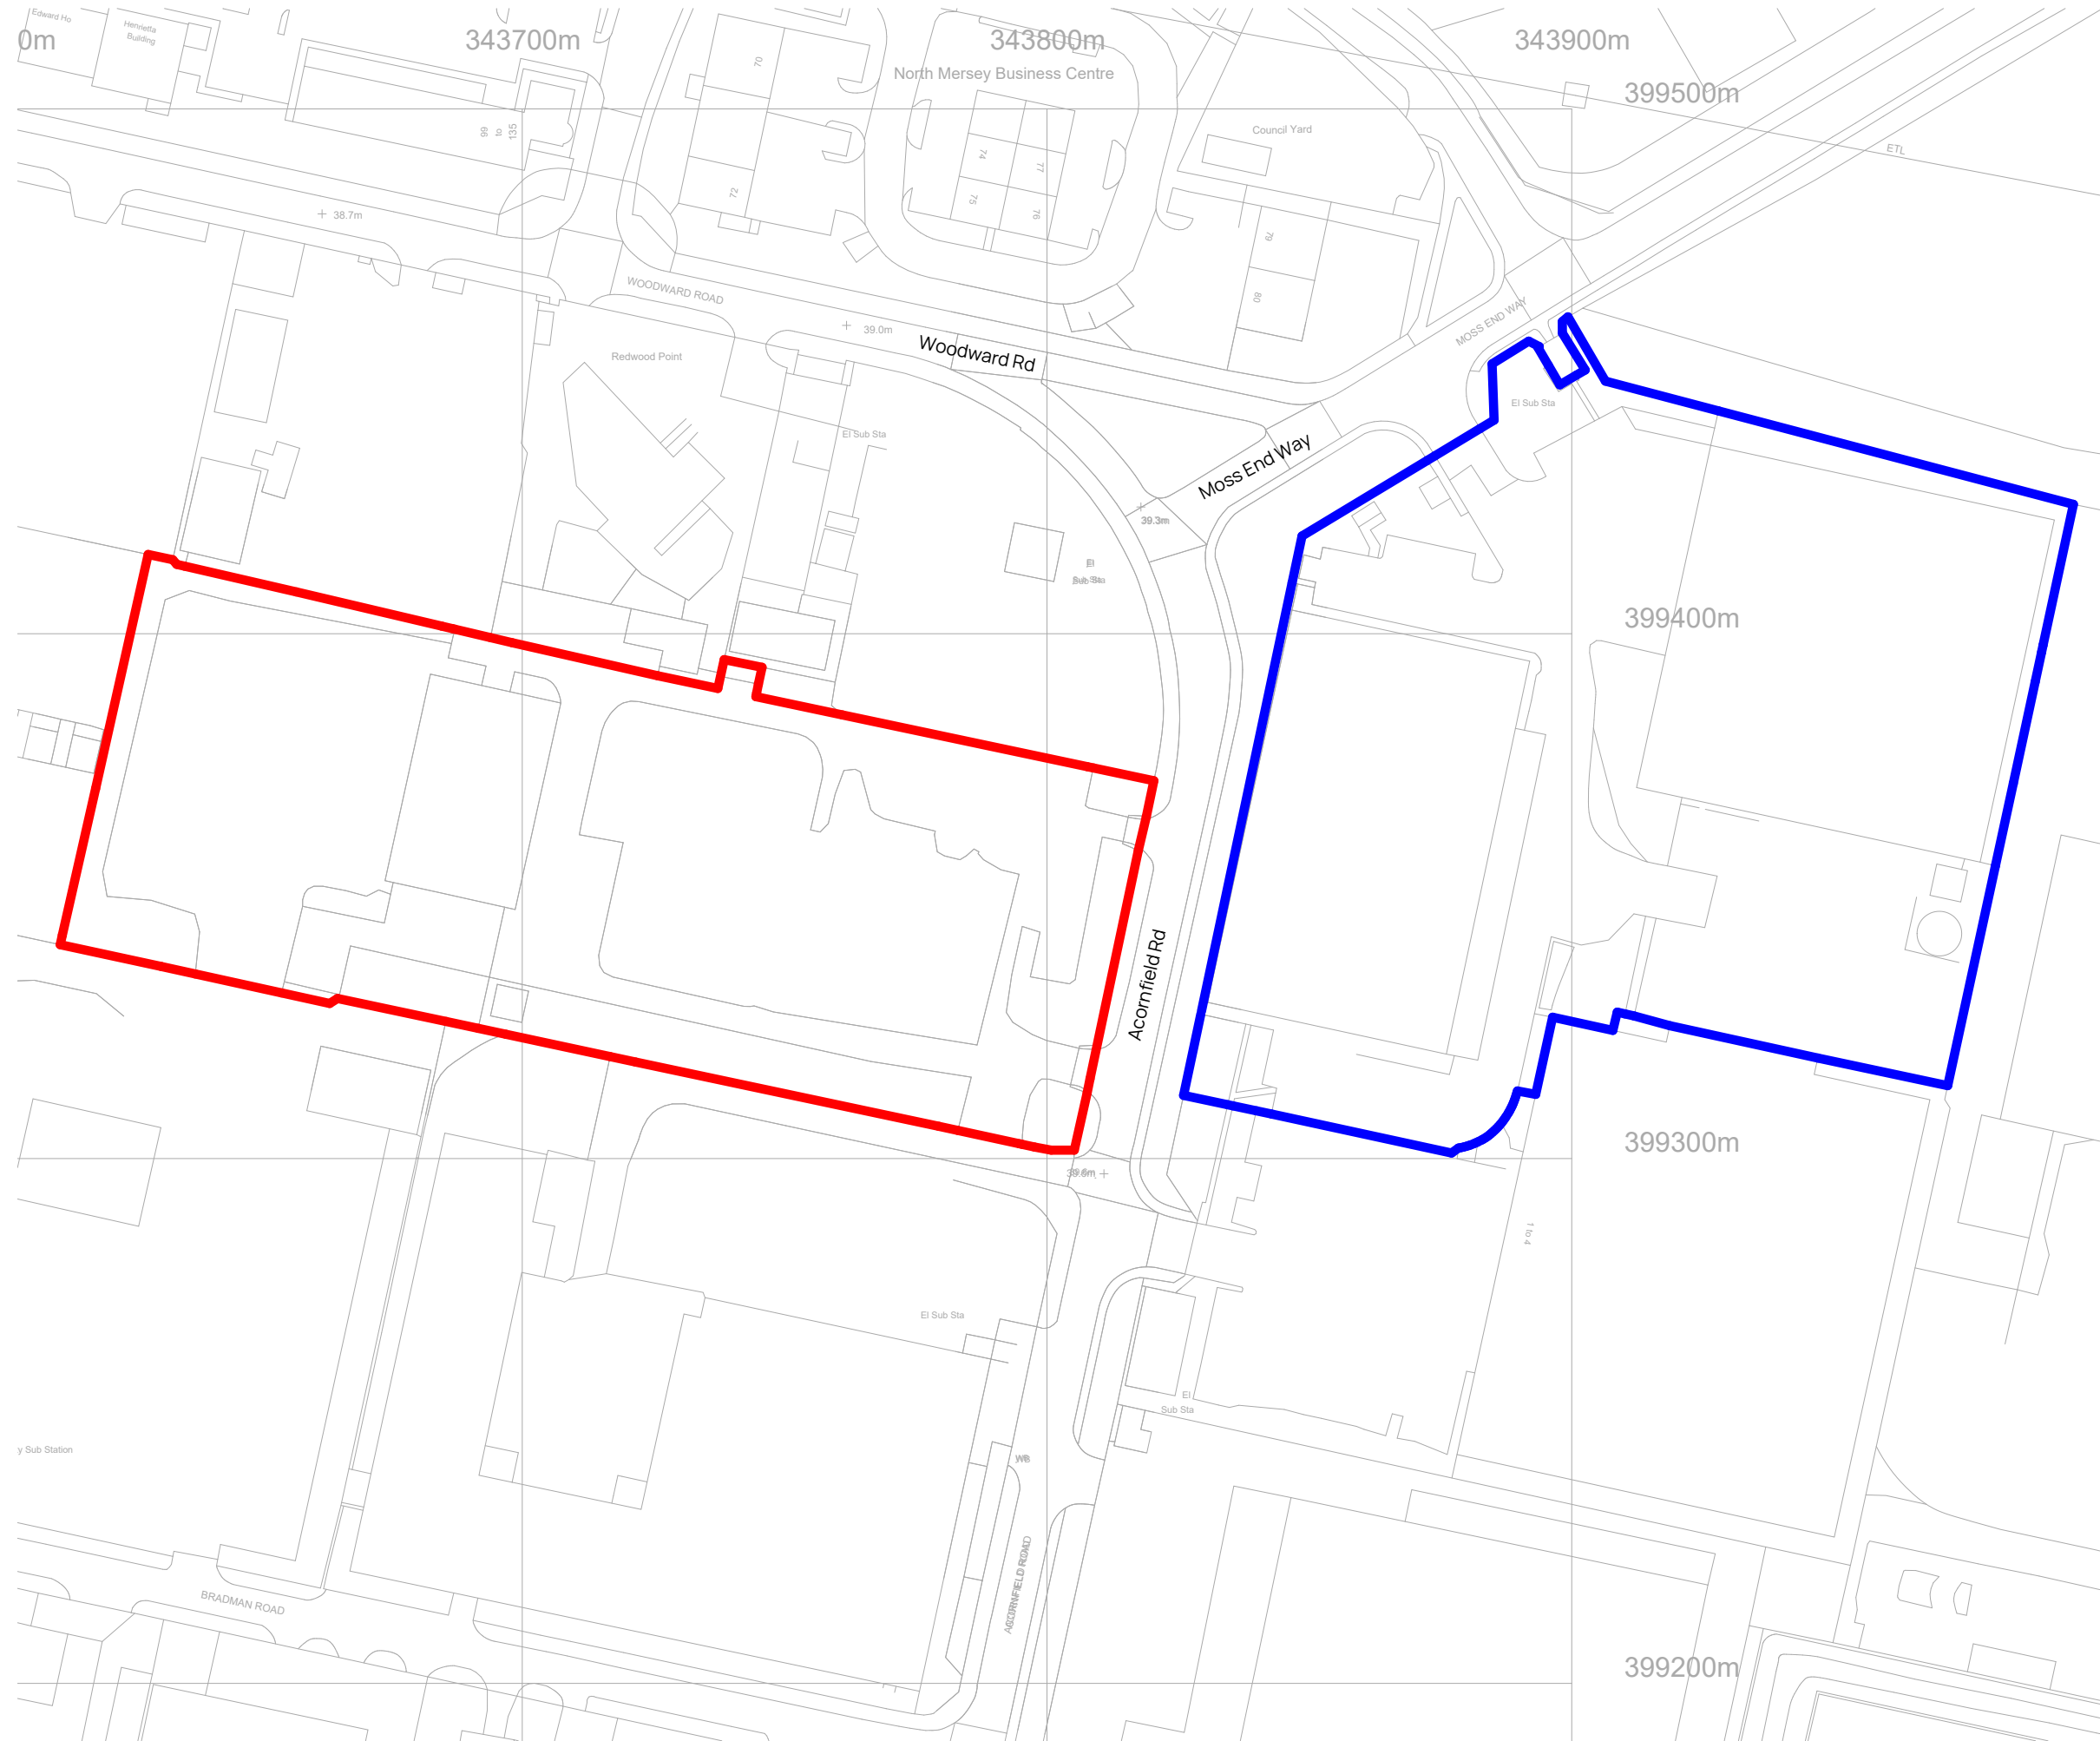

Location Plan

1:1250

Do not scale from drawings unless by agreement with Architect/Engineer. Work to figured dimensions only. Check all dimensions on site prior to commencing the works. Drawings to be read in conjunction with other relevant consultant information. Where any discrepancy is found to exist it should be reported to the Architect/Engineer immediately.

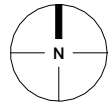

Revision	Date	Issued	Description
P1	12/11/24	JW	Pre-app
P2	04/03/25	JW	Planning - Draft
P3	14/03/25	JW	Planning

Client & Project

Applied Nutrition
New Industrial Storage Unit & Office

Address

Fmr. Syntor Fine Chemicals Site
Acornfield Rd,
Liverpool L33 7UG

Drawing Title

Location Plan

Status / Stage	Scale @ A3	Drawn	Checked	Approved
S3	1 : 1250	JW		

Drawing Number	Revision
S4711-BDN-XX-XX-DR-A-(05)5000	P3



Established 1983.

T: 01915356189 E: hello@bdnlttd.com
W: www.bdnlttd.com

North East (Head Office)
The Old School, Simpson Street,
Sunderland, SR4 6DR

North West
Room 110, Ulverston Business Centre,
Ulverston, LA12 7LQ

BuildingDesignNorthern