


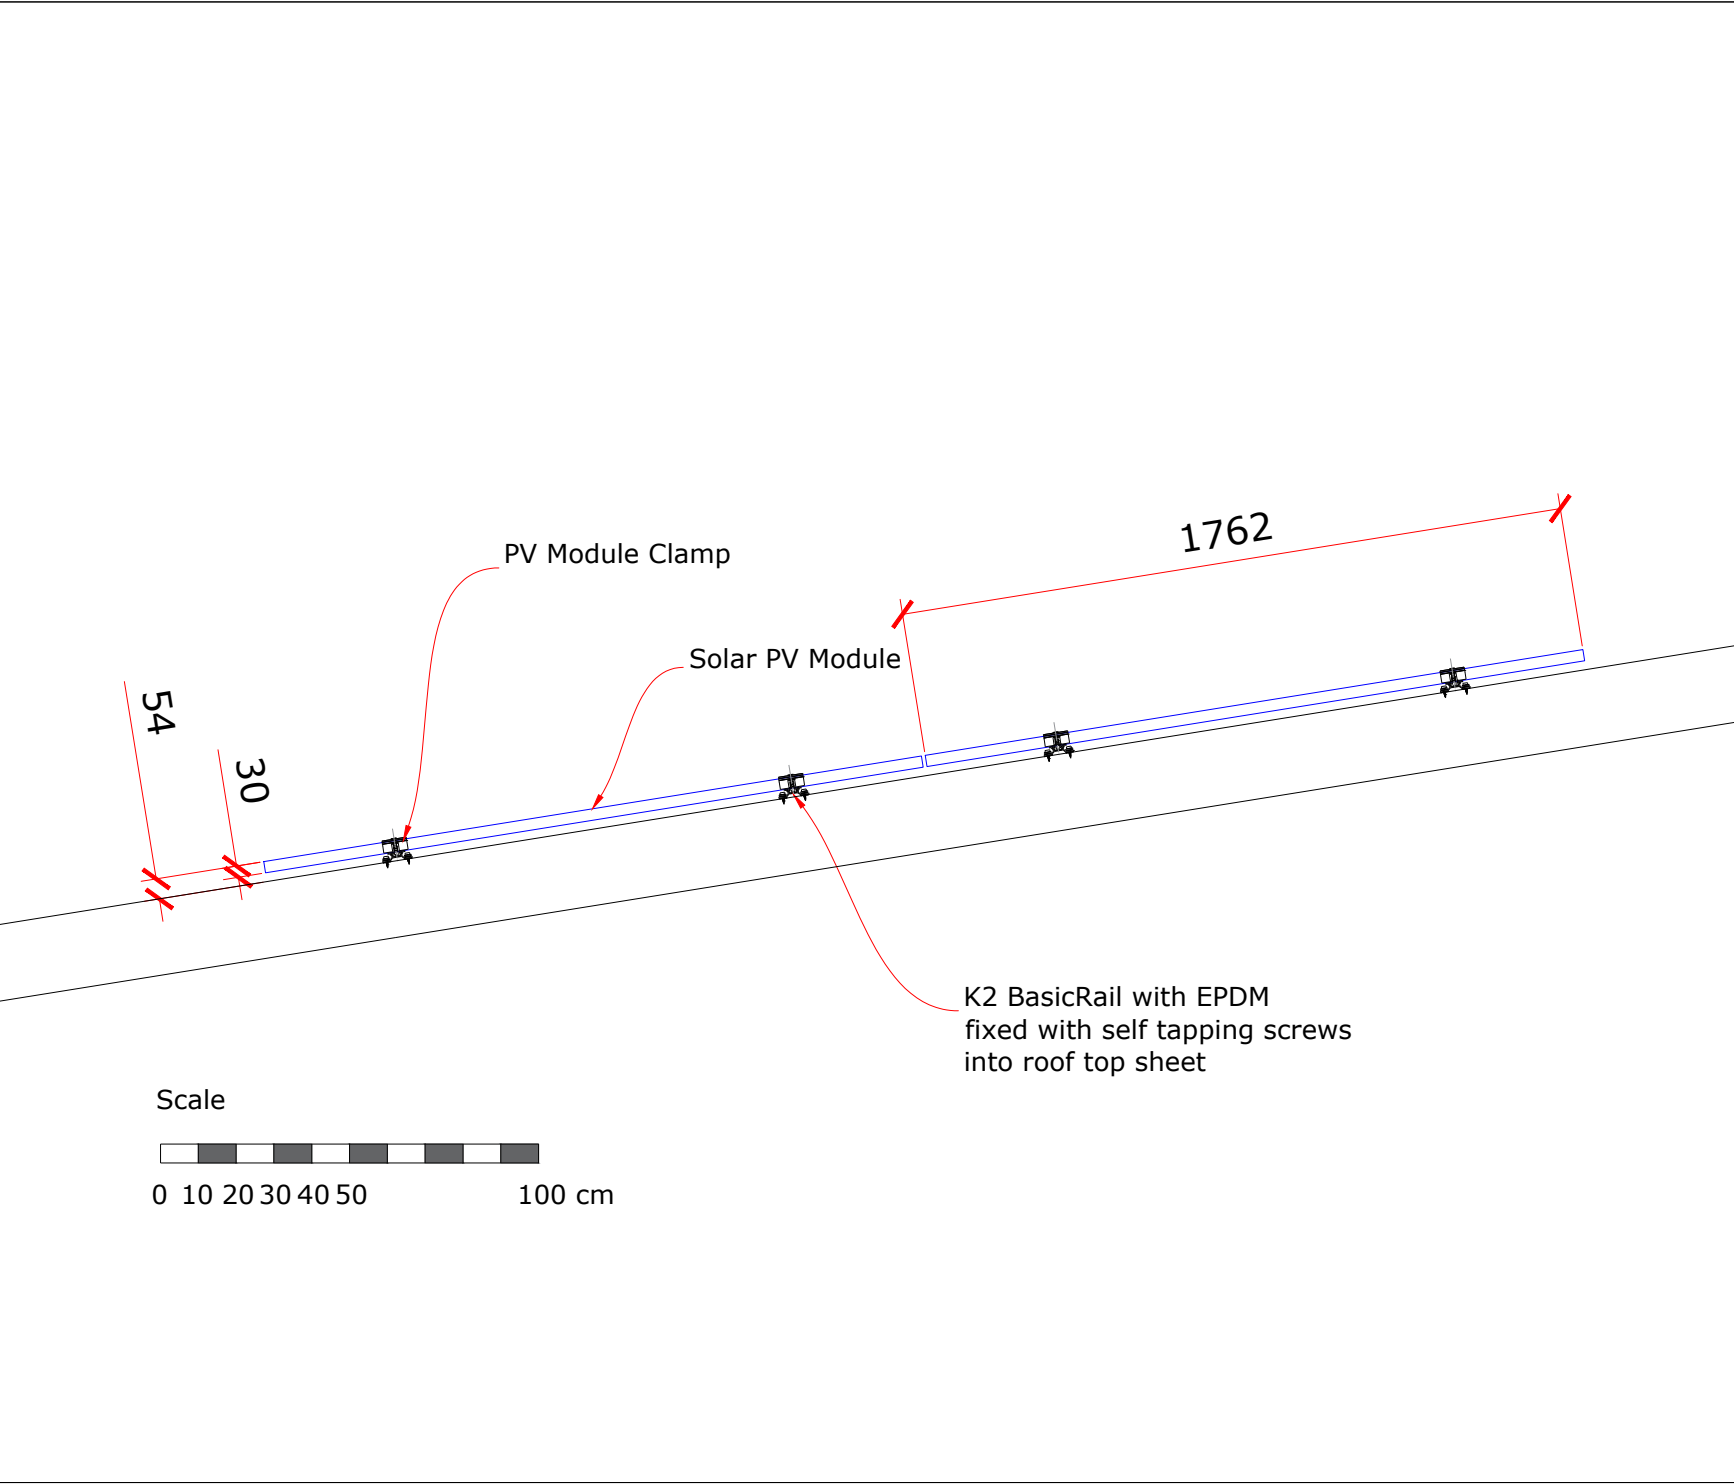

DRAWING LEGEND

1. System Details
- 1.1. Installed Power: 256.7 kWp
 - 1.2. Installed Modules: 604
 - 1.3. Module Power: 425Wp each
 - 1.4. Module Inclination: 10°



PV Modules: Trina
Power: 425 Wp
Dimensions: 1762x1134
x30mm

A	Scaled bar added	CR	SA	08/12/2023
Rev	Description	Dwn	Chck	Date
 © Photon Energy Ltd 8 Windsor Square Silver Street Reading, RG1 2TH Tel +44 118 997 7470 info@photonenergy.co.uk www.photonenergy.co.uk All rights reserved				
Project Number: I2055				
Project Name: Blends (Liverpool)				
Drawing By: Cathy Ross		Scale: 1:20 @A3		
Checked By: Sara Abdel Ahad		Date: 29/11/2023		
Drawing Name: PV module and mounting detail				
Drawing No: I2025-000-02		Rev: A		