
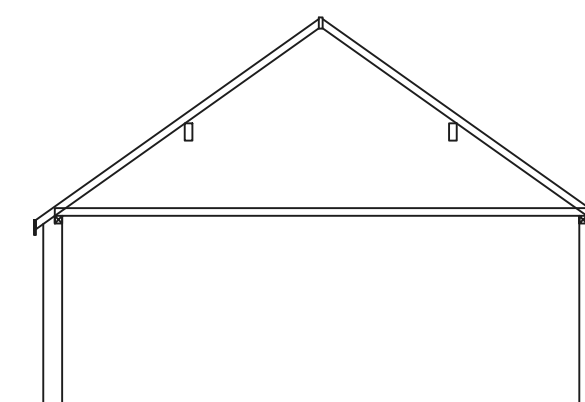
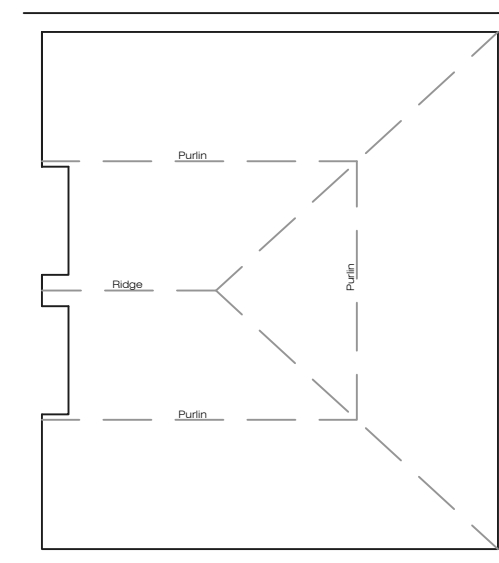
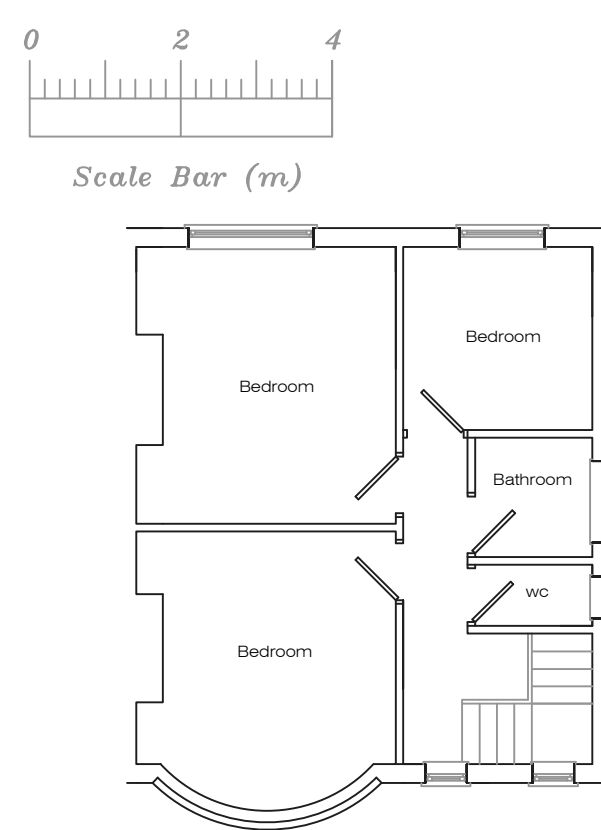
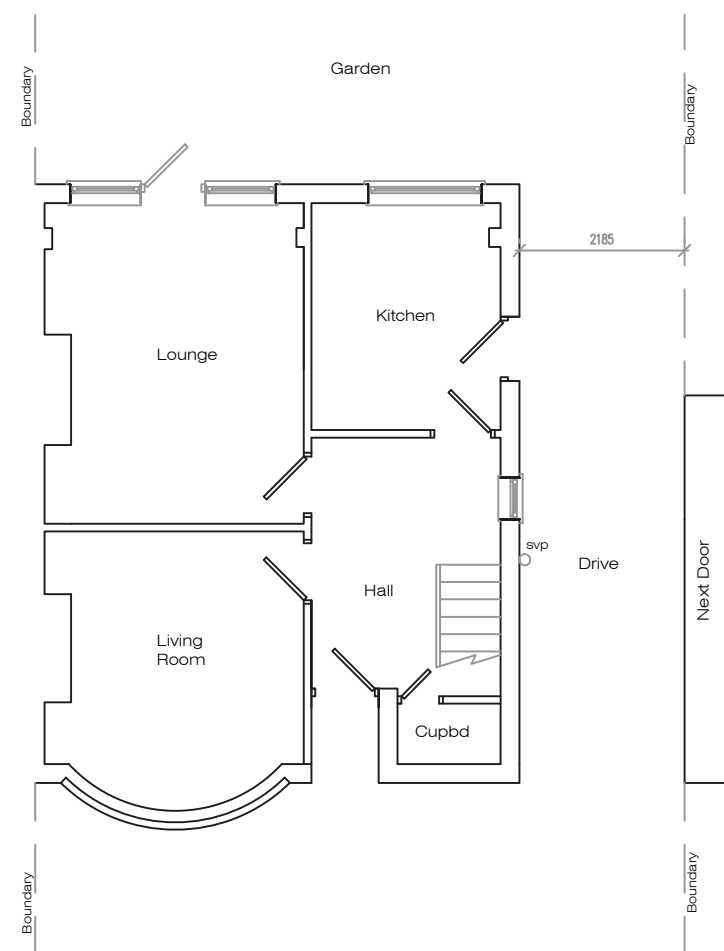


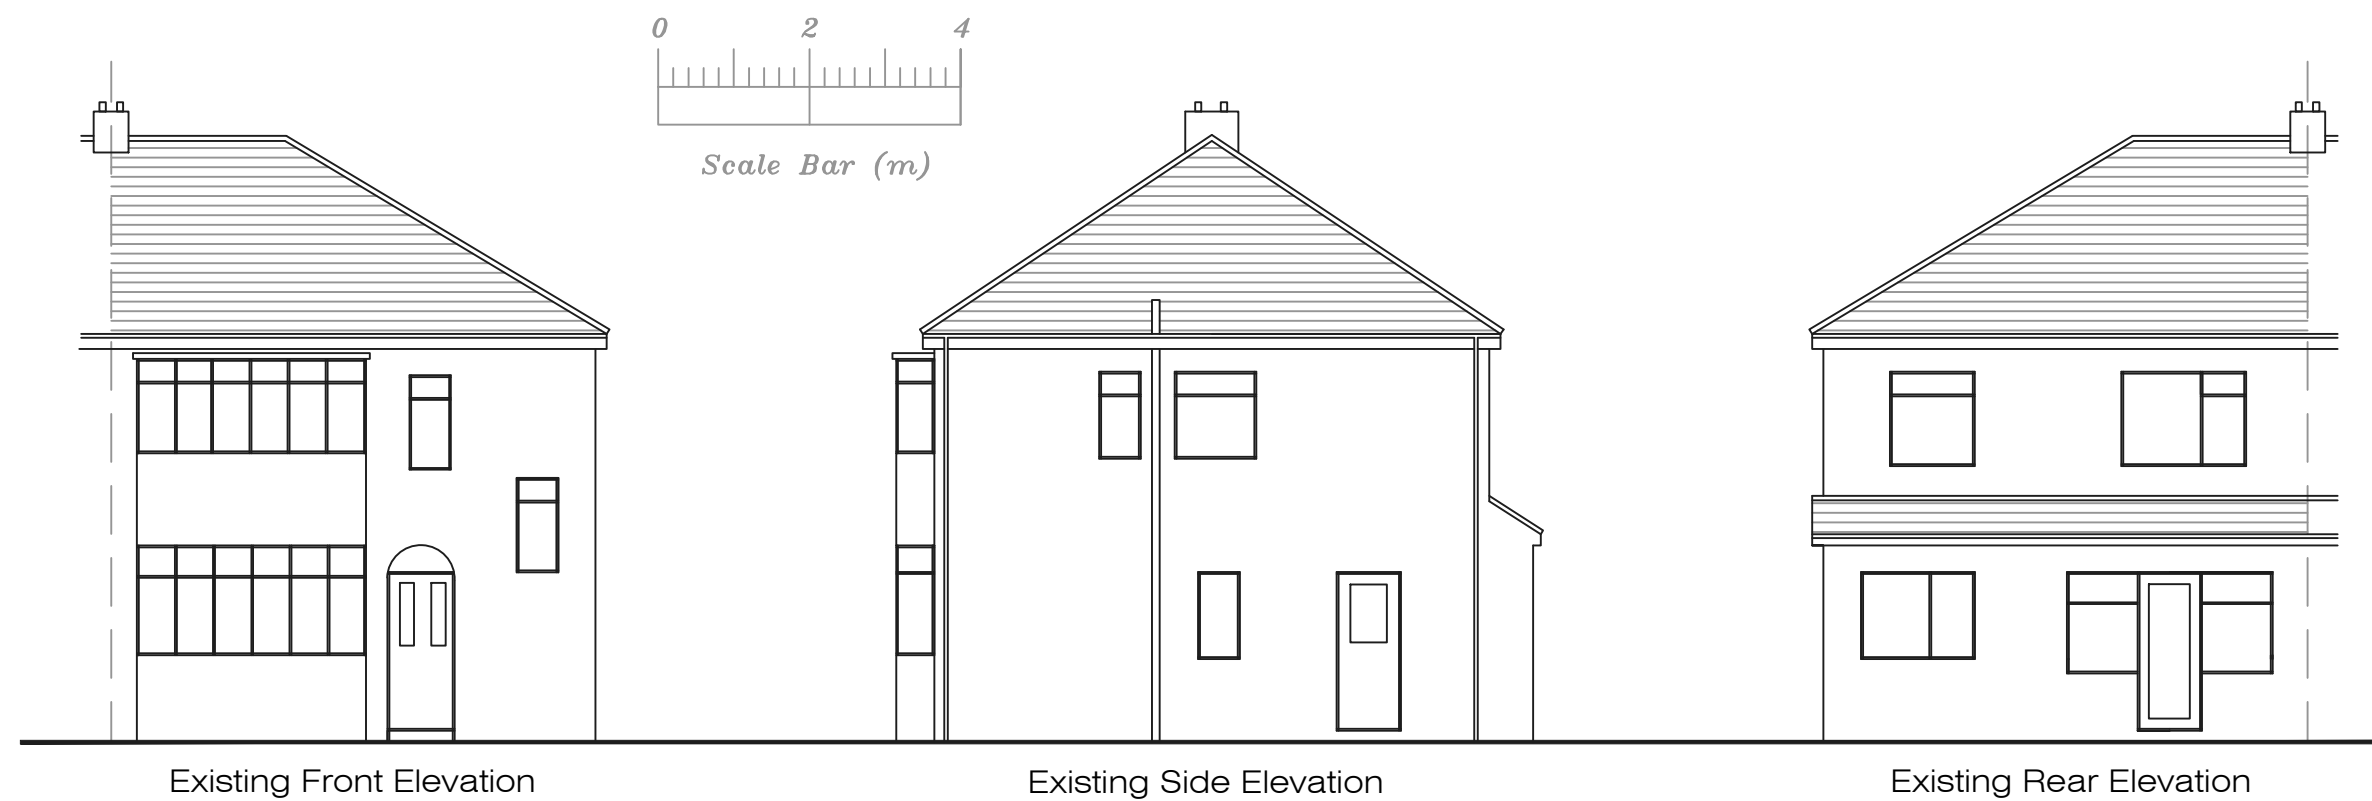

Address			
31 Yew Tree Road, L25			
Job Title			
Single storey side and rear extension (Alterations to approved scheme)			
Drawing title			
Existing Plans			
Chkd	Appvd	date	scale
		Aug '23	1:100 @ A2
Dwg No.			001