




GROUND FLOOR

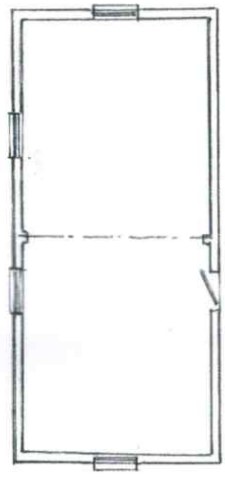


FIRST FLOOR

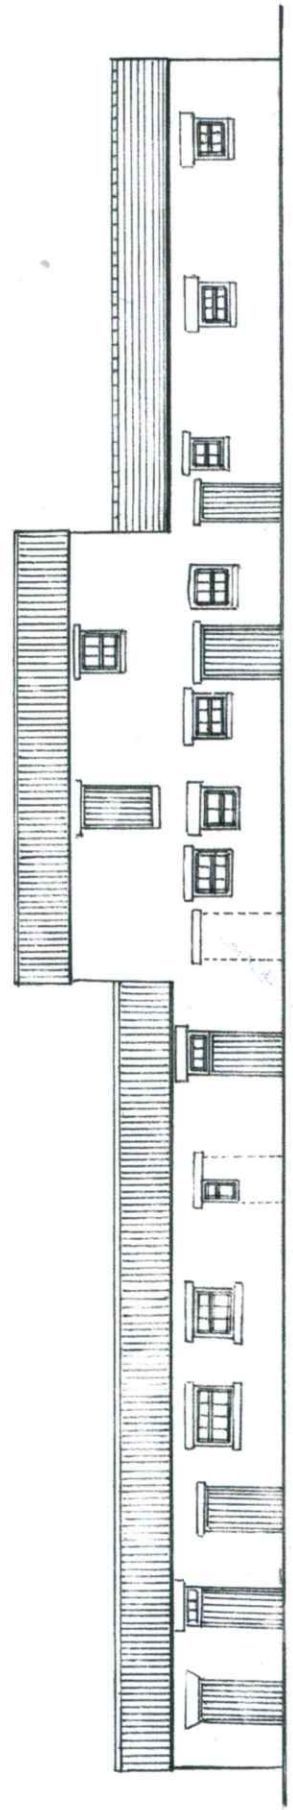


EAST ELEVATION

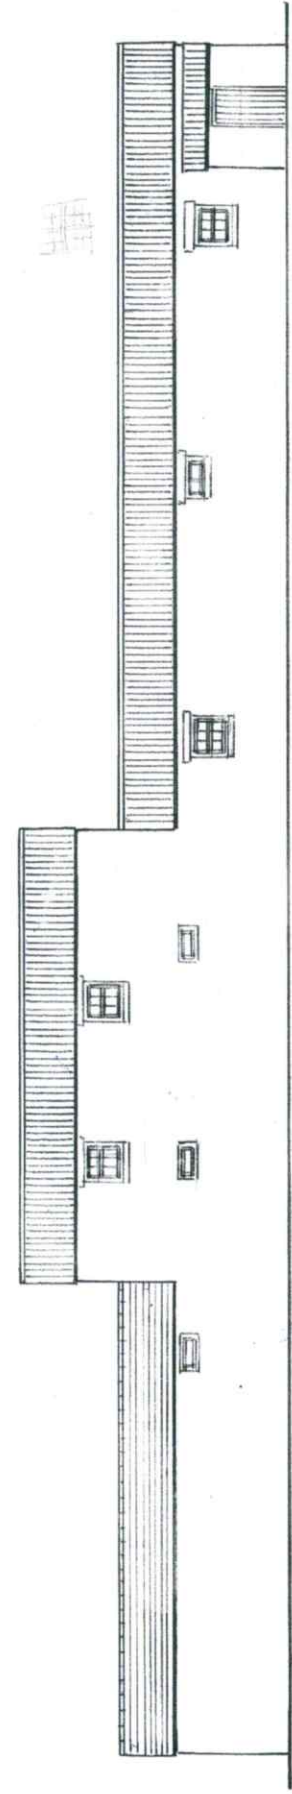

WEST ELEVATION

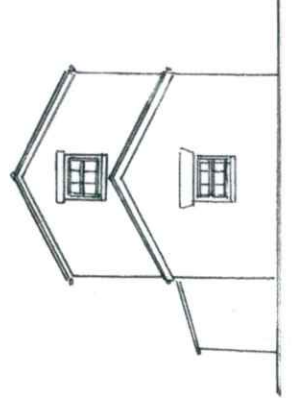

SOUTH ELEVATION

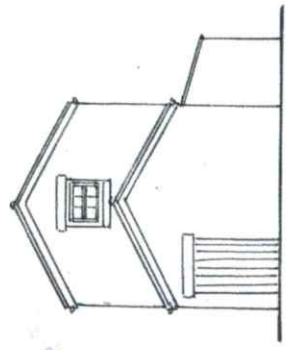

NORTH ELEVATION

1:100 e A1
1:200 e A3
BARN AT
BROOK HOUSE FARM
HALEWOOD
PLANS AS EXISTING