


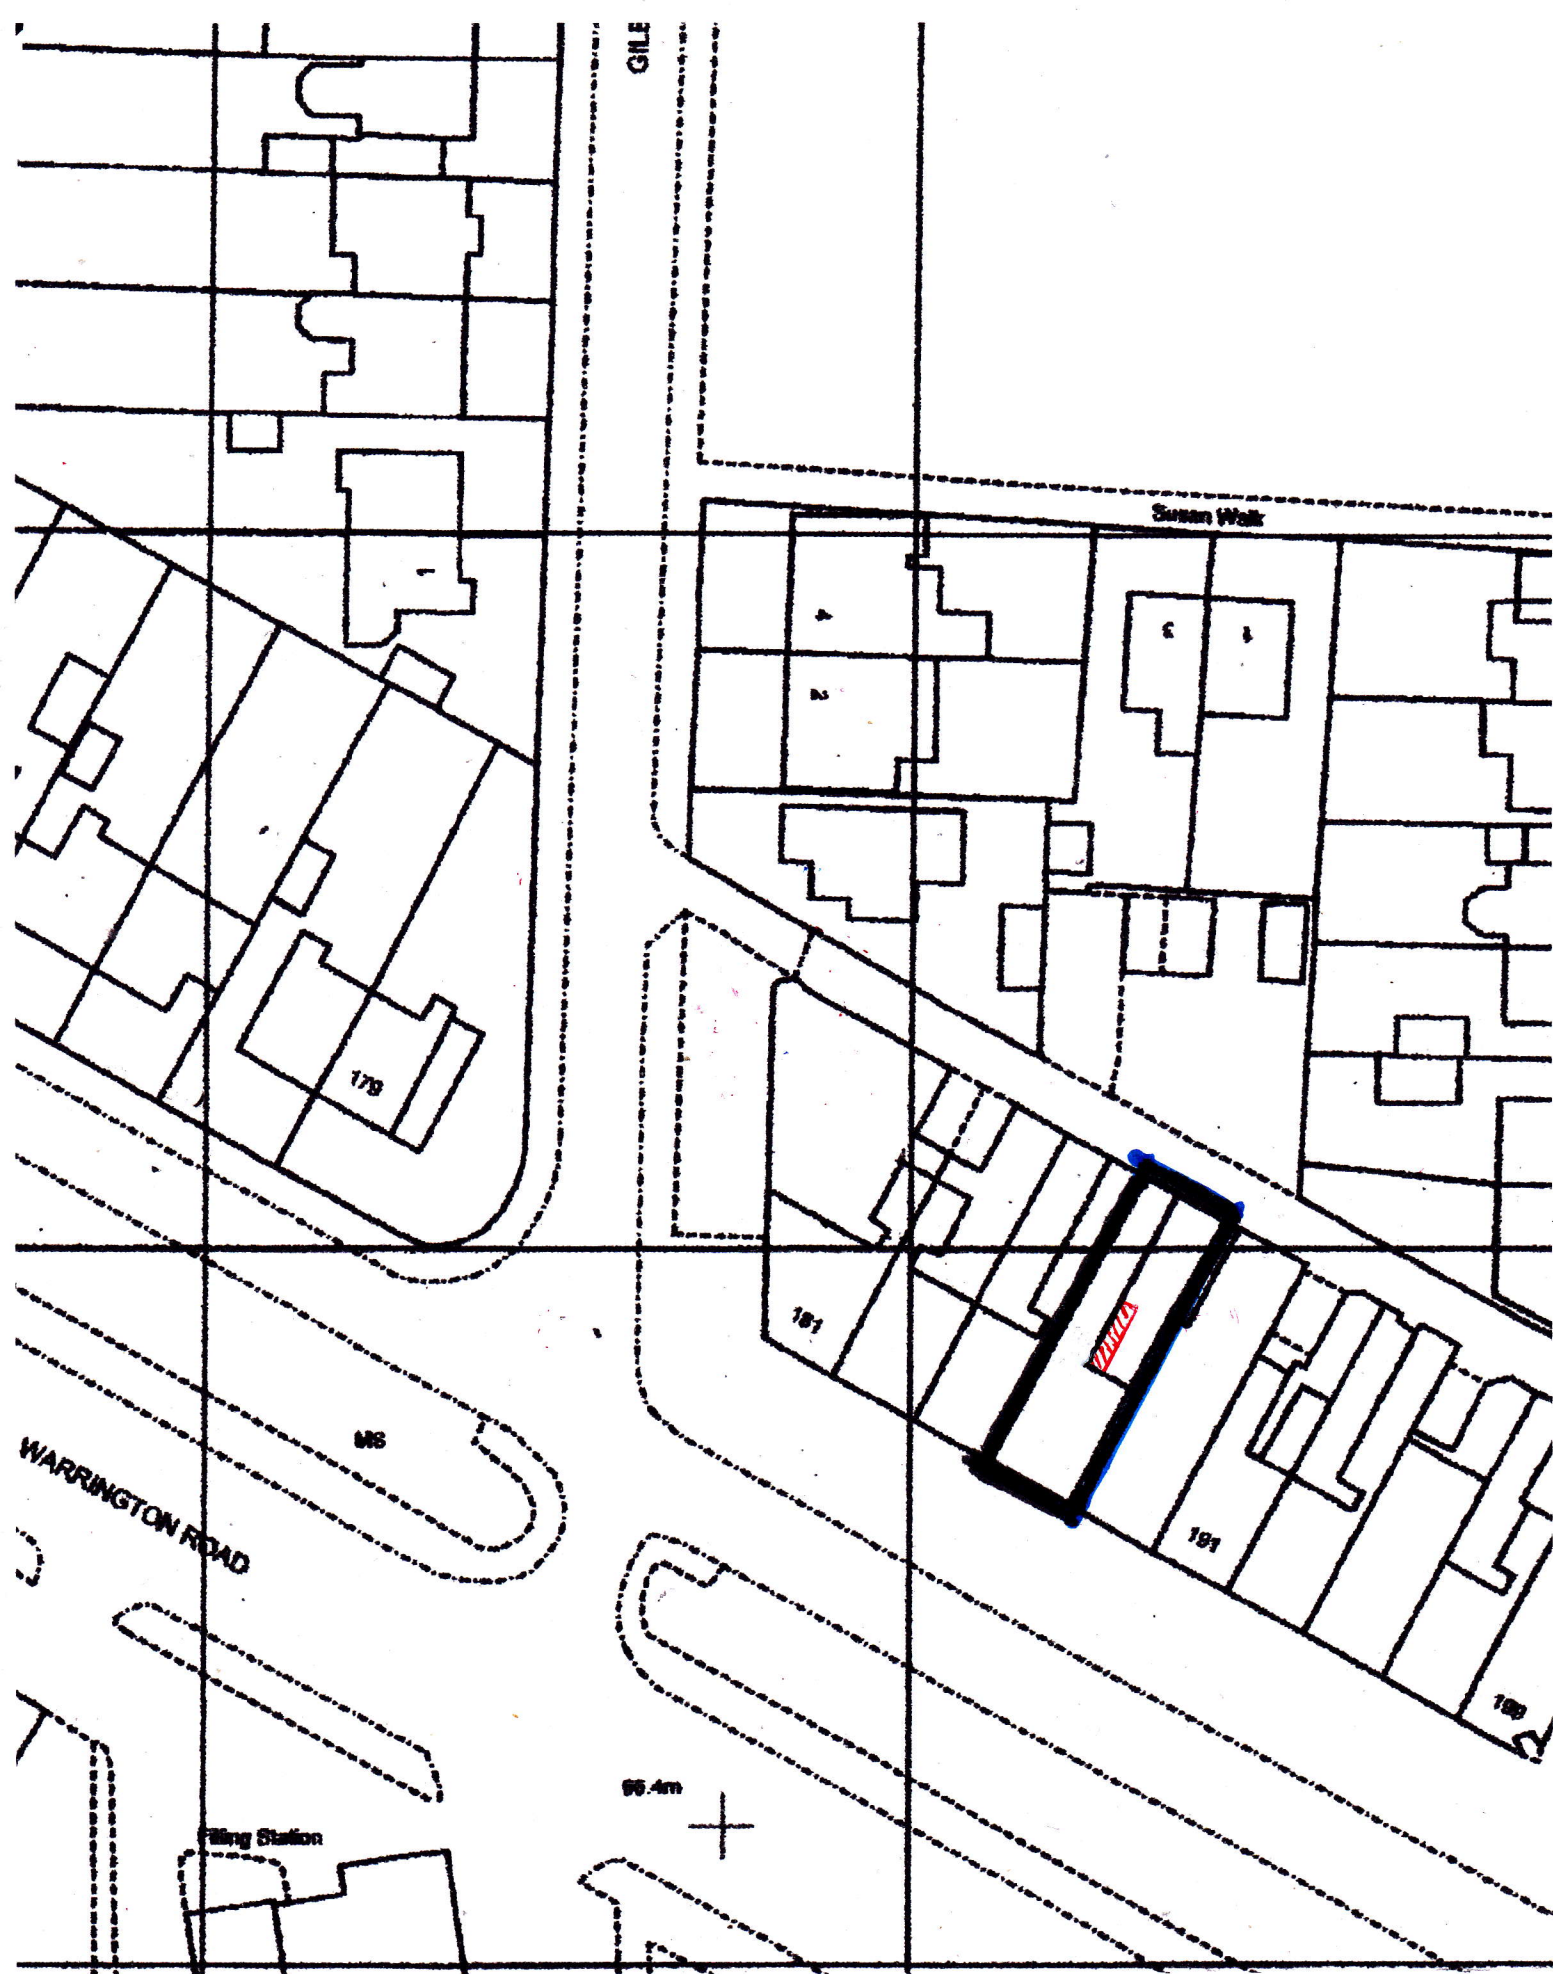

New works

0 5 10 15 20 25
metres

Scale bar in metres



187 Warrington Road Prescott
Block Plan

L 35 5 AF
1:500 n/ A4