

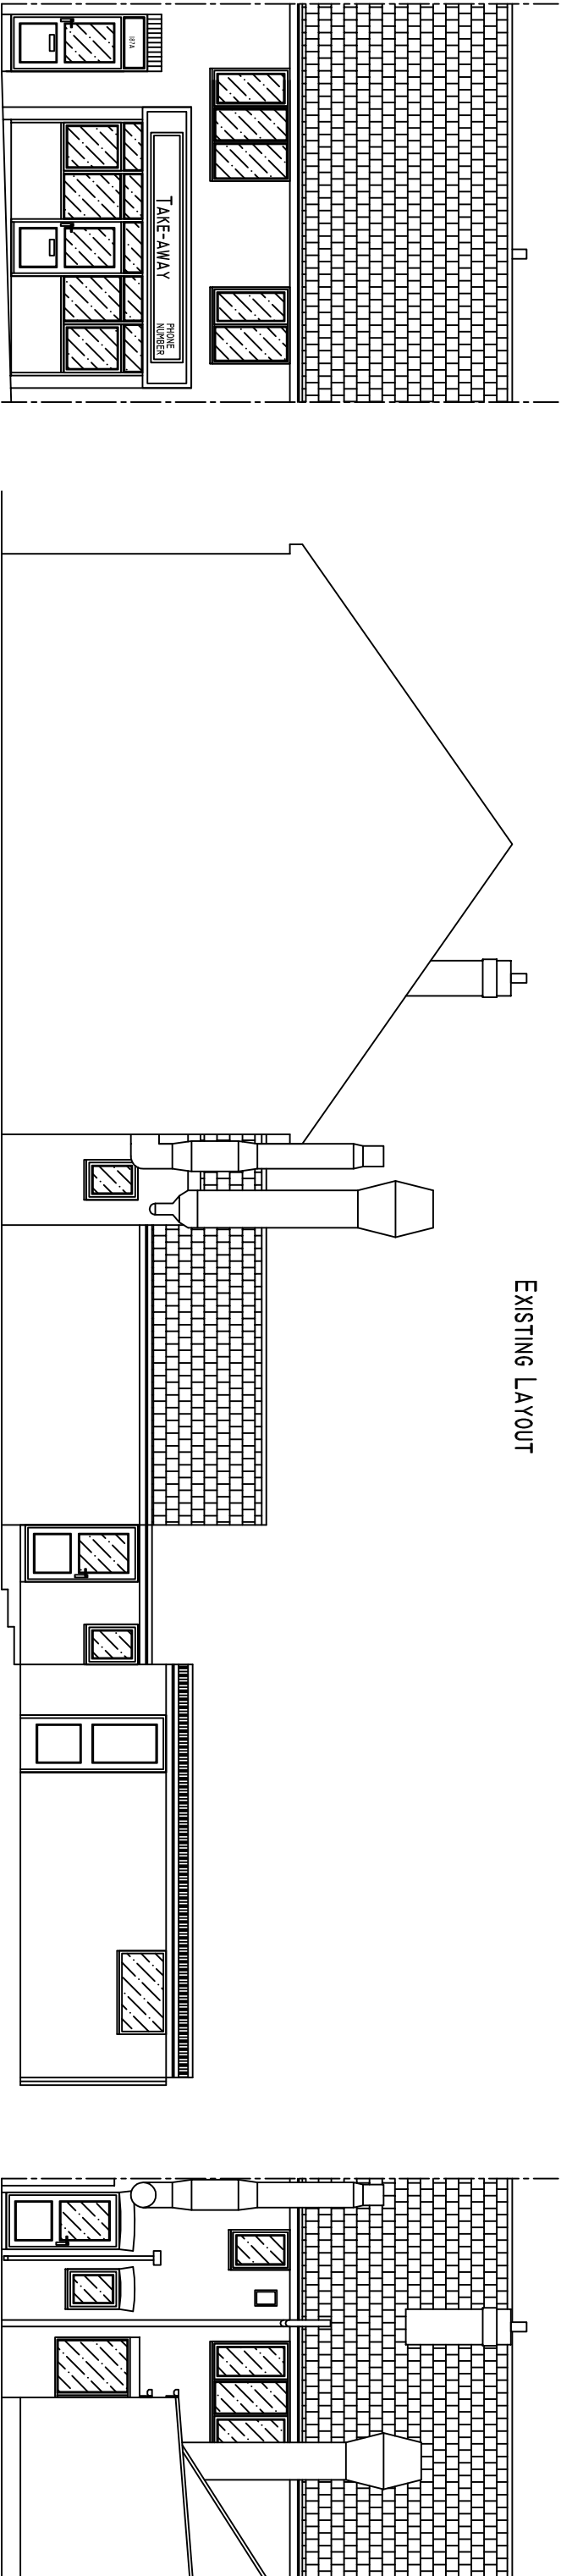


EXISTING LAYOUT

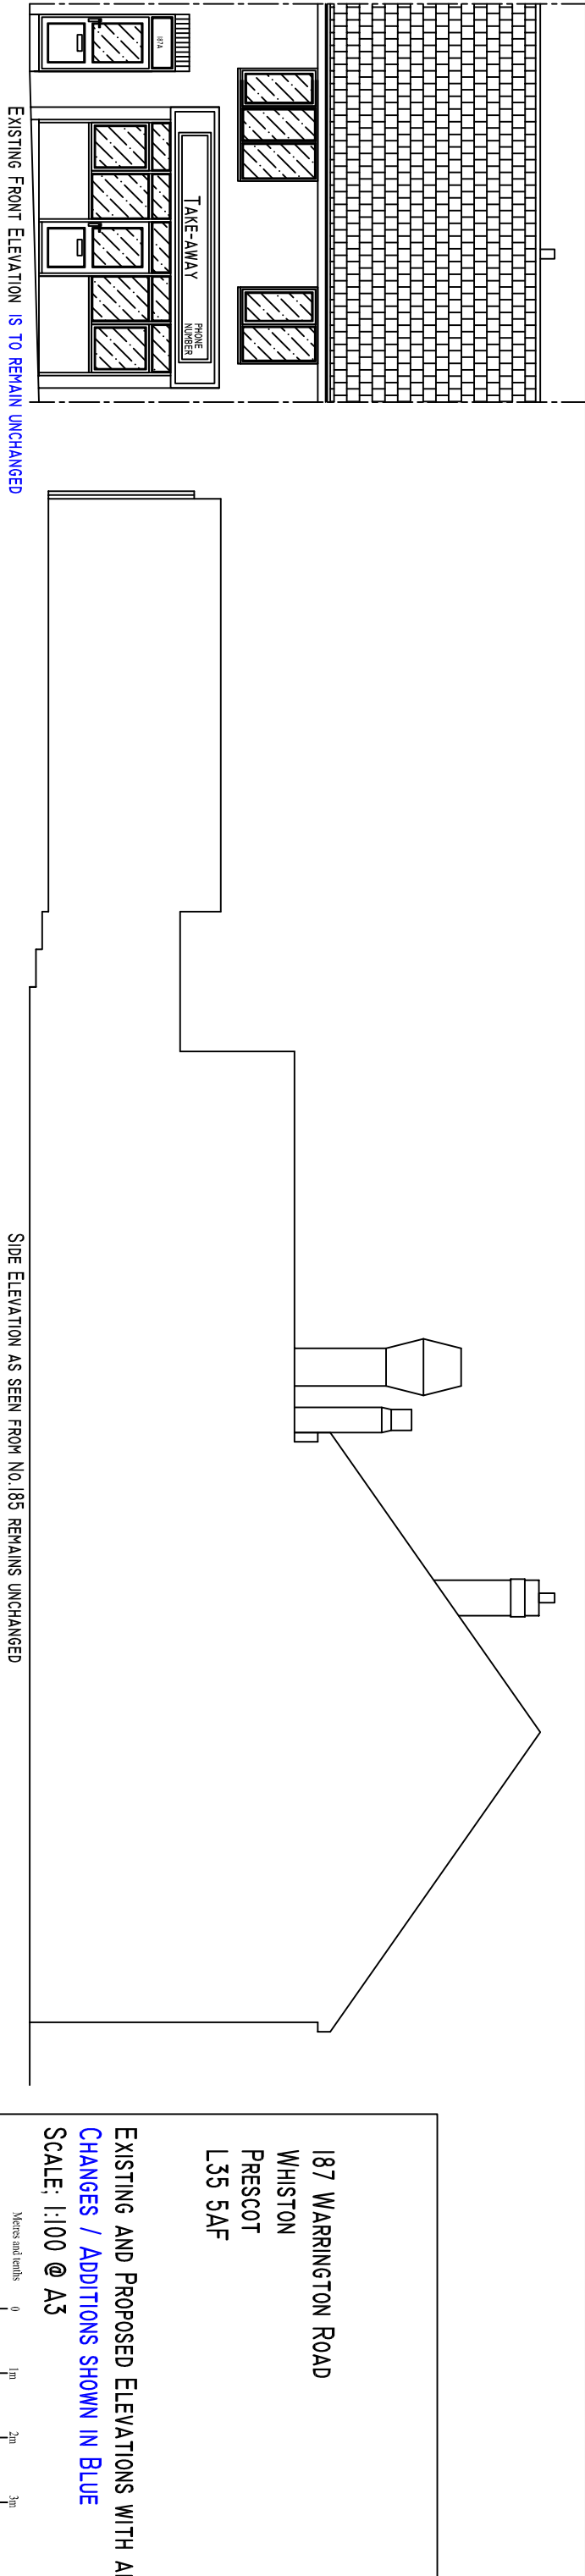

PROPOSED LAYOUT

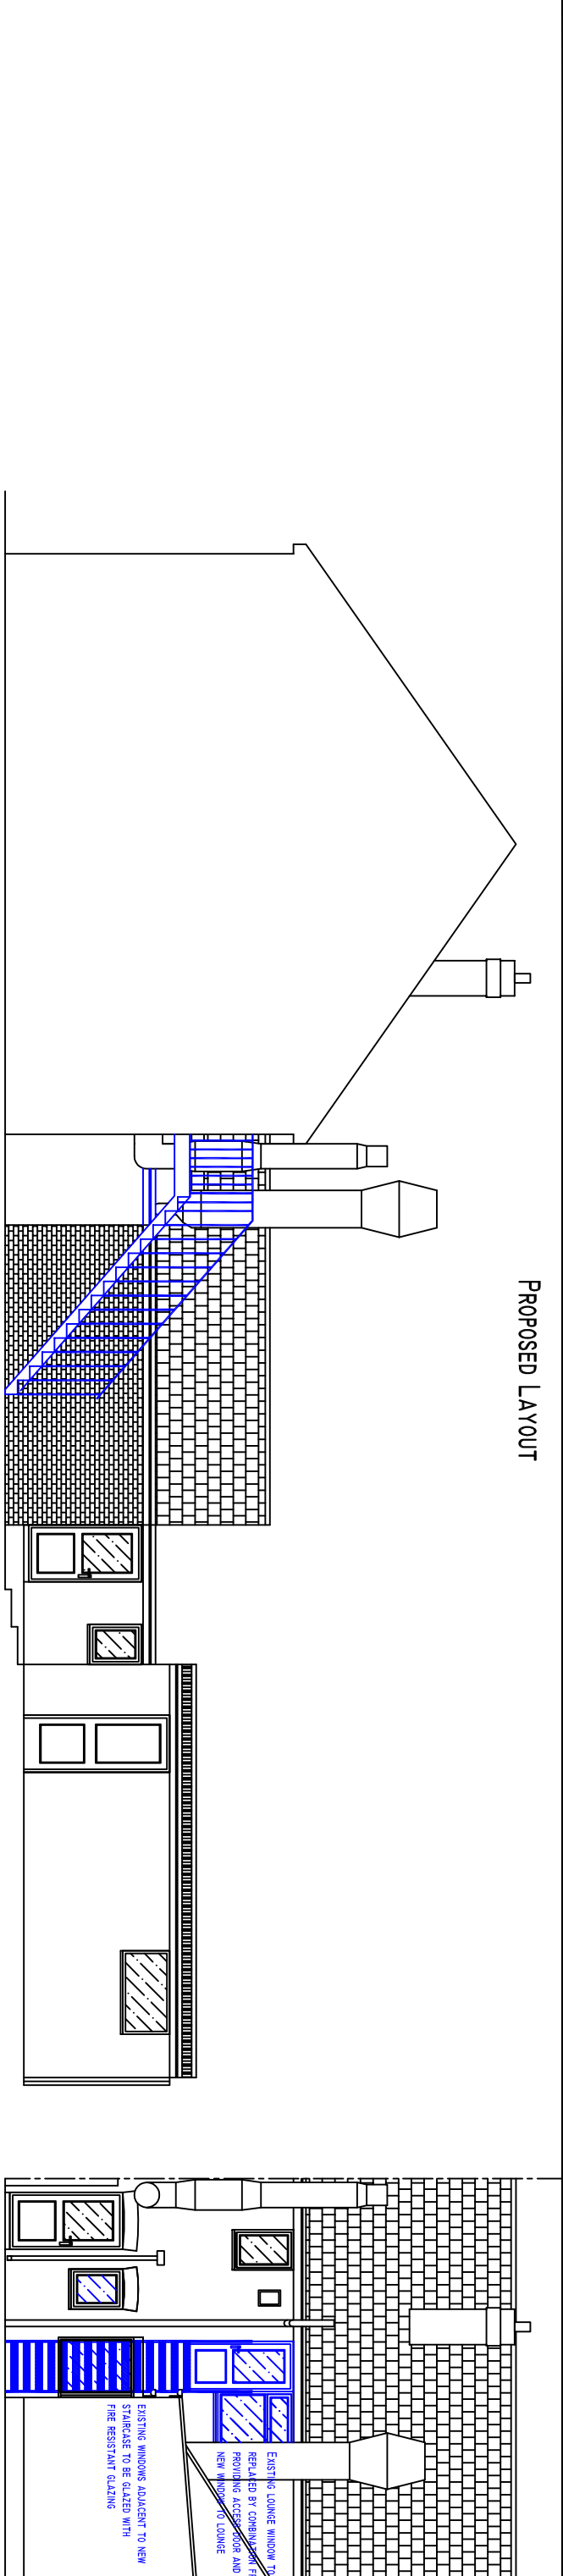

187 WARRINGTON ROAD
WHISTON
PRESCOT
L35 5AF

EXISTING AND PROPOSED ELEVATIONS WITH ALL
CHANGES / ADDITIONS SHOWN IN BLUE
SCALE: 1:100 @ A3

