


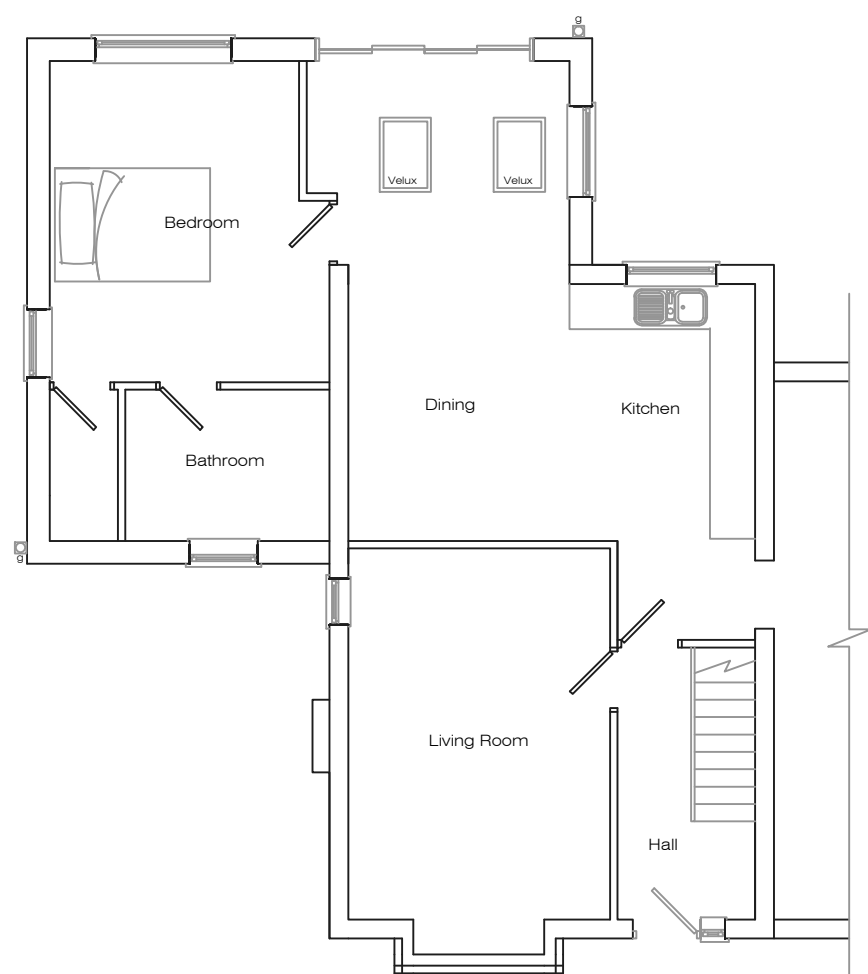

Address 172 Dragon Lane, L35				
Job Title Single storey side extension				
Drawing title Existing Plans				
Chkd	Appvd	date June '25	scale 1:100 © A2	Dwg No. 001