



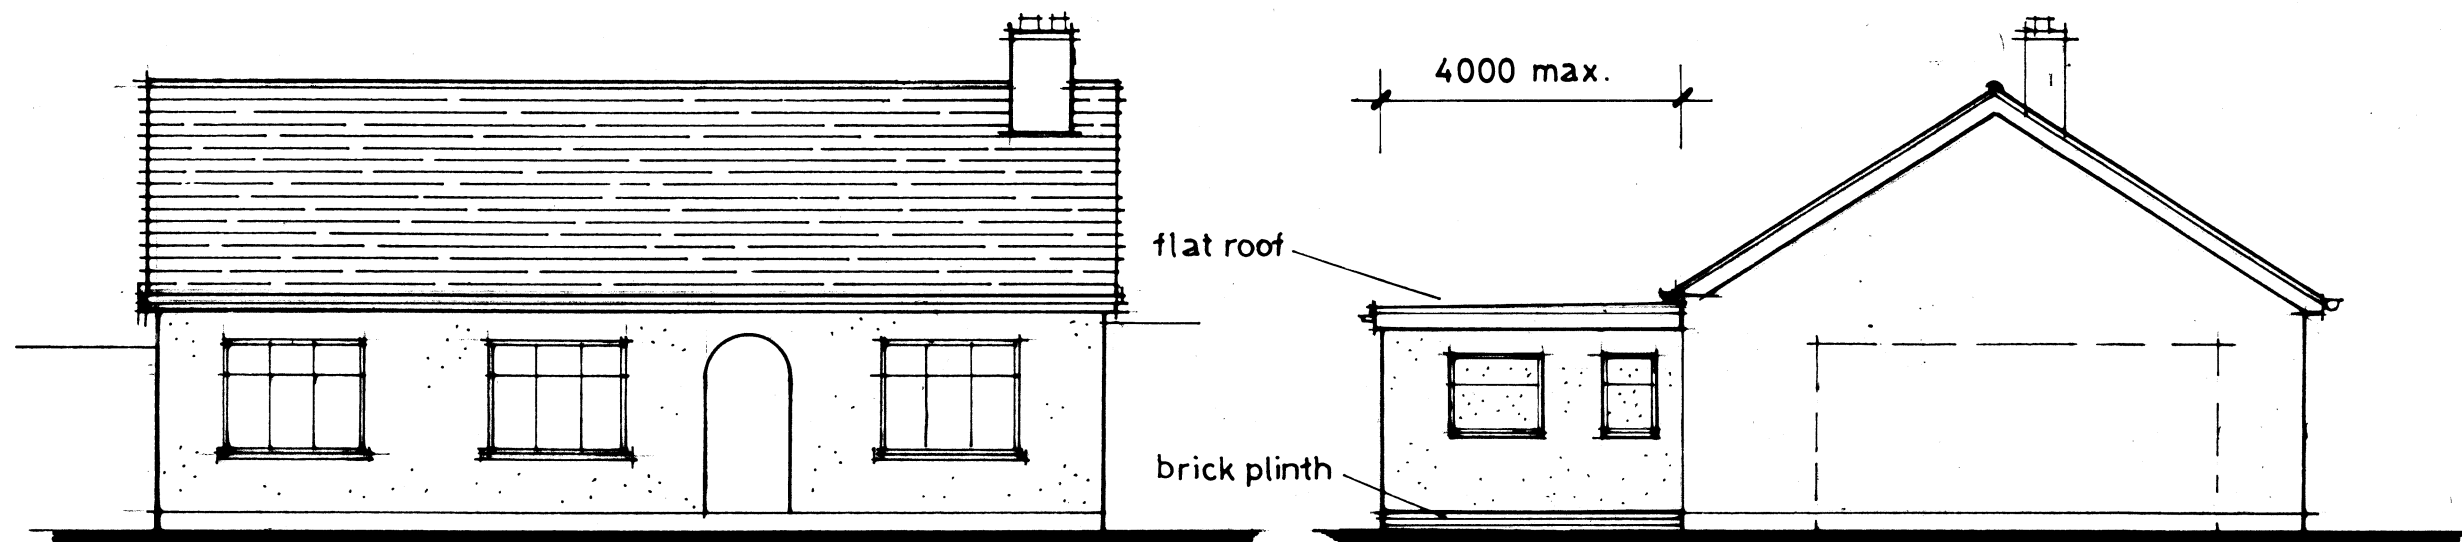


FRONT (no change)

SIDE

note :
new facing materials to
match ext'g

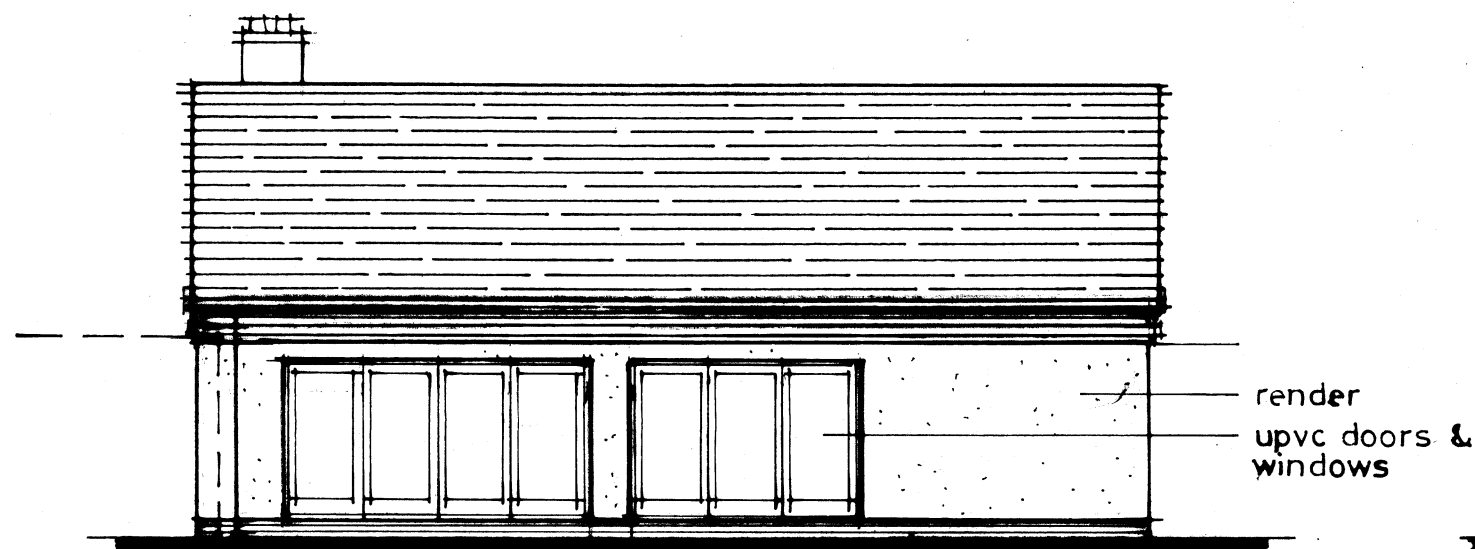


REAR

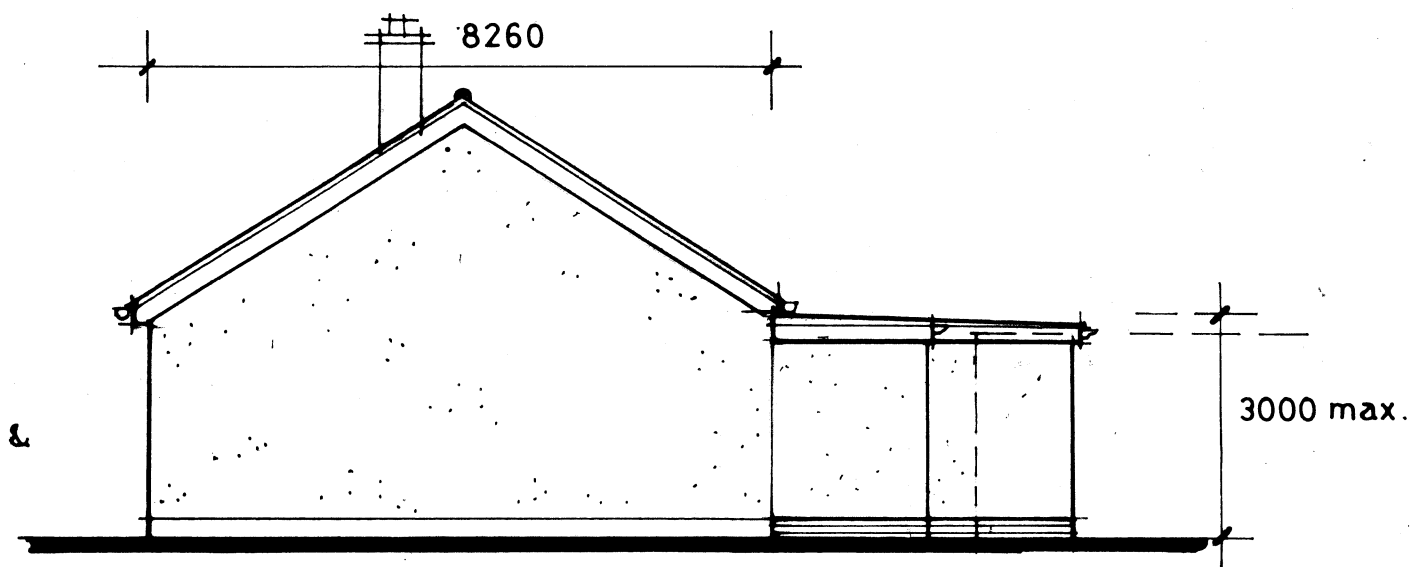

SIDE

proposed elevations
1:100

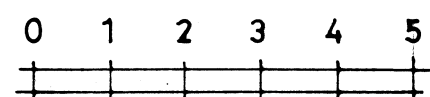

180 Tarbock Road
Huyton
L36 0SE

date : June 2025

drg n° : KL25 / 01 / 04