



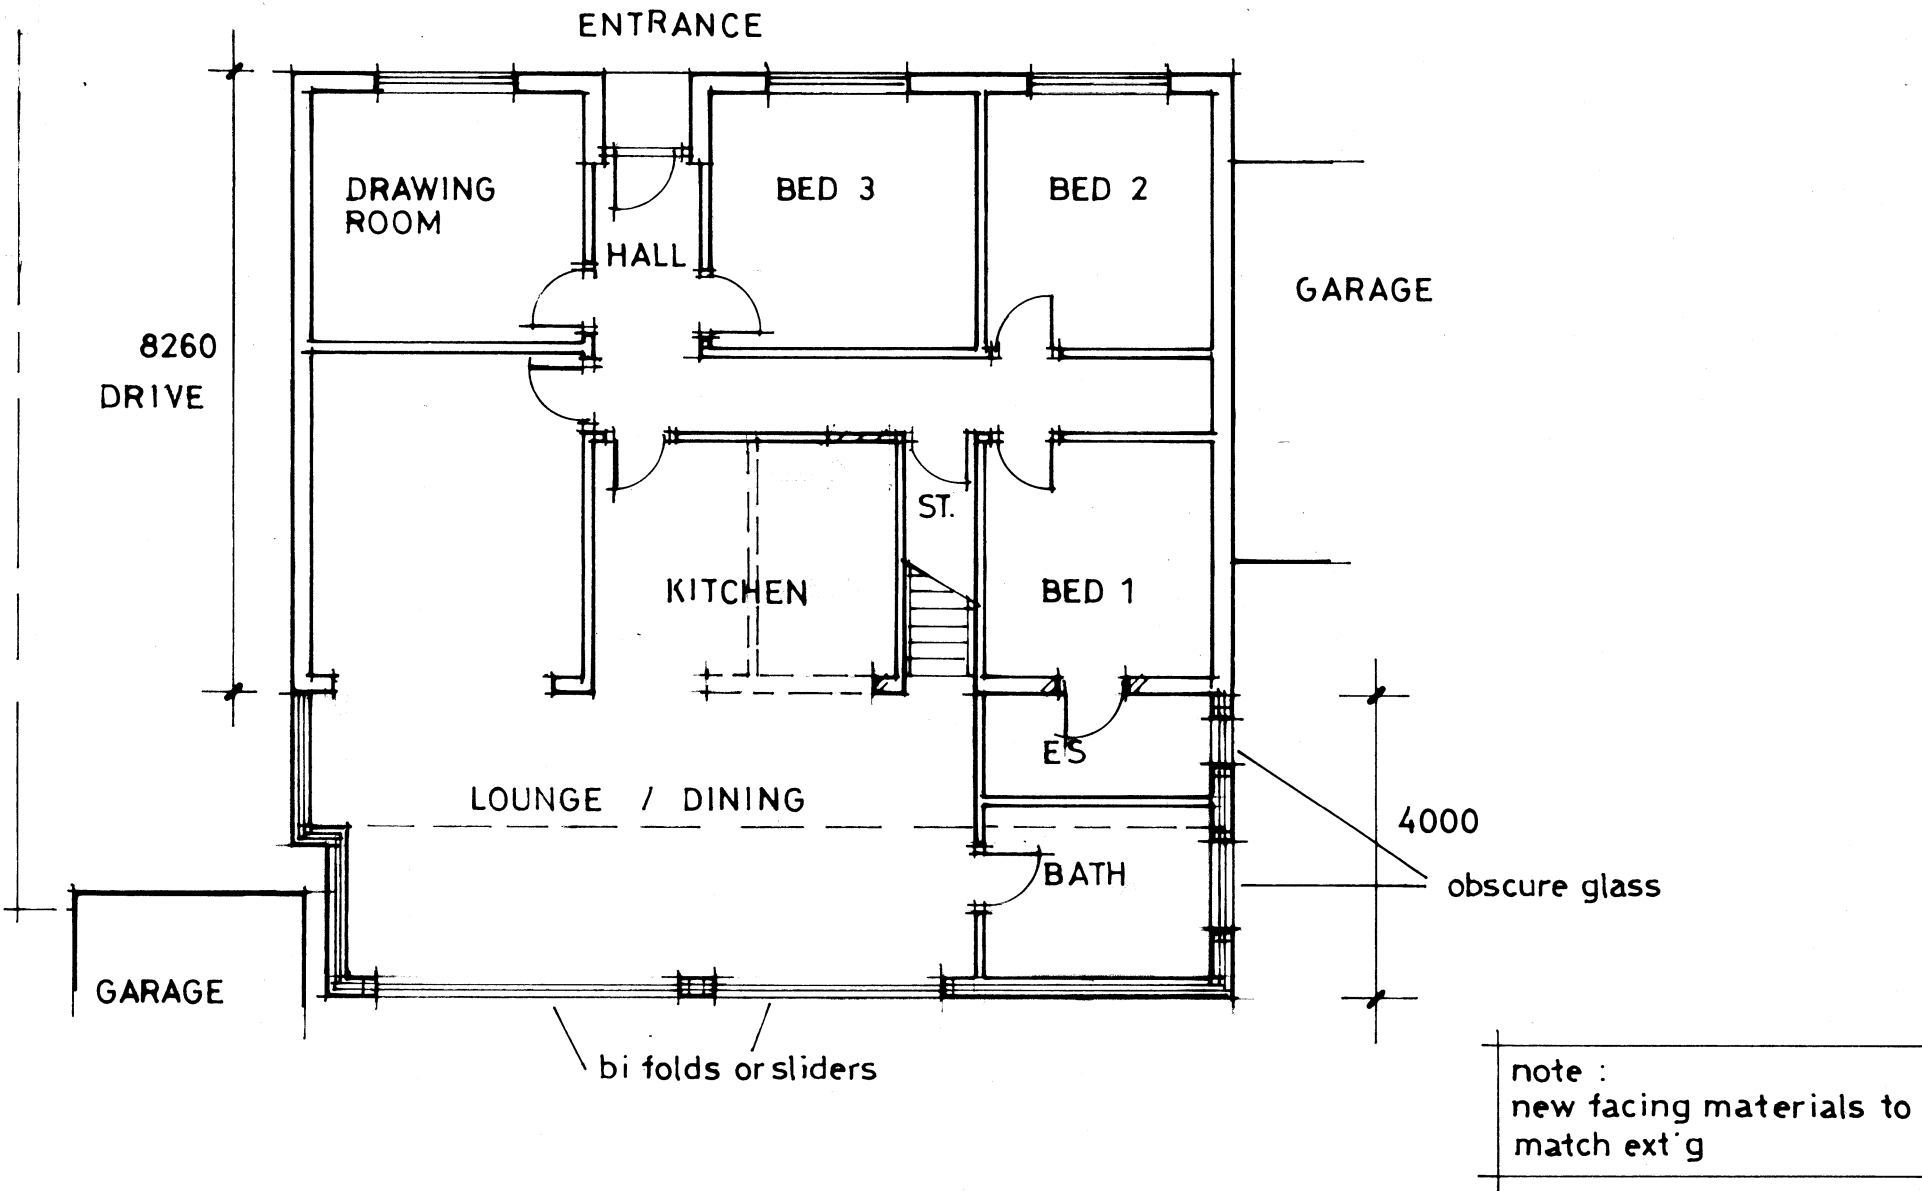

proposed ground floor plan
1:100

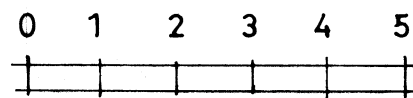

180 Tarbock Road
Huyton
L36 0SE

date : June 2025
drg n° : KL25 / 01 / 03