


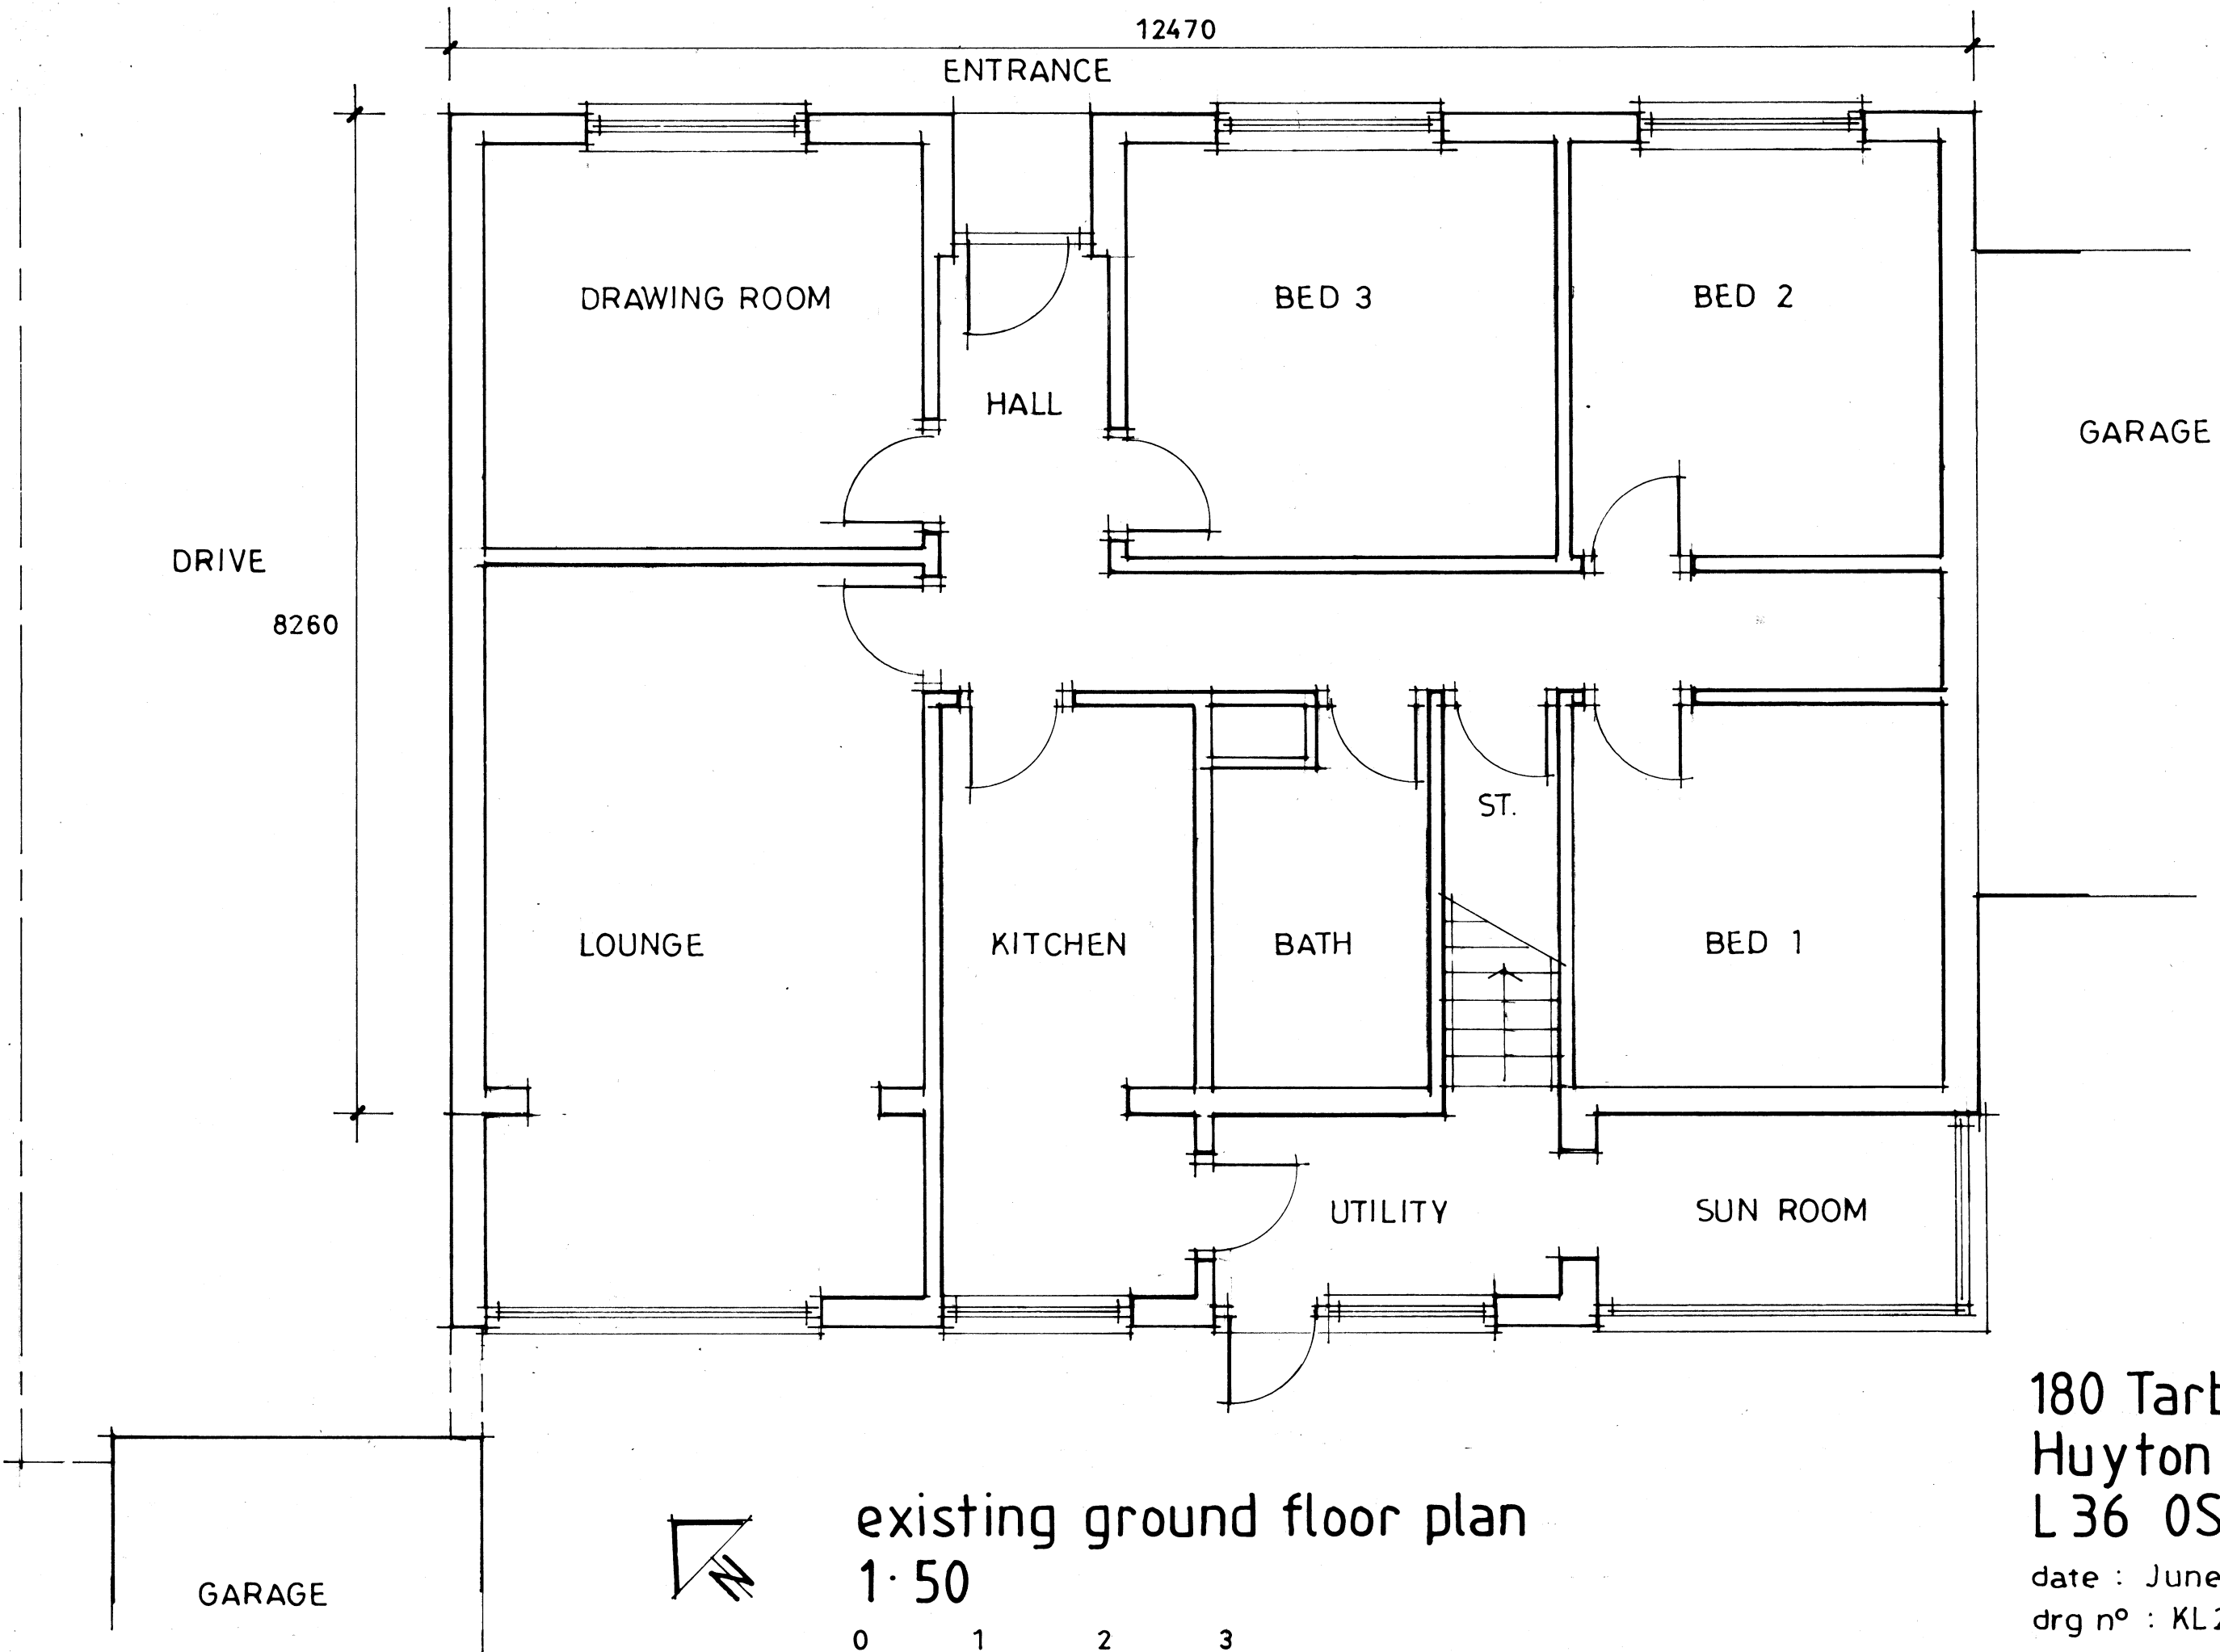

existing ground floor plan
1:50

0 1 2 3

180 Tarbock Road
Huyton
L36 0SE
date : June 2025
drg n° : KL25 / 01 / 01