




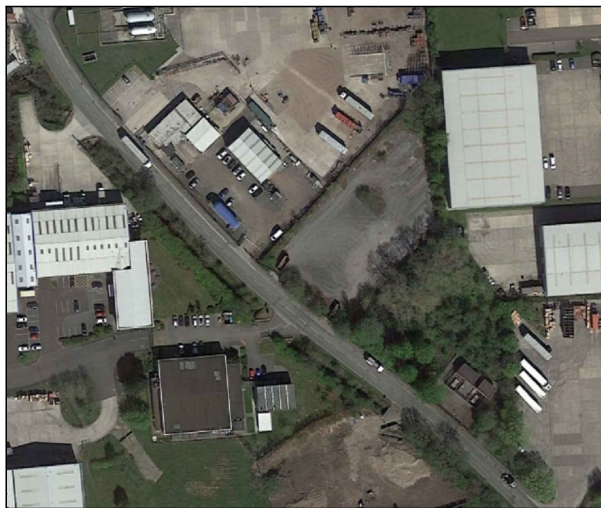

NORTH SOUTH AERIAL VIEW

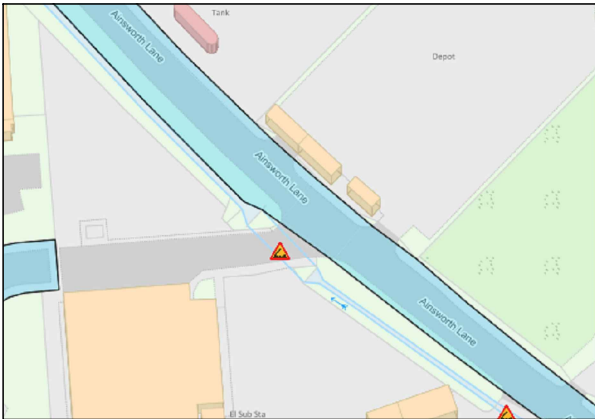

ADOPTED HIGHWAY PLAN

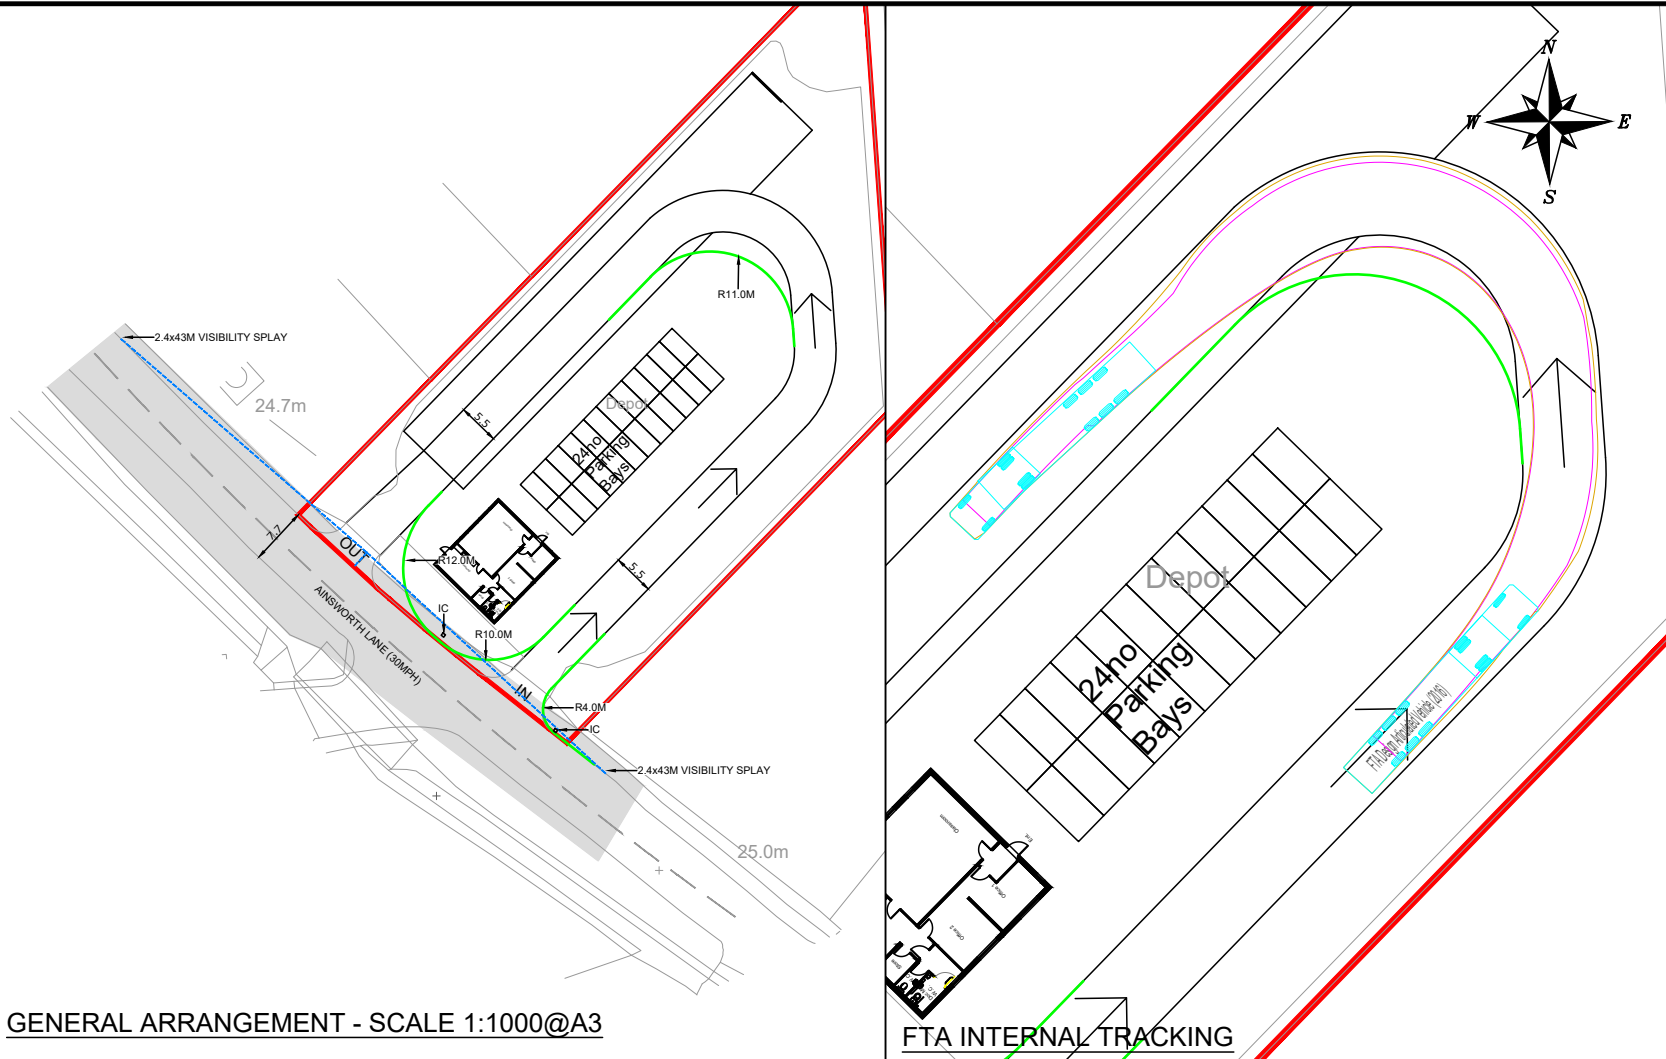


GENERAL ARRANGEMENT - SCALE 1:1000@A3

FTA INTERNAL TRACKING

NOTES

THIS IS NOT A CONSTRUCTION DRAWING AND IS FOR INDICATIVE PURPOSES ONLY.
THE DRAWING WILL BE SUBJECT TO CHANGE FOLLOWING LOCAL AUTHORITY REVIEW AND CONFIRMATION OF PUBLIC HIGHWAY AND THIRD PARTY LAND BOUNDARIES.

INDICATIVE SITE BOUNDARY
DENOTES NEW KERBS
EXISTING ADOPTED HIGHWAY
LOCAL AUTHORITY: KNOWSLEY COUNCIL
TOTAL AREA OF SITE: 0.39Ha

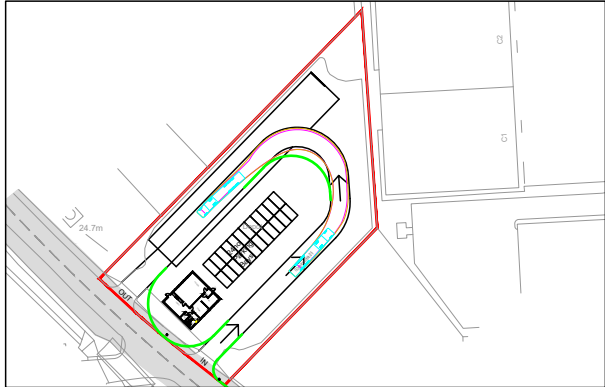

AMENDED KERB RADII ADOPTED HIGHWAY ADDED		LB	MR	OCT 22
		LB	MR	JUN 22
REV	DETAILS	DRAWN	CHECKED	DATE

CLIENT:

EDEN PLANNING

PROJECT:

**AINSWORTH LANE,
KNOWSLEY**

DRAWING TITLE:

PROPOSED SITE ACCESS PLAN

SCALES:

1:500 @ A3


DRAWN: LB CHECKED: MR DATE: JUN 22

Croft Transport Planning & Design
340 Deansgate
Manchester
M3 4LY


Email: info@croftts.co.uk
Tel: 0161 837 7380
Web: www.eddisons.com/services/transport-planning

DRAWING NUMBER: 2792-F01 REVISION: B


Eddisons | Incorporating
Croft

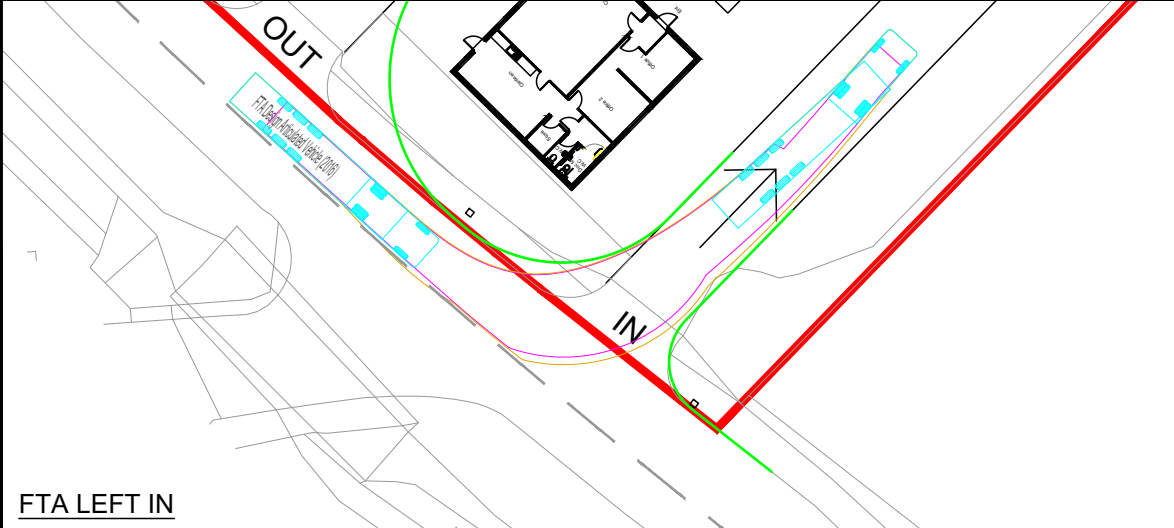


FTA LEFT IN

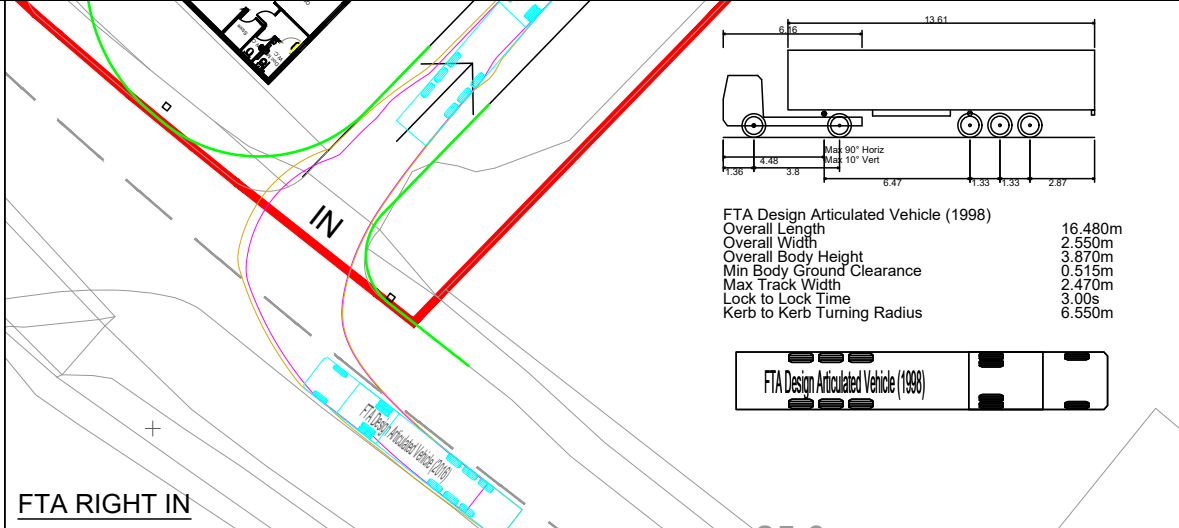

FTA RIGHT IN

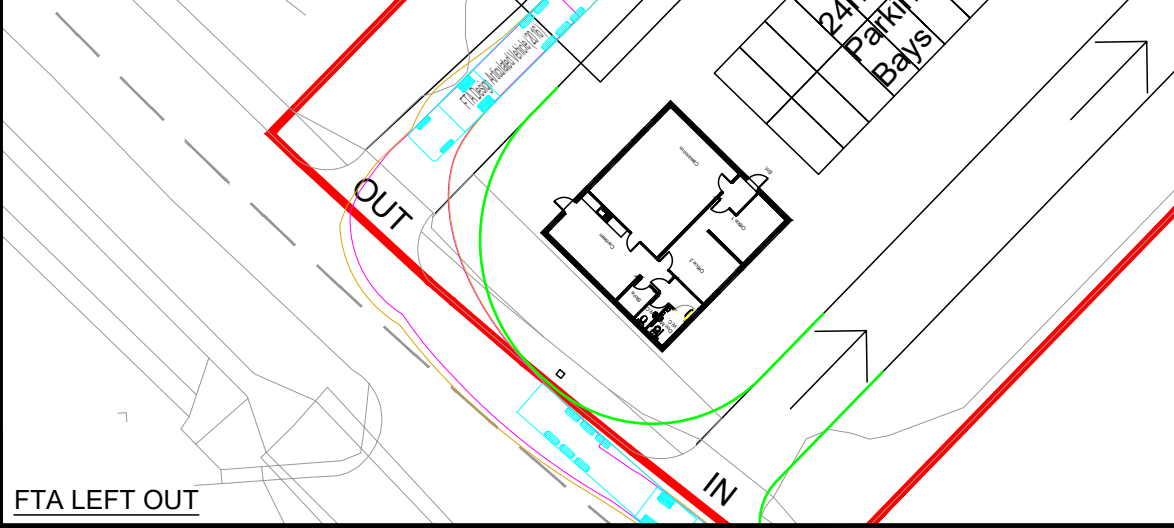

FTA LEFT OUT

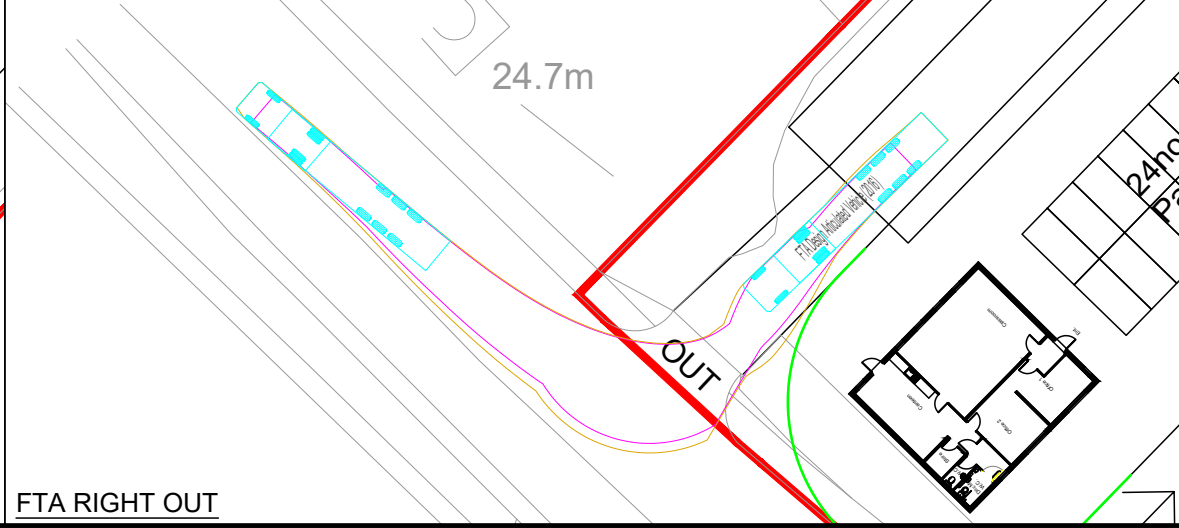

FTA RIGHT OUT

