

All dimensions to be checked on site.
Figured dimensions to be read in preference to scaled.


This drawing is copyright and remains the property of SMITH YOUNG Architecture Ltd unless otherwise agreed.

SMITH YOUNG Architecture Ltd accepts no responsibility for any unauthorised amendments to the drawing and does not permit unauthorised copying of the drawing.


Revisions / Notes:

KEY

- Site Boundary
- ① BRICK
External facing brick work. Colour, spec tbc. All to the local authority planning officers approval.
 - ② RENDER
External render work. Colour, spec tbc. All to the local authority planning officers approval.
 - ③ REAR DOORS
Timber french doors to be double glazed. Colour, spec tbc. All to the local authority planning officers approval.
 - ④ REAR WINDOW
Timber french window to be double glazed. Colour, spec tbc. All to the local authority planning officers approval.
 - ⑤ PERGOLA
Aluminium open sided pergola. Colour, spec tbc. All to the local authority planning officers approval.

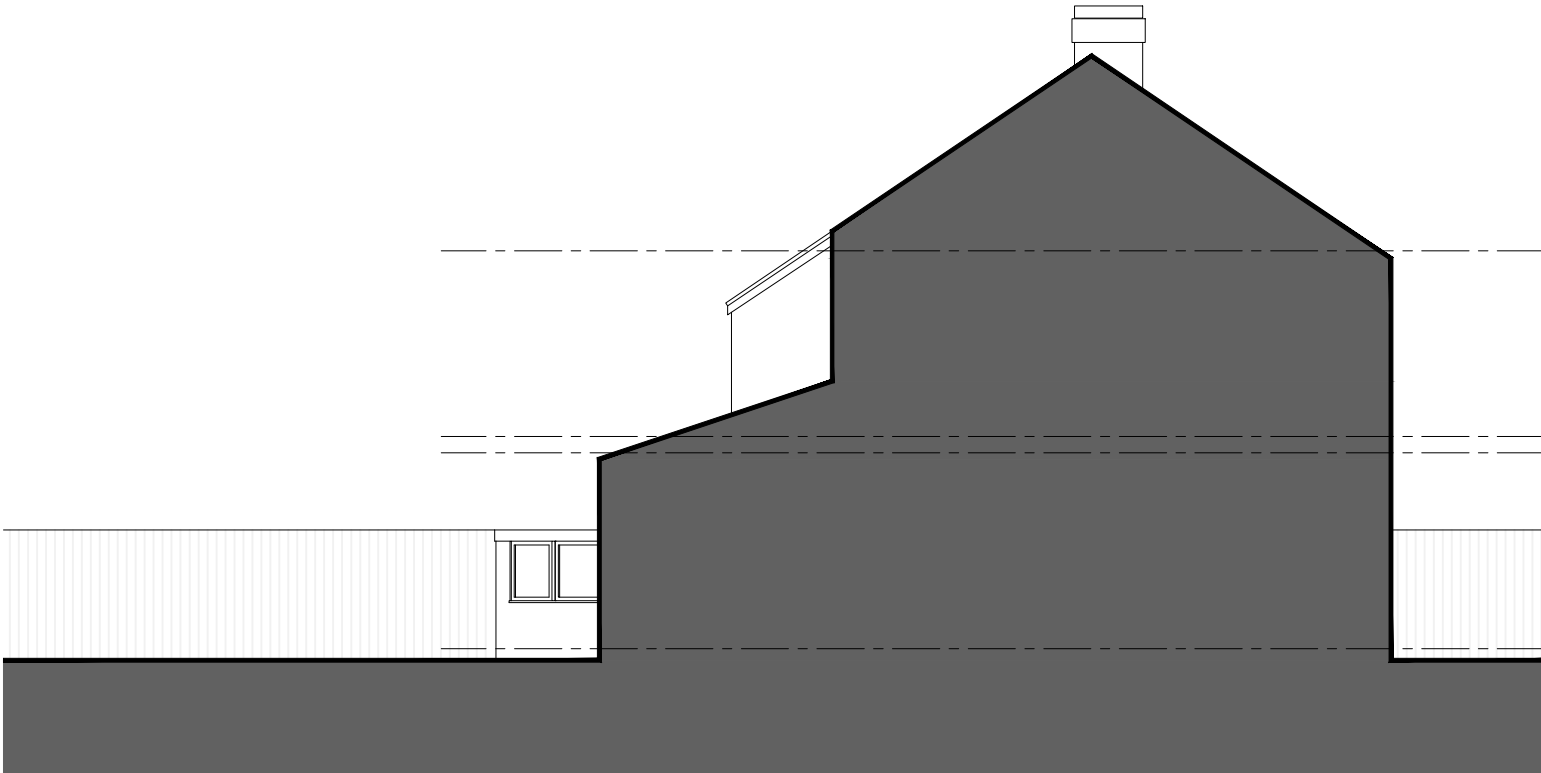

EXISTING SIDE ELEVATION @ 1:100

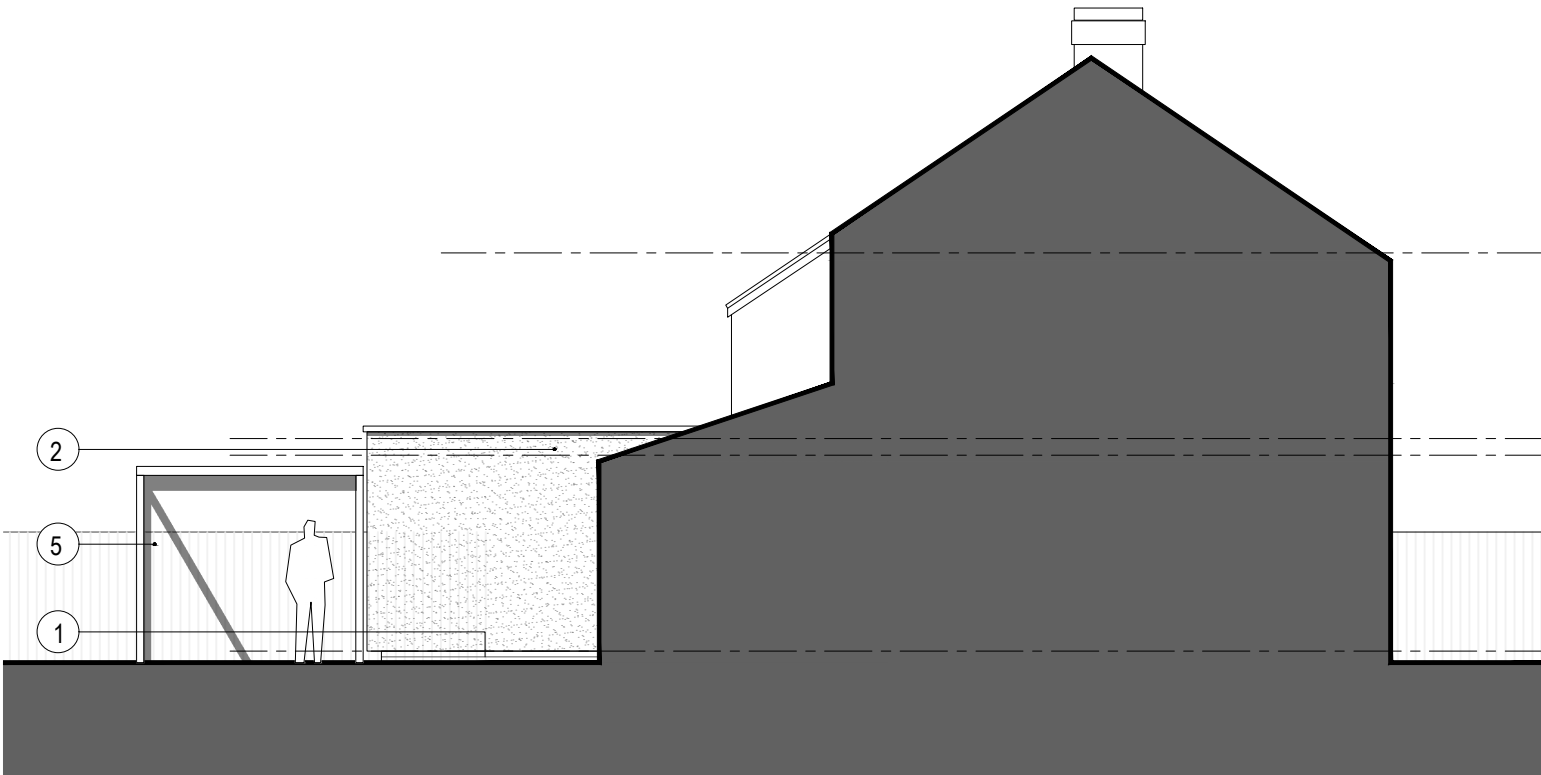

PROPOSED SIDE ELEVATION @ 1:100



Job Title:	6, GLYNNE GROVE, ROBY		
Purpose:	PLANNING		
Client:	D KNIBB		
Date:	APR 2026		
Drawing Title:	SIDE ELEVATIONS		
Drawn By:	SJL	Checked By:	DAS
Scale:	1:100	Paper Size:	A3
Job Number:	26.005	Drwg No:	204
		Rev:	