


ELEVATION - C - WEST

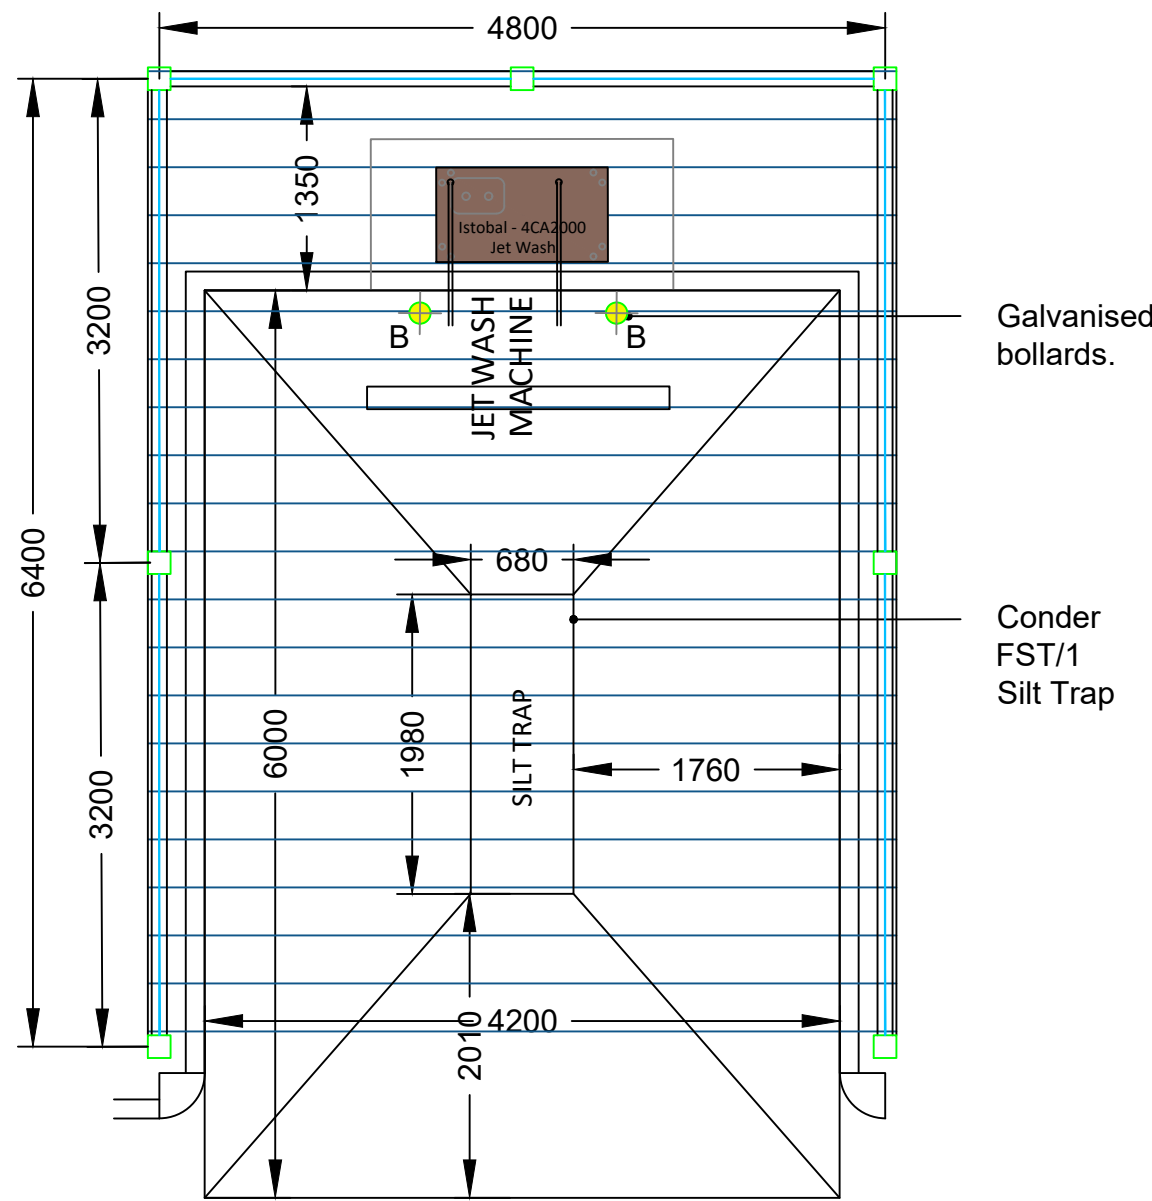

ELEVATION - D - NORTH

Jet Wash Plan
Scale 1:50

ELEVATION - B - SOUTH

ELEVATION - A - EAST

DRAWING NOTES

COPYRIGHT ©
This drawing and the details herein are the copyright of MBH Design Studio Ltd. and must not be reproduced, altered or passed to any third party without prior written consent.

This drawing has been produced for the project listed below, is submitted in support of this application application to the Local Planning Authority and is not intended for use by any other person or for any other purpose.


Every effort has been made to ensure the accuracy of these drawings, however MBH Design Studio Ltd. accept no responsibility for any discrepancies arising from the reuse of survey information and preliminary drawings commissioned by the Applicant from others.

Materials


- Structure steel framework with blue RAL 5015 powder coated covering and graphics
- Reinforced glazed canopy top

Lighting


- 4x LED Strip lights to be installed in each covered canopy to achieve 100 lux on each bay

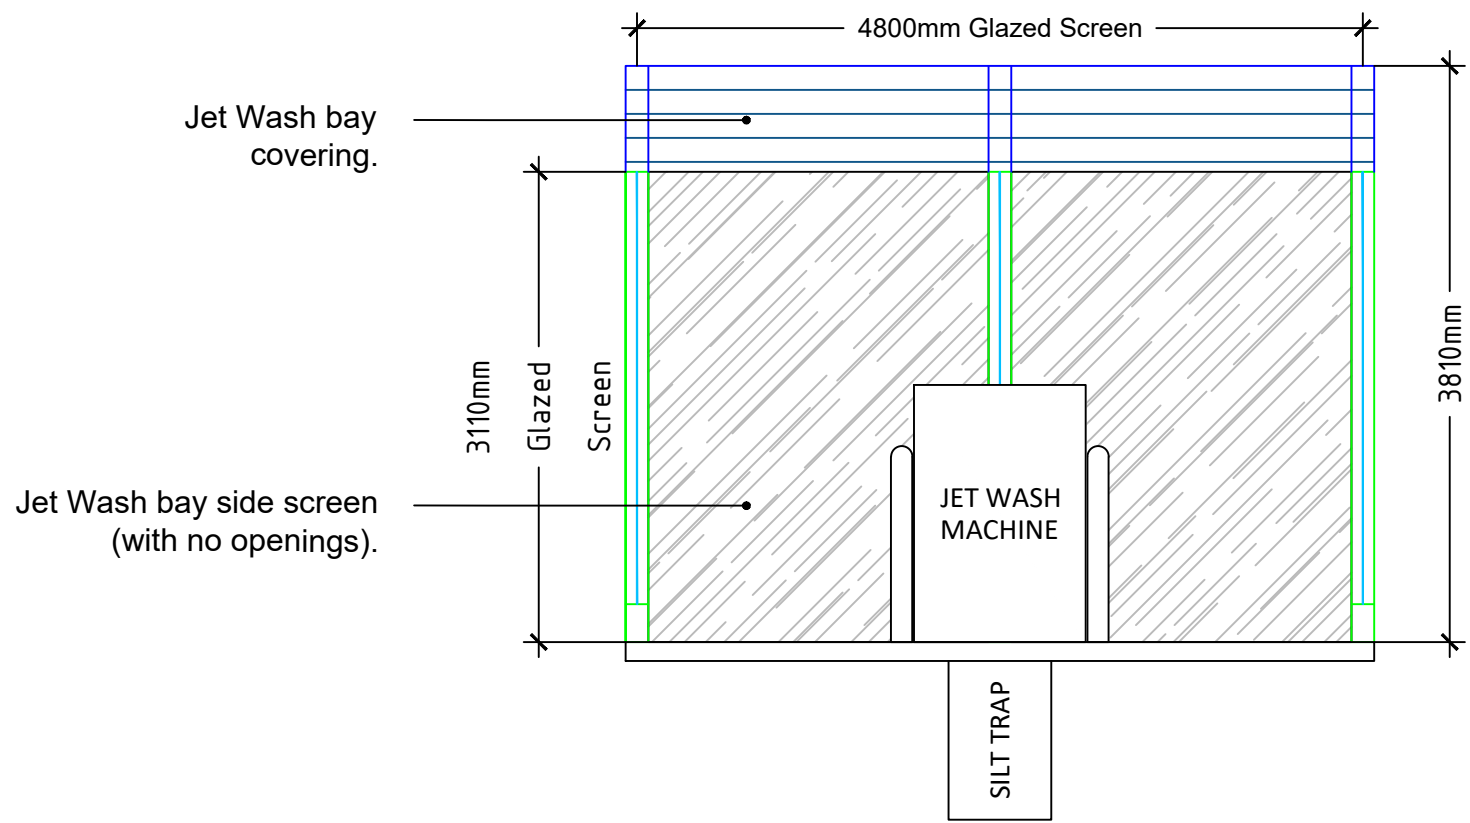


Jet Wash
Elevation A - East

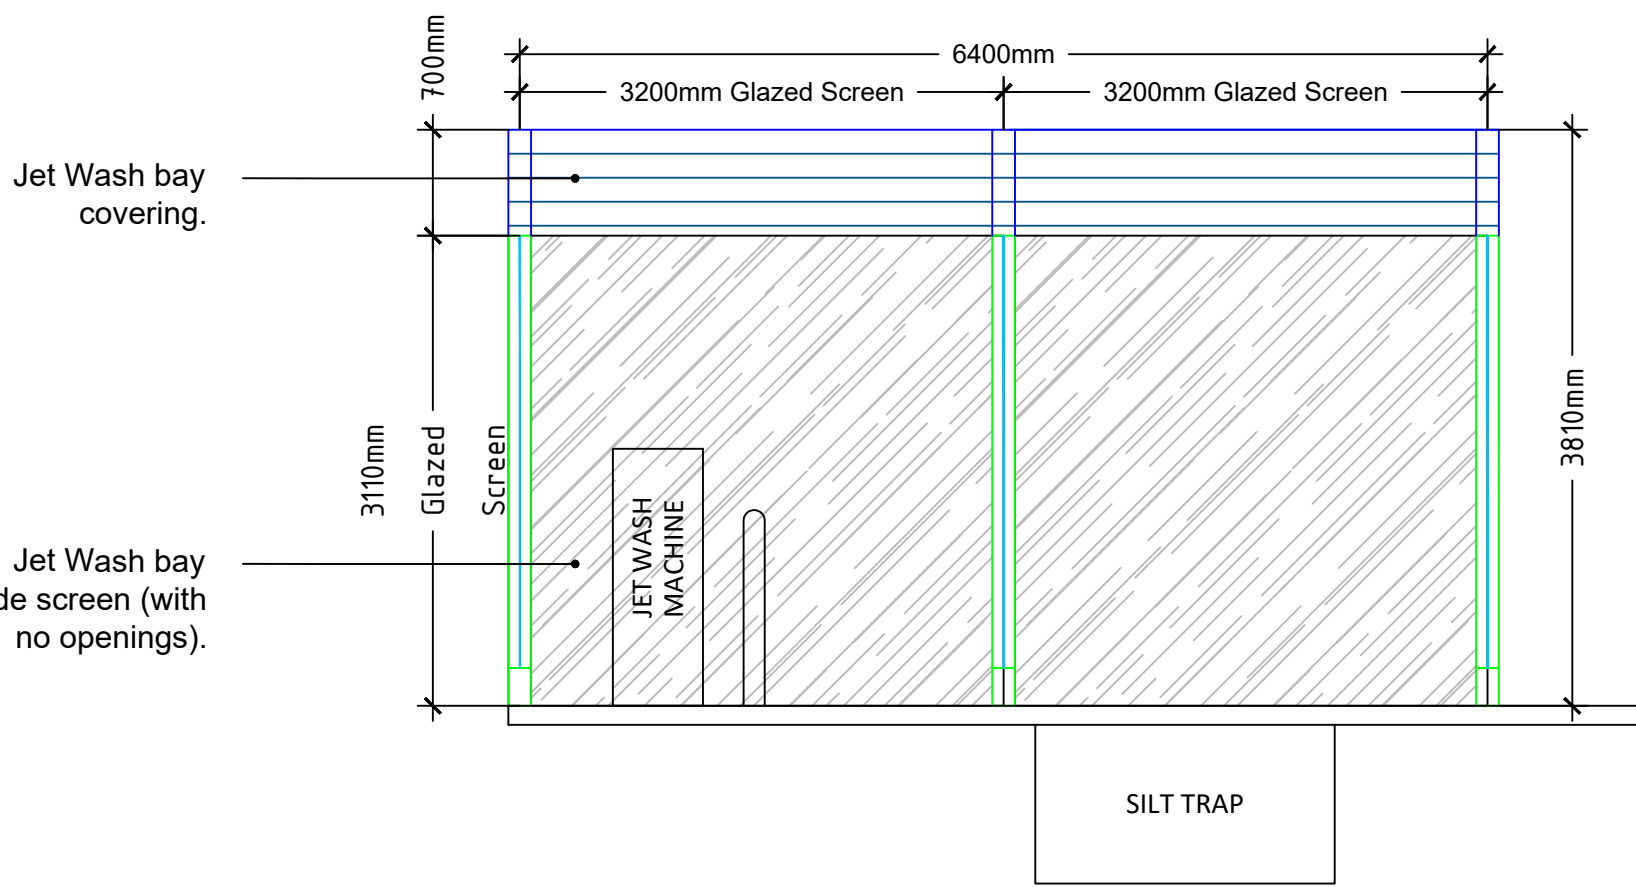


Jet Wash
Elevation B -South

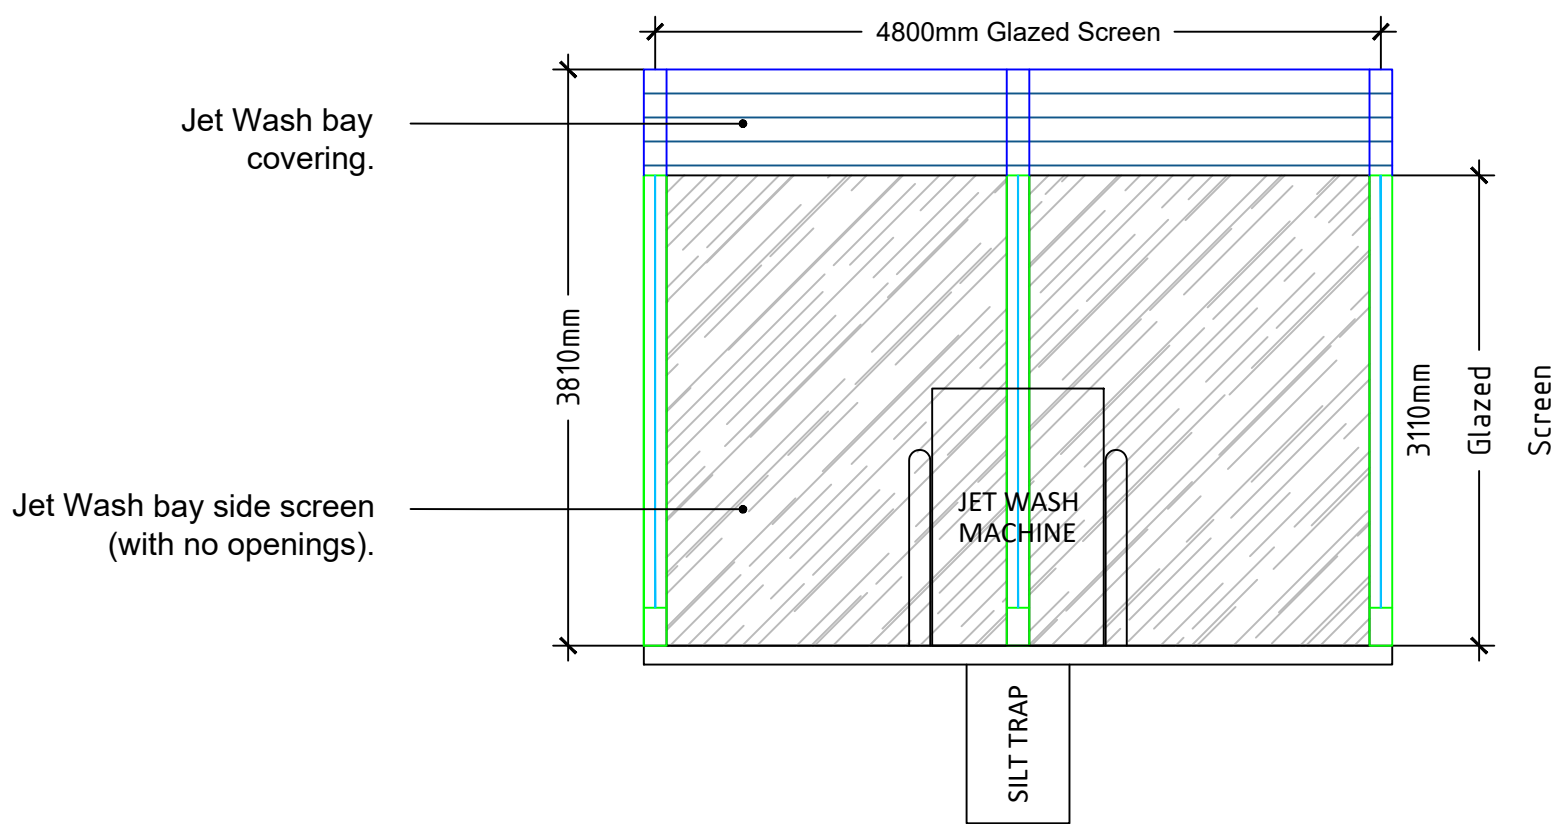

Jet Wash
Elevation C - West

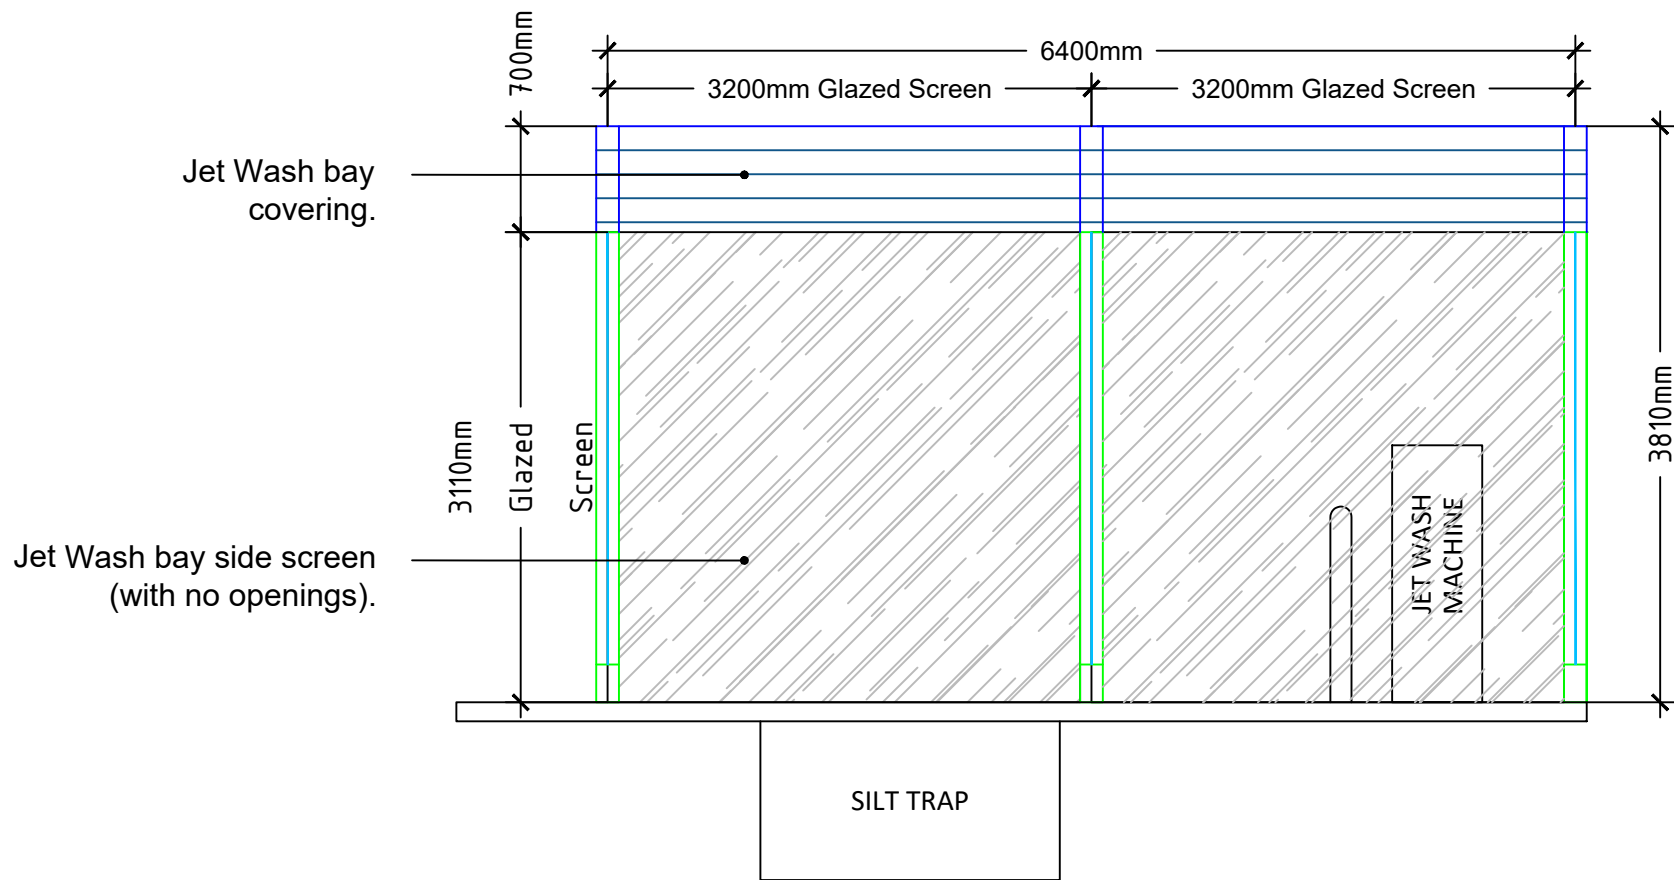

Jet Wash
Elevation D - North

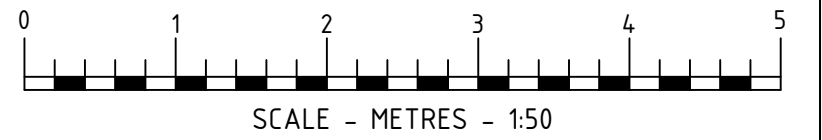

A		04.09.2023	Update Jet wash elevations	KM/RRB
REV	DATE	DESCRIPTION		DRAWN/CHECKED
REVISION NOTES				
PLANNING				
mbh MBH Design Studio Ltd. Rosemount House, Rosemount Avenue, West Byfleet, Surrey, KT14 6LB www.mbhstd.com t: 01932 352 727 f: 01932 351 545				
CLIENT mfg motor fuel group				
PROJECT FS145 - WHISTON SERVICE STATION WARRINGTON ROAD WHISTON/LIVERPOOL. MERSEYSIDE, L35 2UA				
DRAWING TITLE JET WASH ELEVATIONS				
DRAWN BY KM		DATE 17.10.2022	SCALE 1:50	PAPER SIZE A1
CHECKED BY RRB		DRAWING NUMBER 13664-P05-FS145		REV. A