


SITE LOCATION

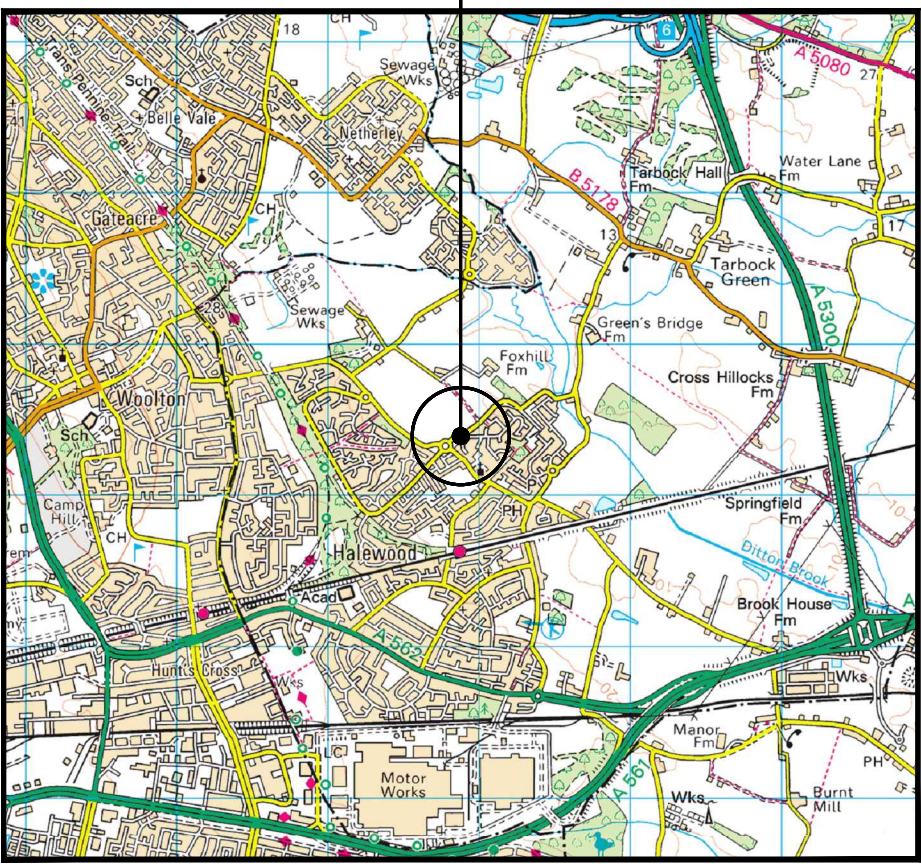

0 500 1000 1500 2000 2500m
1:50000


SITE LOCATION
(Scale 1:50000)

Ordnance Survey map extract
based upon Landranger map series
with the permission of the controller of
Her Majesty's Stationery Office
Waldon Telecom licence no. 100035120
Crown copyright.



SITE PHOTOGRAPH


These drawings comply with VMO2 Standard ICNIRP guidelines.
Designed in accordance with Cornerstone documents: SDN0007v1.0 & SDN0008v5.0

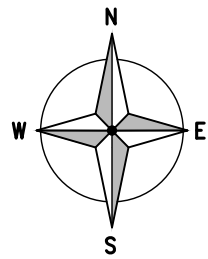

3865.00

3864.00

3863.00

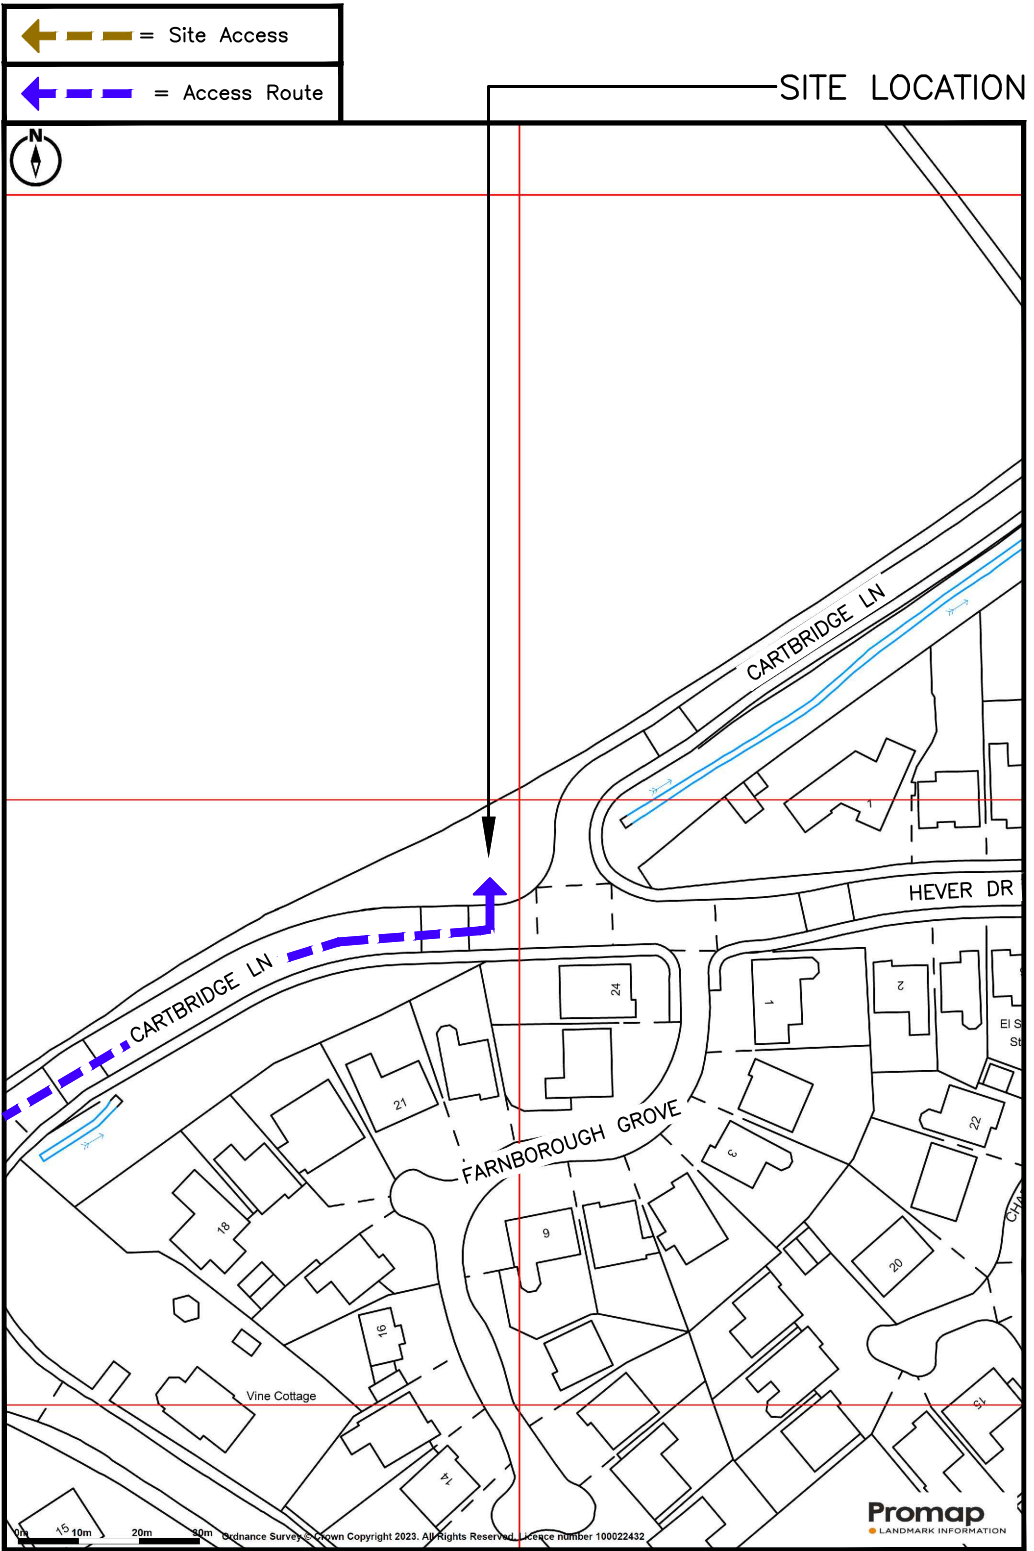

DETAILED SITE LOCATION
(Scale 1:1250)

Based upon Ordnance Survey map extract
with the permission of the Controller of
Her Majesty's Stationery Office.
Crown copyright.
Waldon Telecom licence no. 100035120

0 12.5 25 37.5 50 62.5m
1:1250

ALL DIMENSIONS ARE IN mm UNLESS NOTED OTHERWISE

N.G.R E: 344899 N: 386394

DIRECTIONS TO SITE:
TAKE SPEKE HALL AVE TO DUNLOP RD, HEAD WEST, AT THE ROUNDABOUT, TAKE THE 4TH EXIT ONTO SPEKE HALL AVE, TAKE WESTERN AVE, SPEKE BLVD/A561 AND BAILEYS LN TO CARTBRIDGE LN IN LIVERPOOL, DRIVE TO CARTBRIDGE LN, AT THE ROUNDABOUT, TAKE THE 3RD EXIT ONTO CARTBRIDGE LN, TURN LEFT TO STAY ON CARTBRIDGE LN, DESTINATION WILL BE ON THE LEFT.

NOTES:

A	Issued for Approval	SPD	HK	13.04.23
REV	MODIFICATION	BY	CH	DATE



Cell Name		Opt.
SW ON CARTBRIDGE LANE		A
Cell ID No		
CORNERSTONE	VMO2	VF
30750100	023596	N/A

Site Address / Contact Details

HALEWOOD GREEN
HALEWOOD
KNOWSLEY
L26 6LS

Drawing Title: SITE LOCATION MAPS				
Purpose of issue: PLANNING				Dwg Rev:
Drawing Number: 100				A
Surveyed By: IR		Original Sheet Size: A3		Pack Issue:
Drawn: SPD	Date: 13.04.23	Checked: HK	Date: 13.04.23	A