
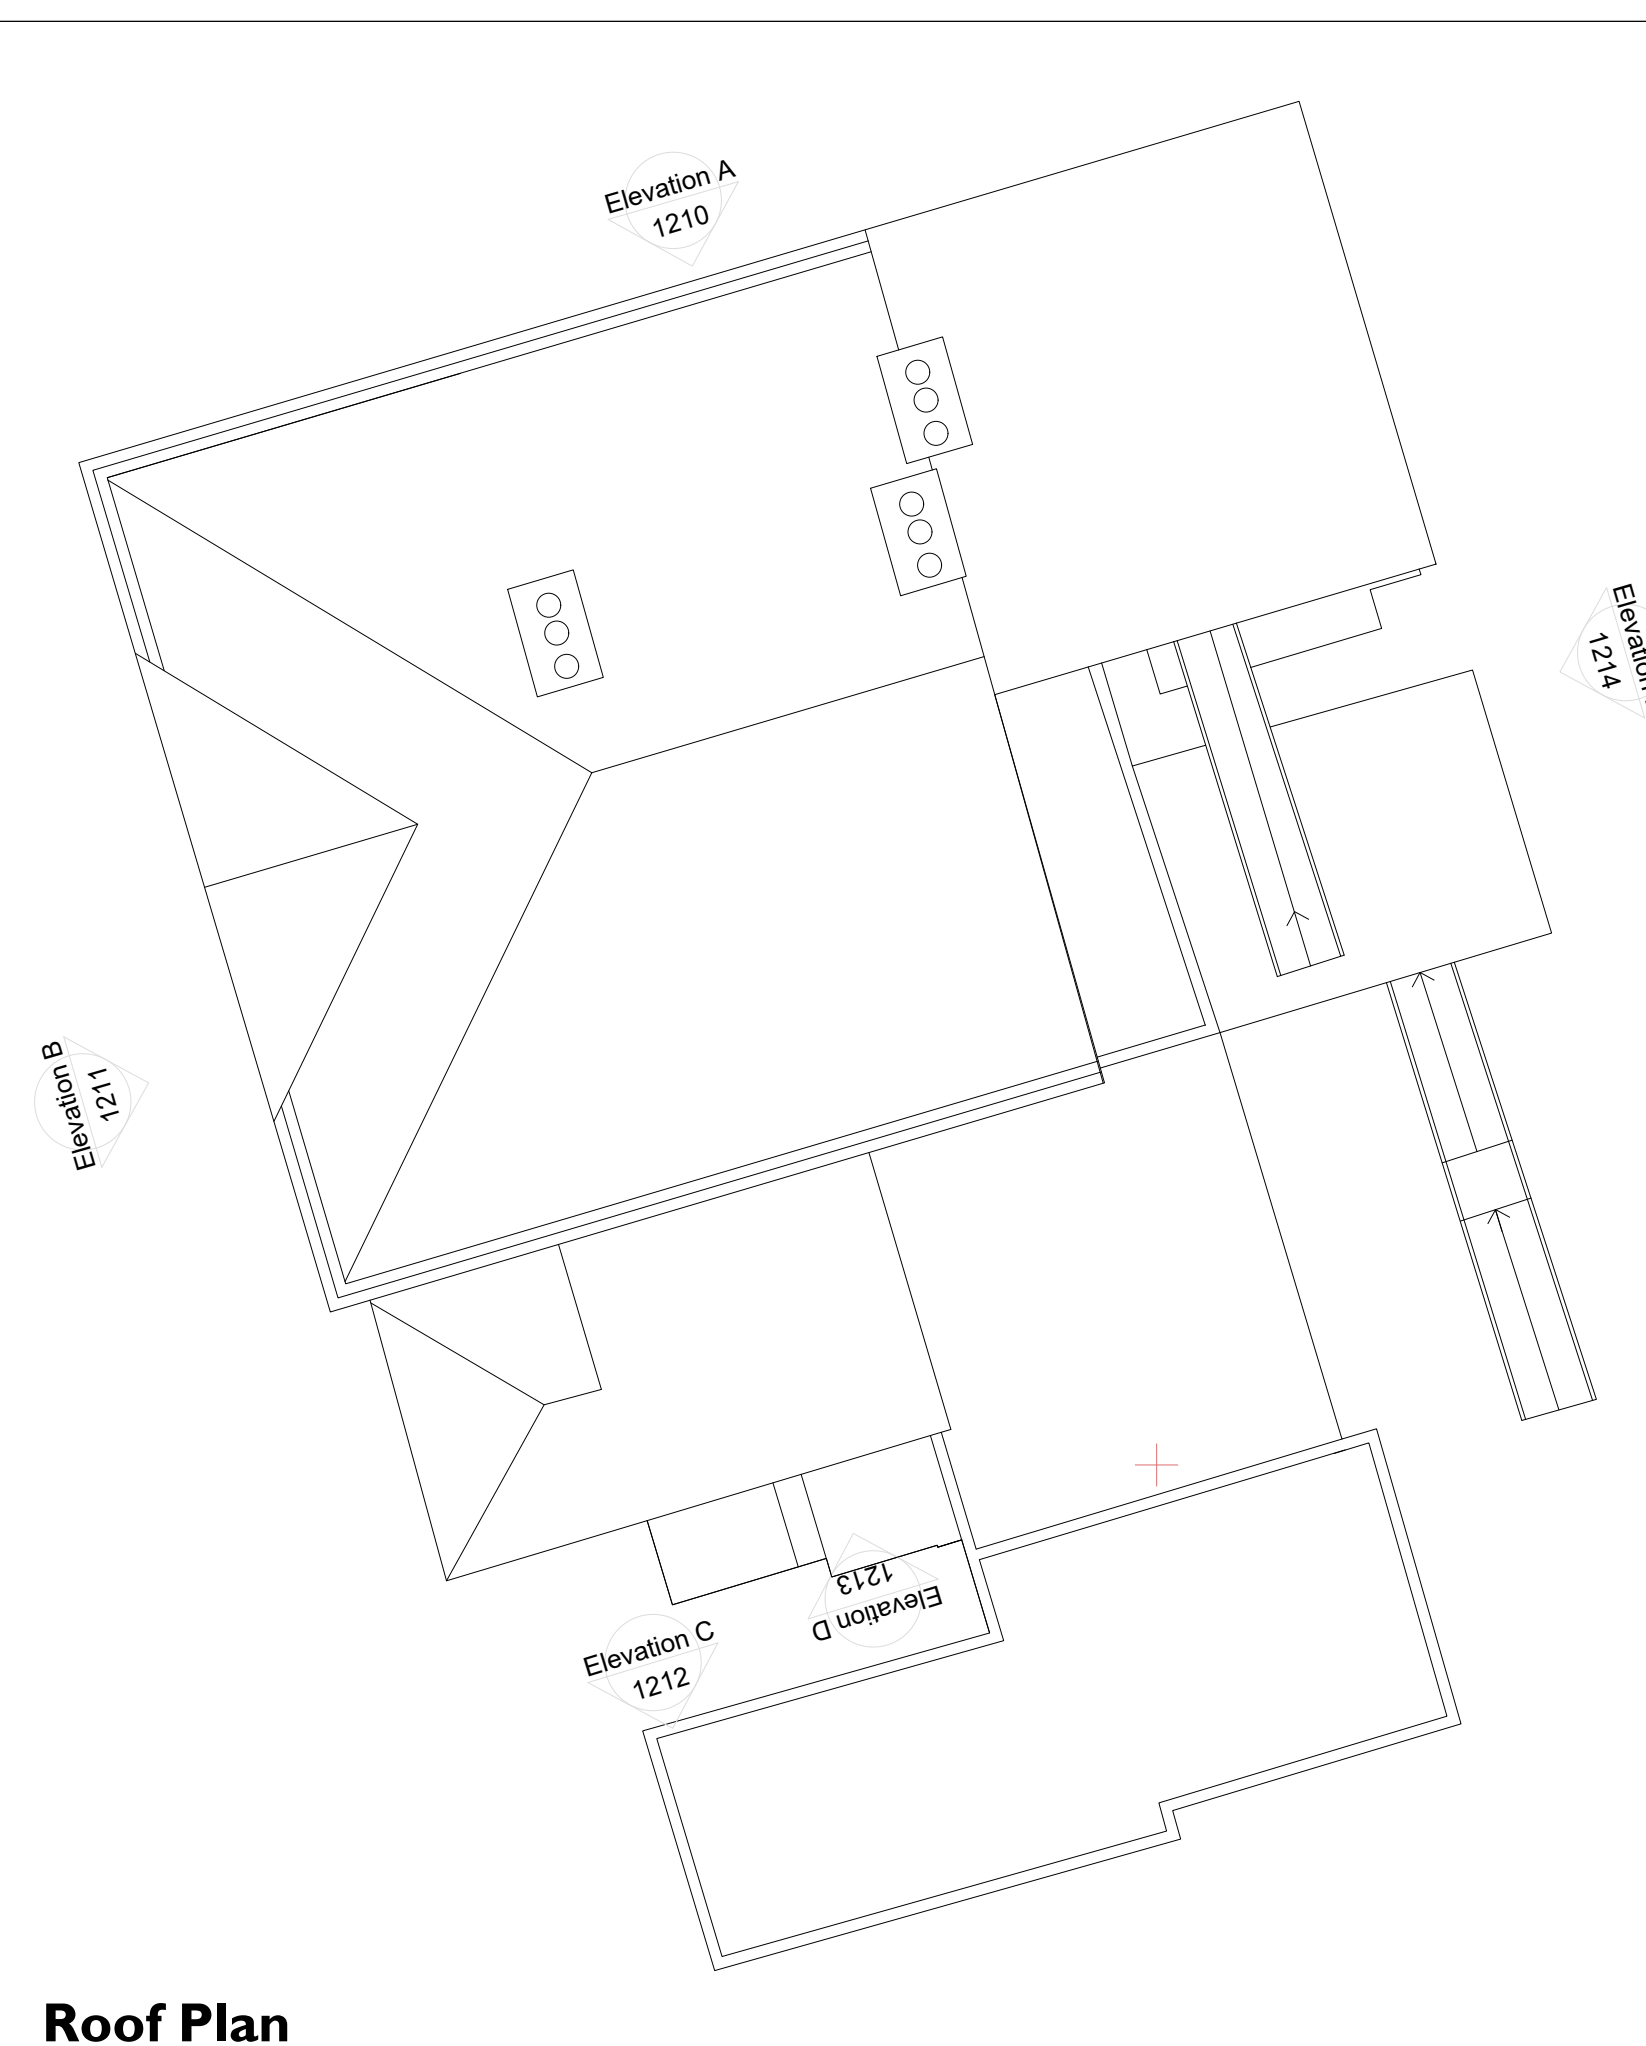
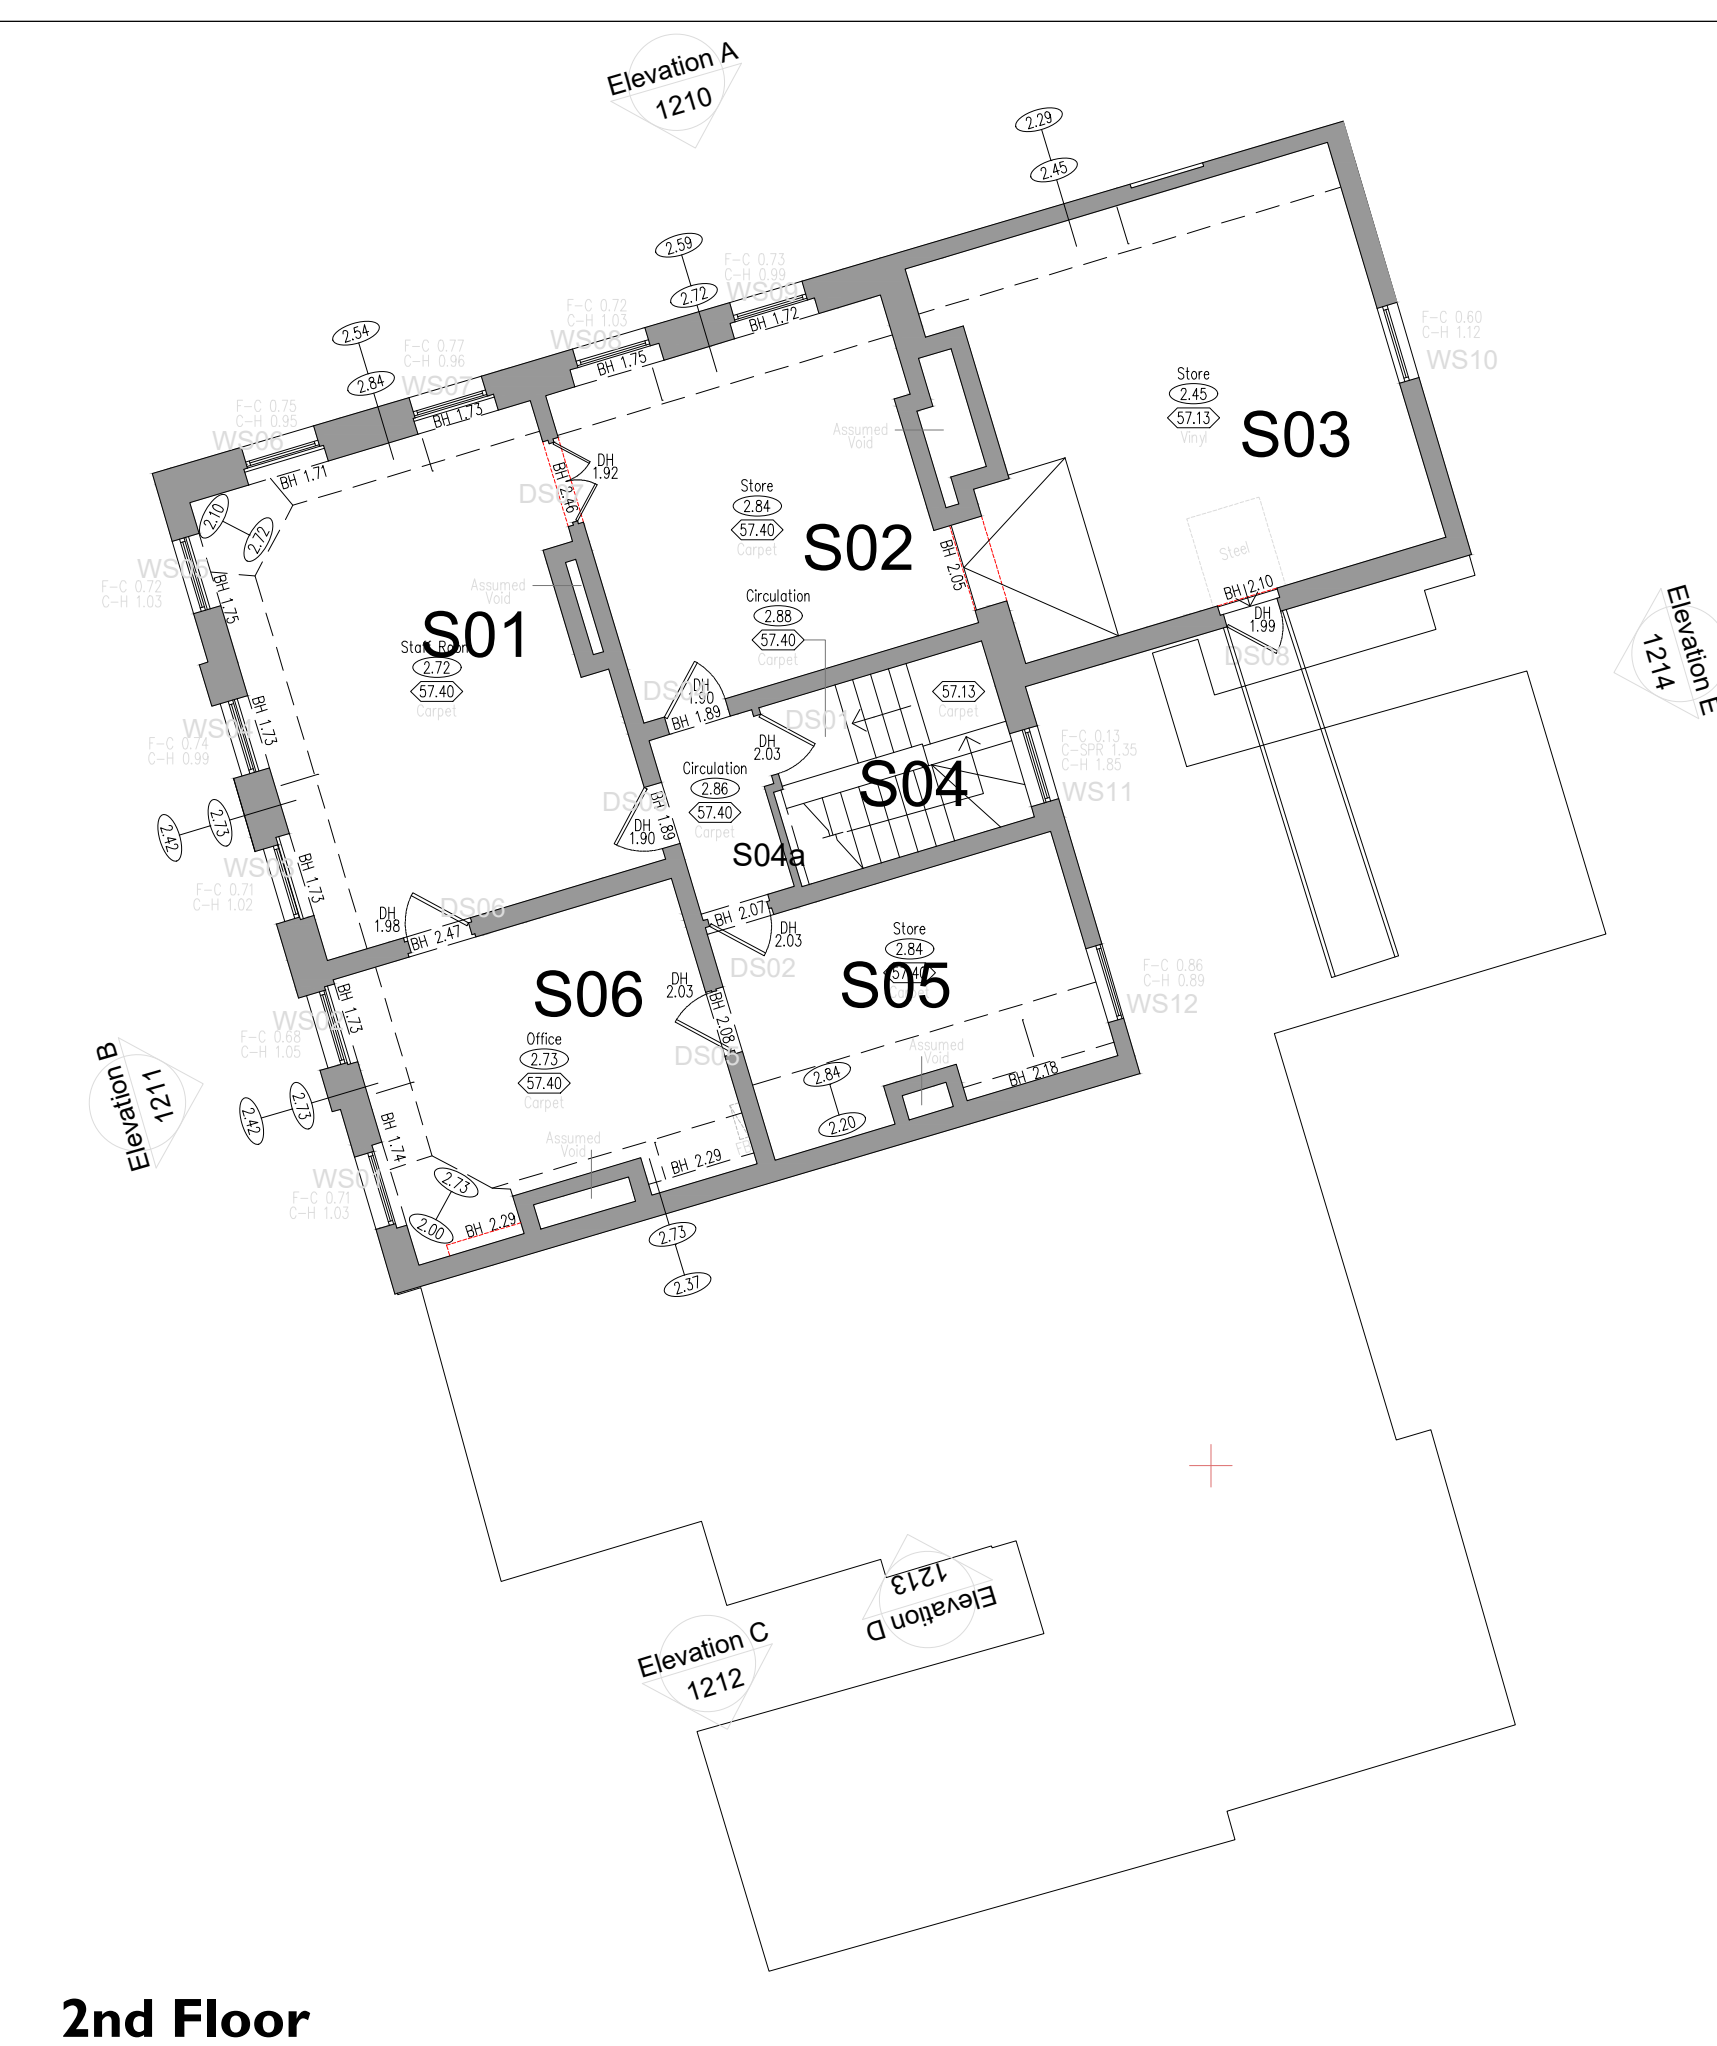
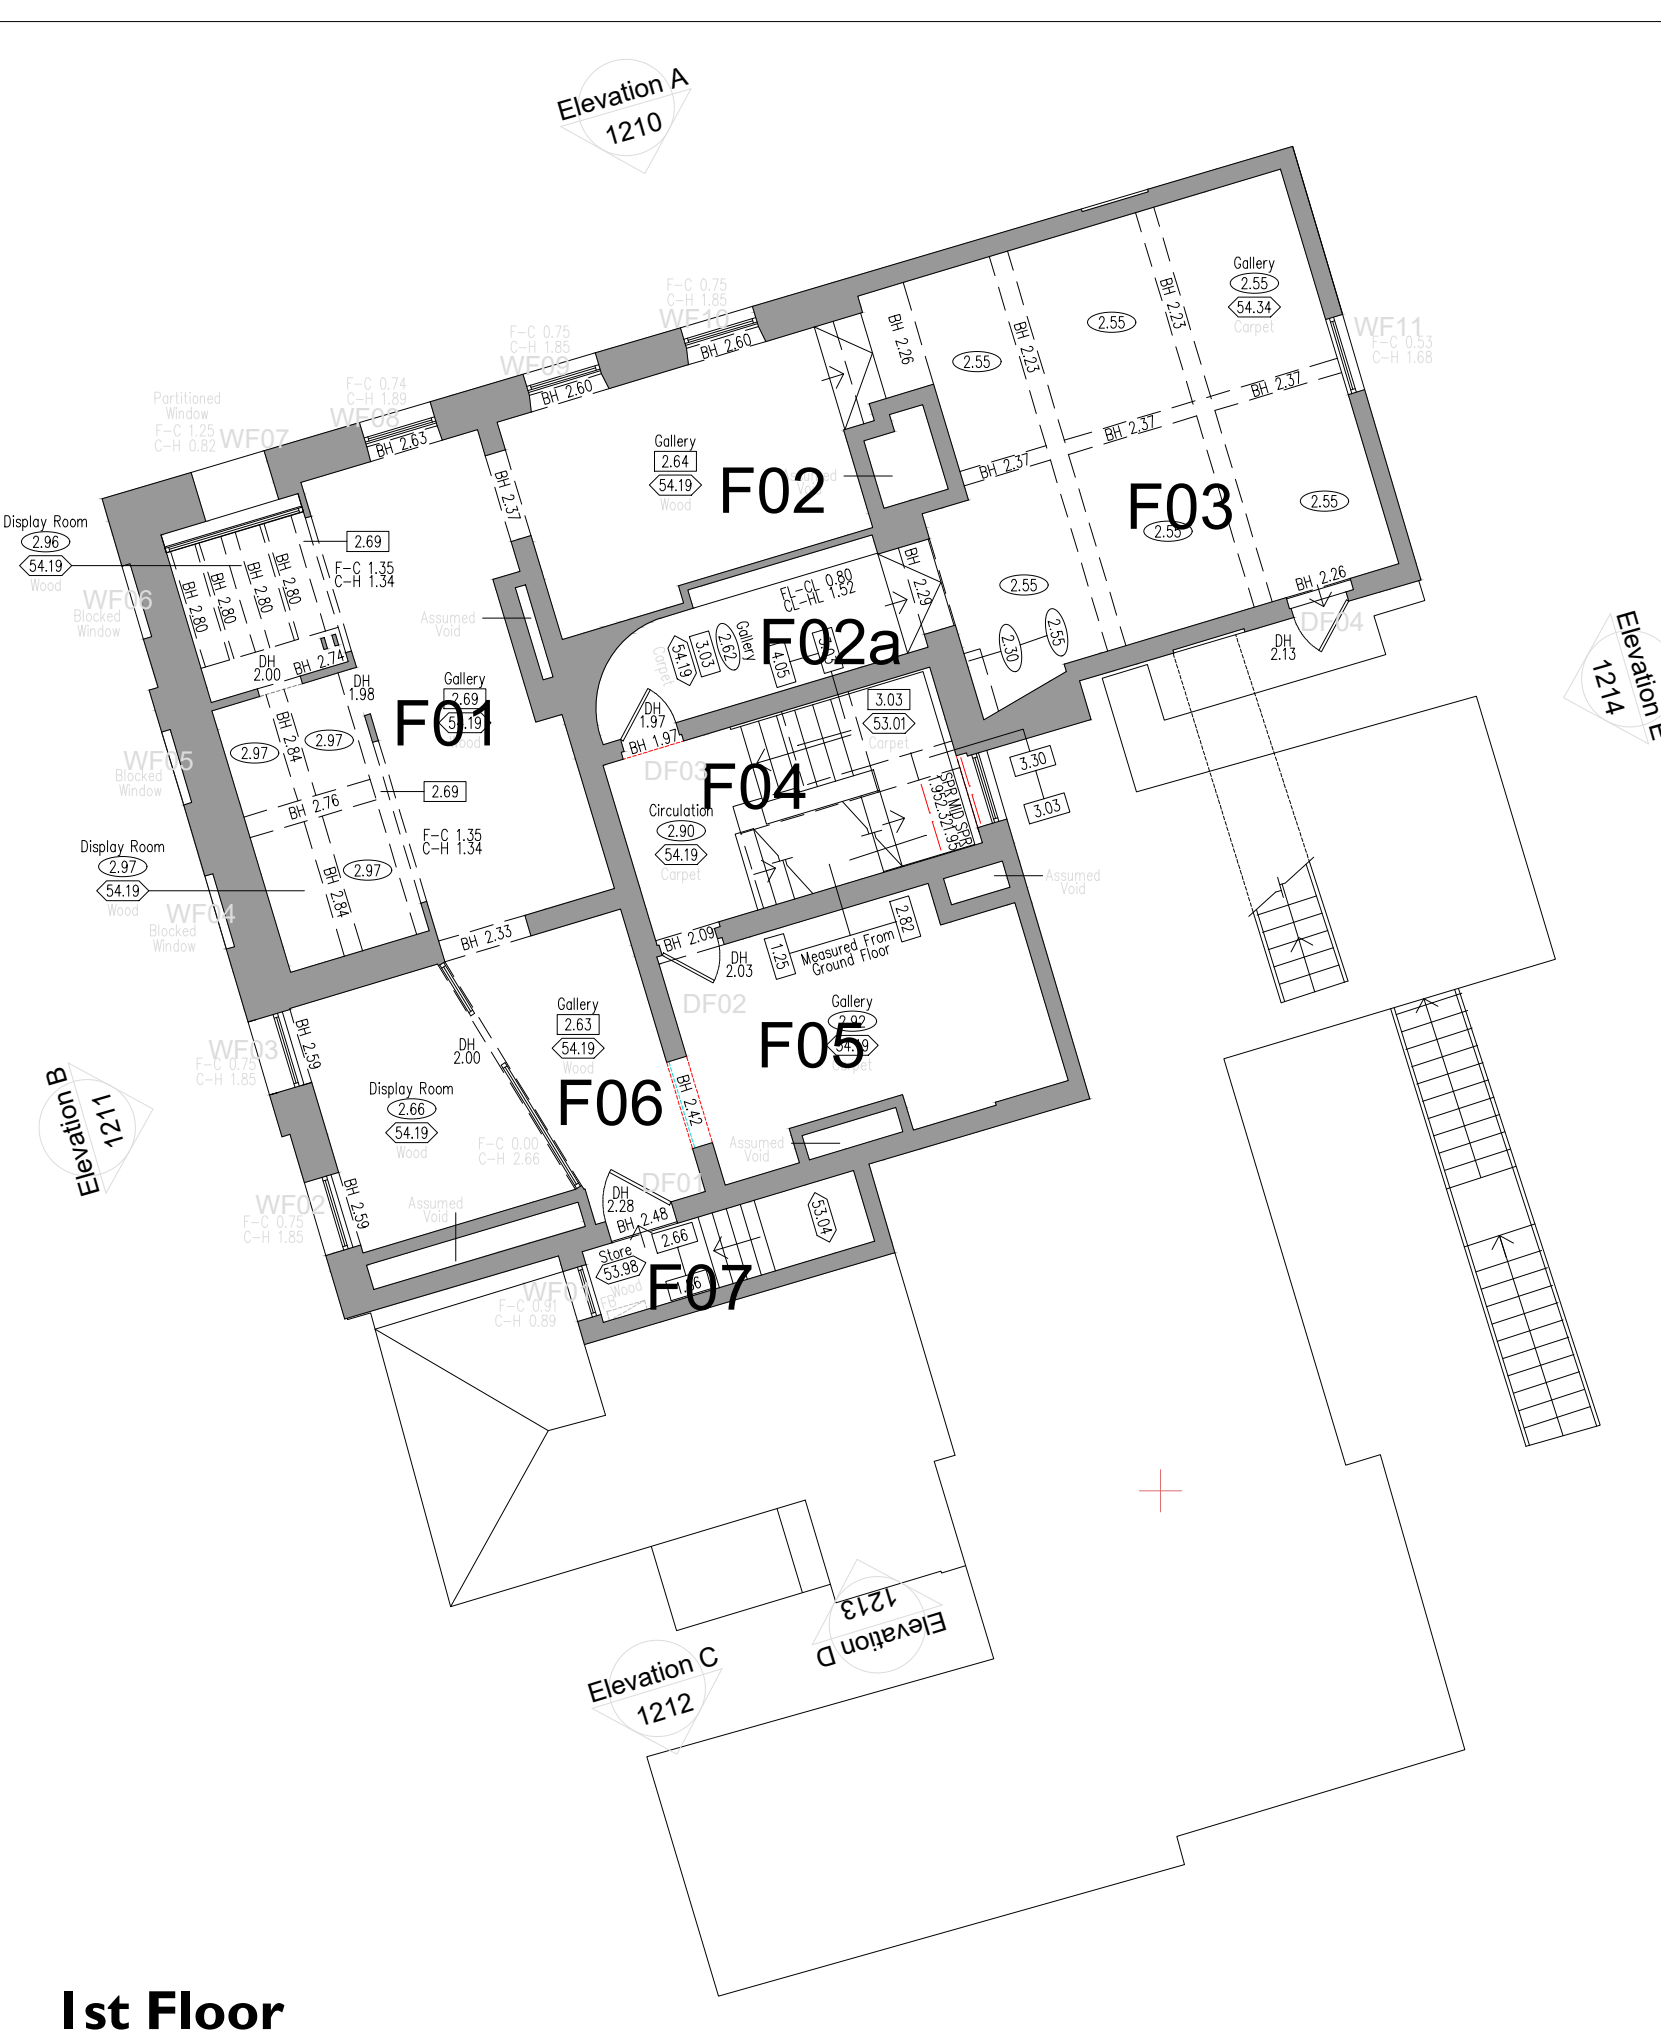
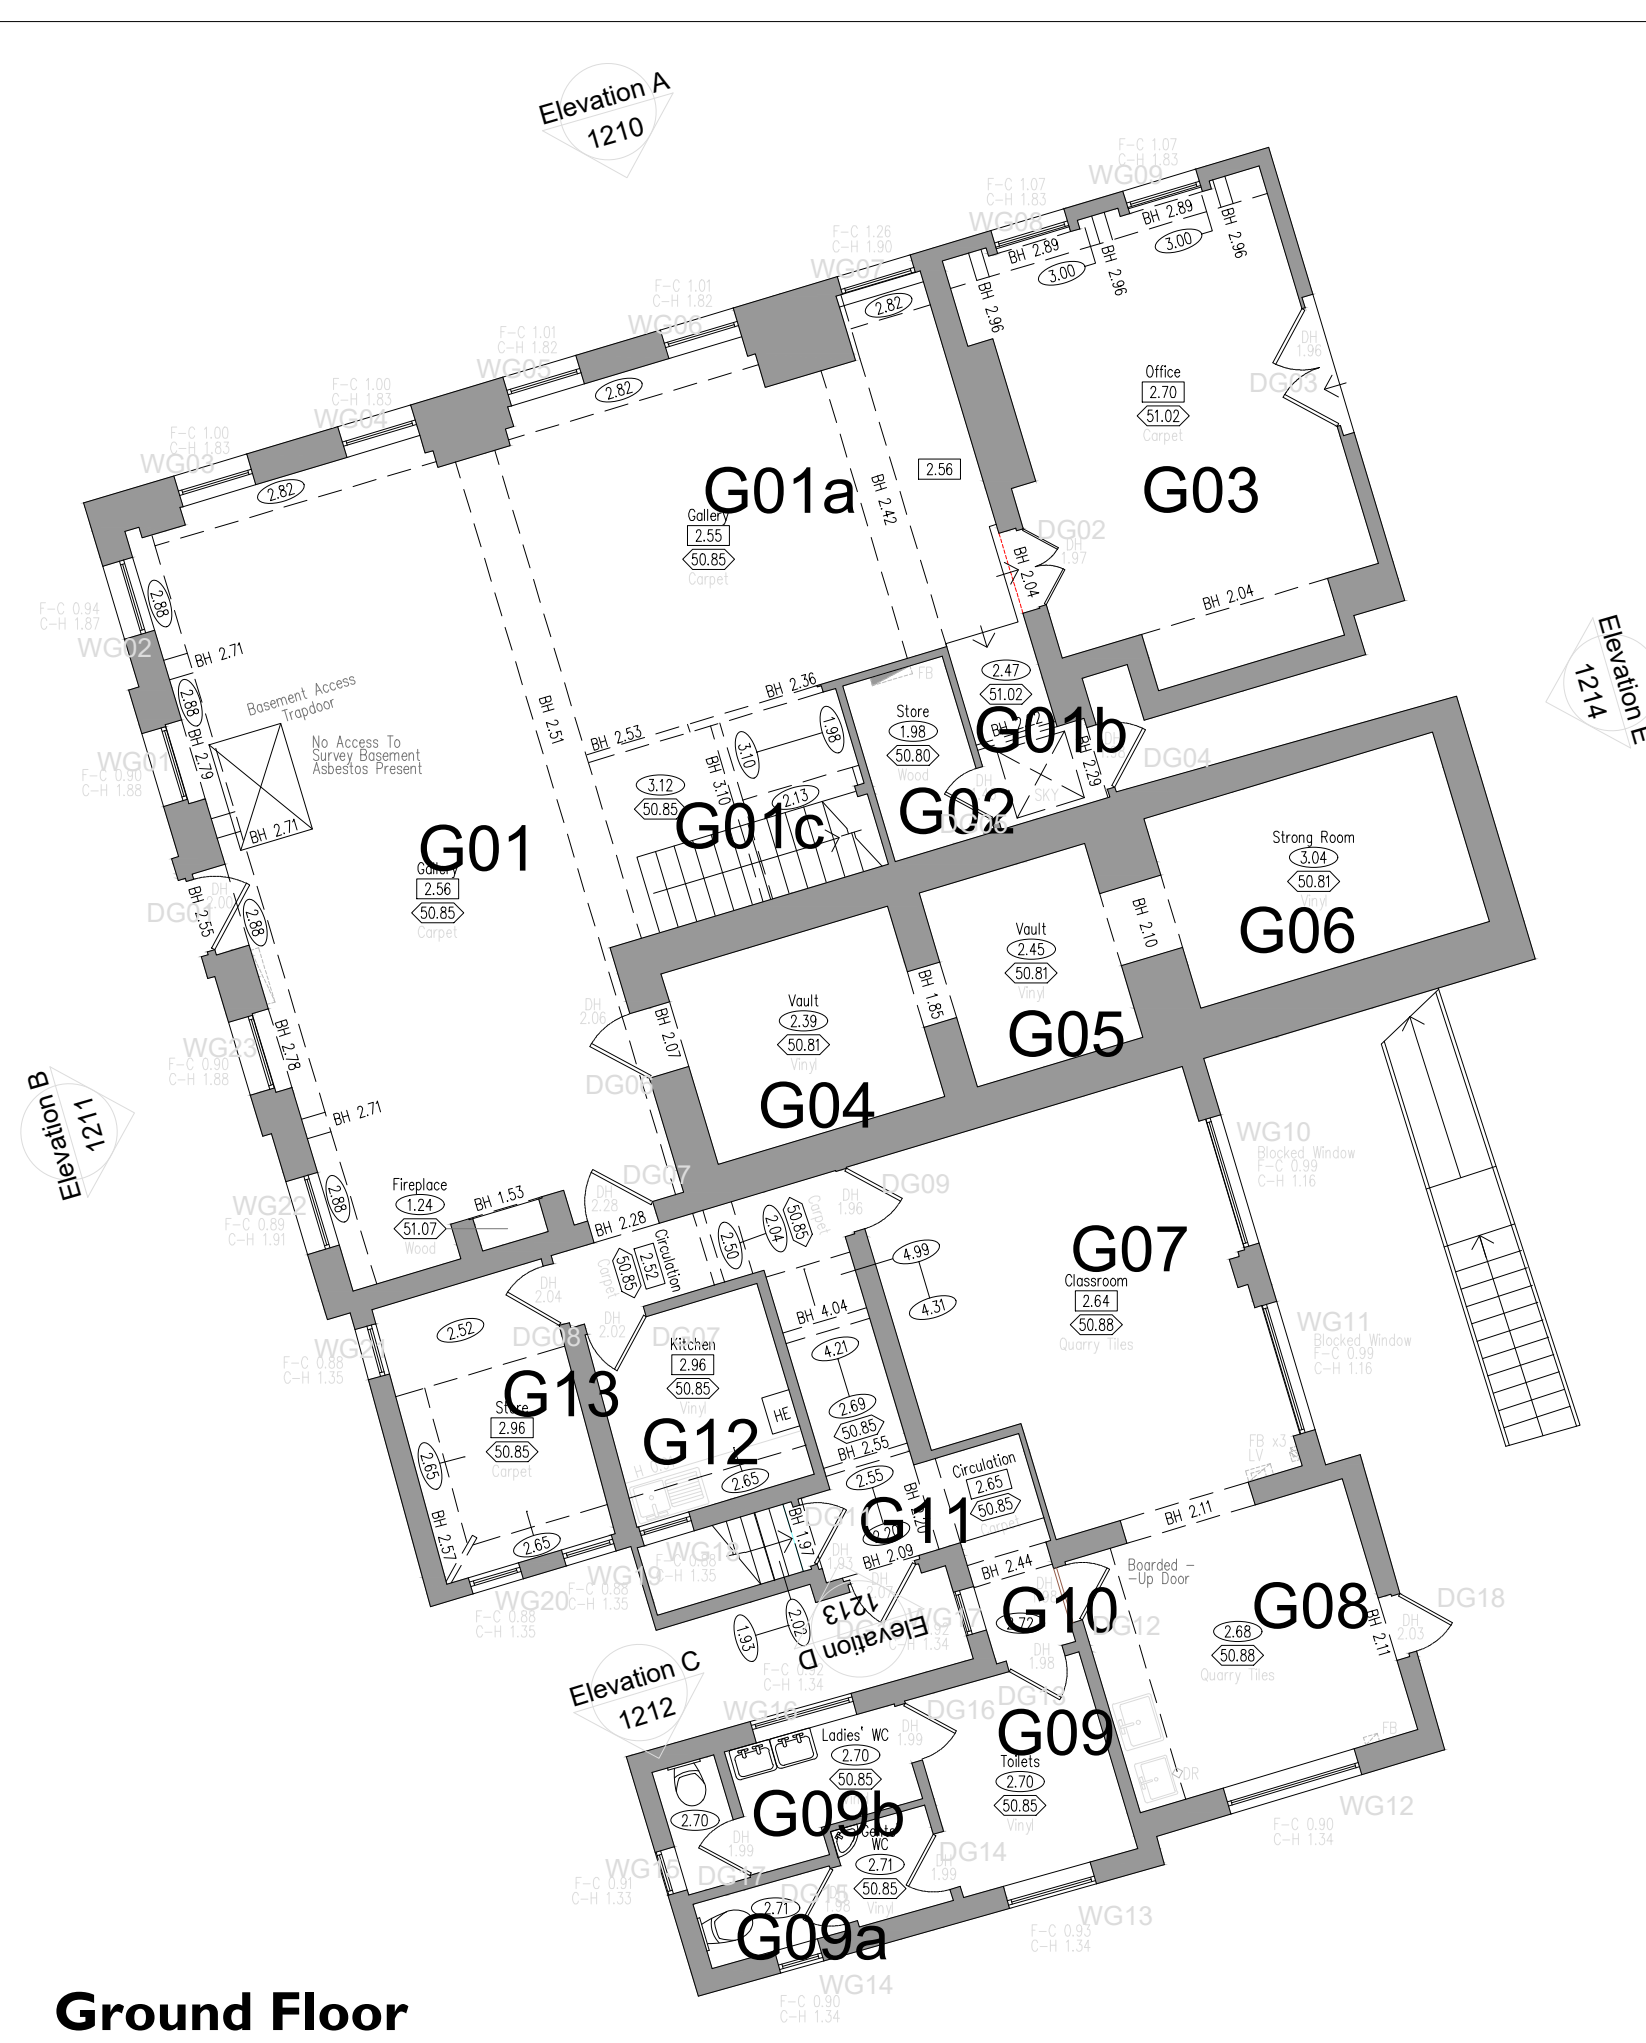


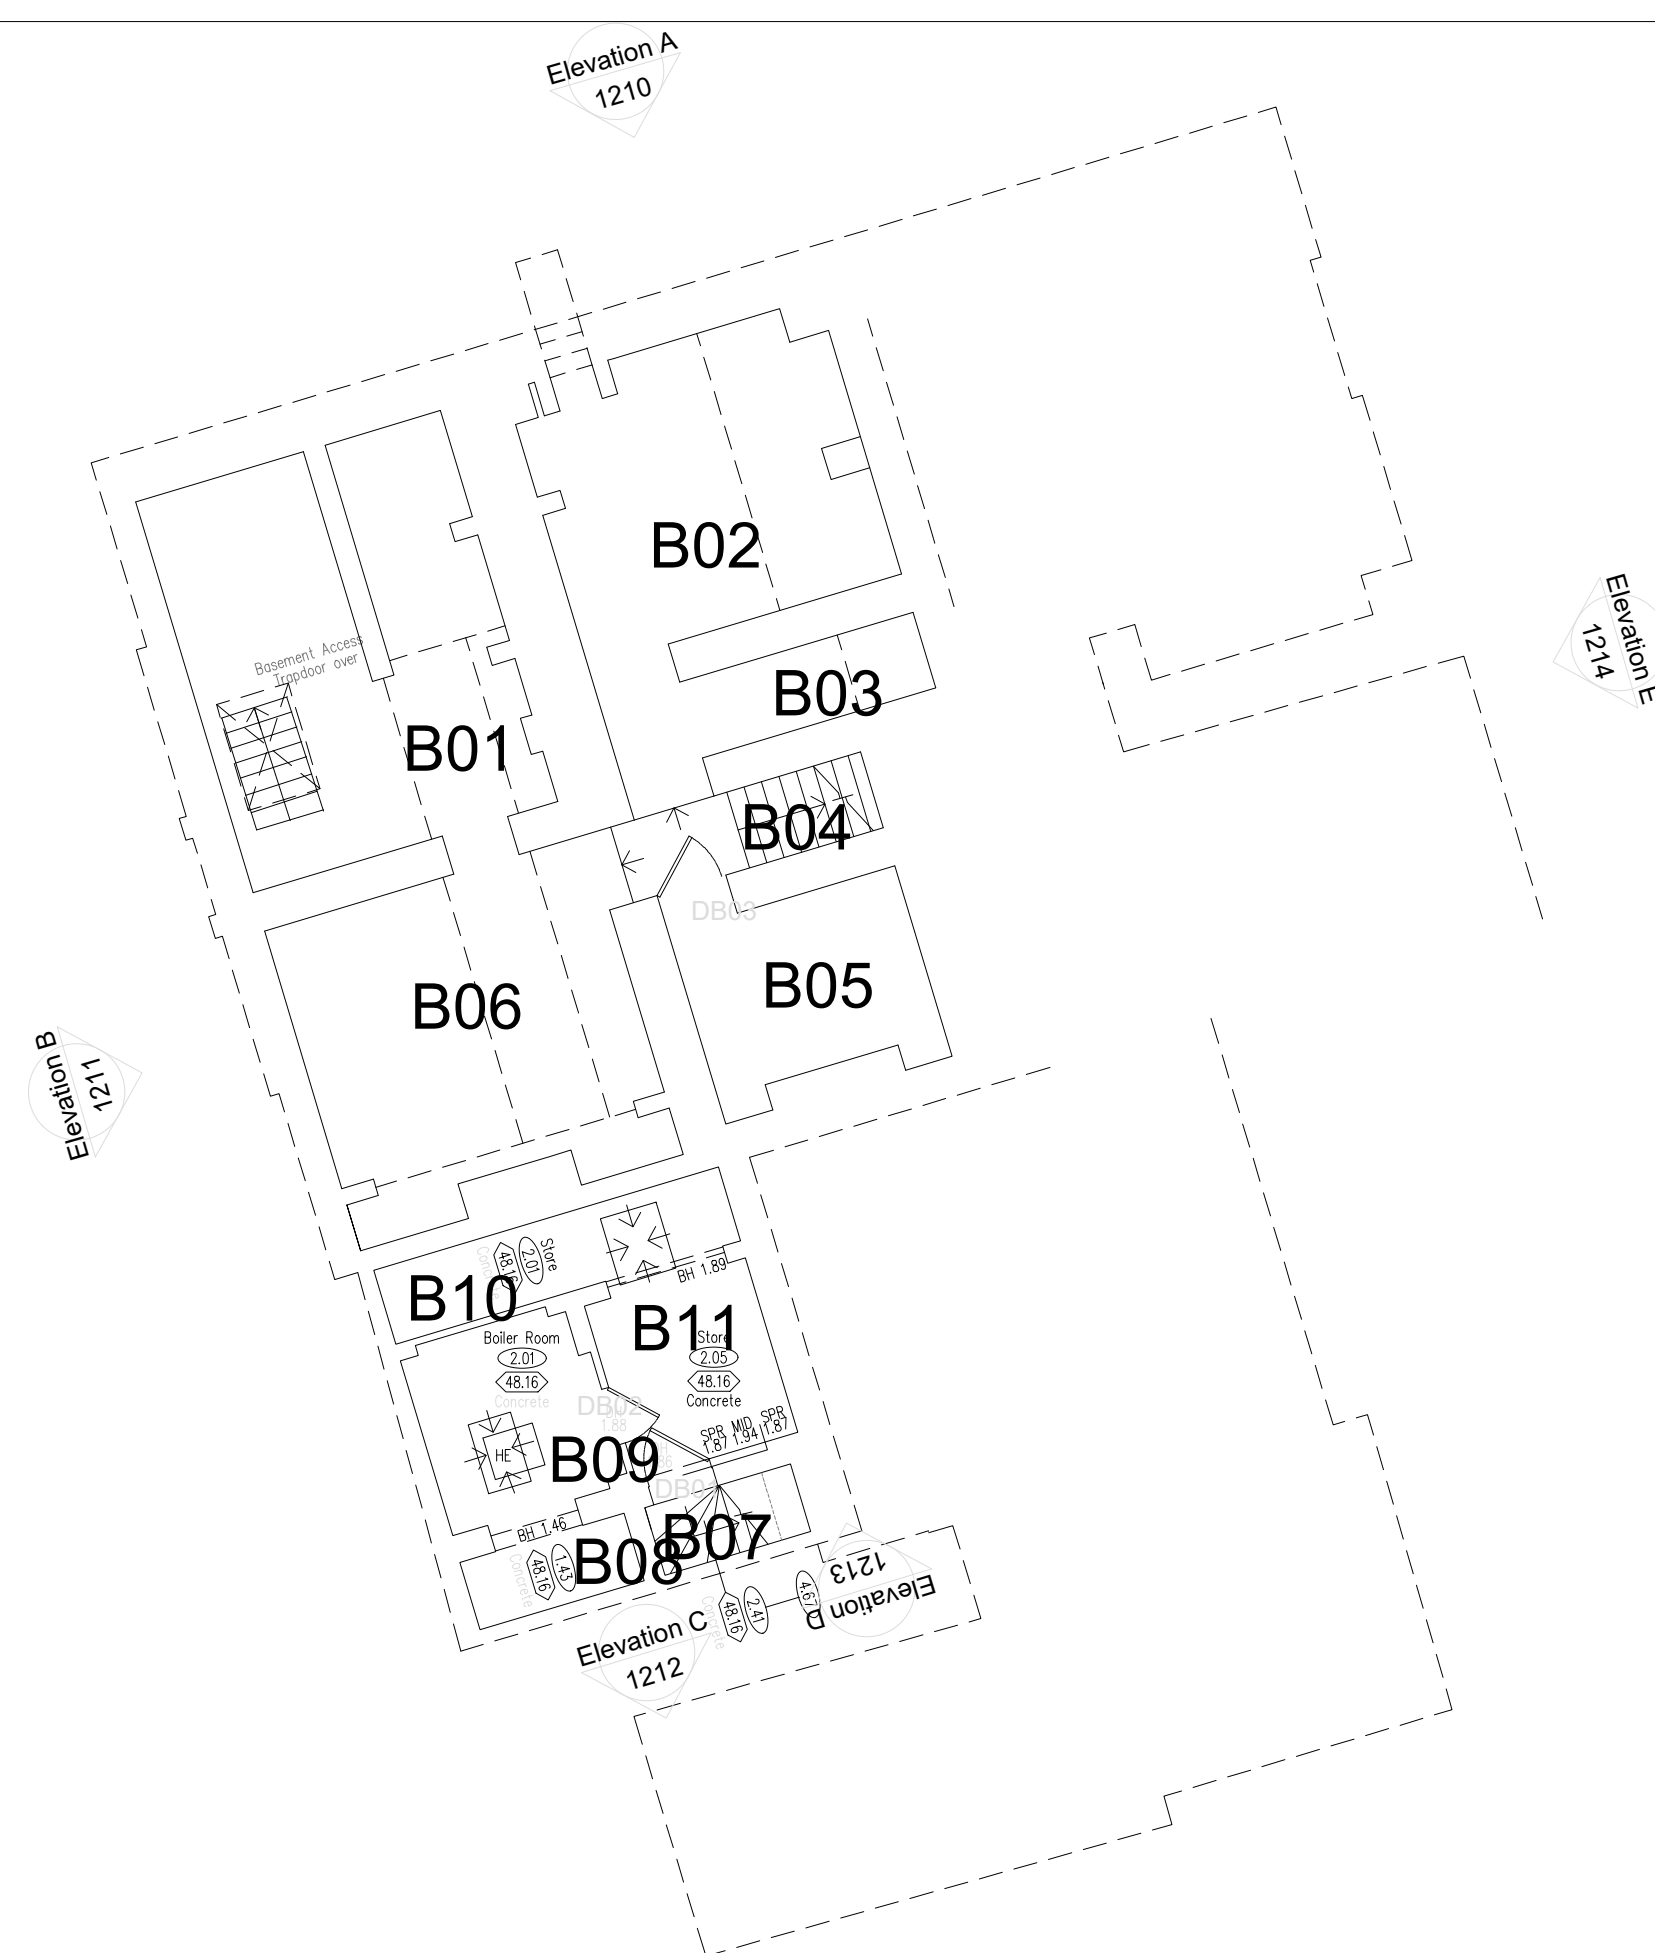

Notes: 24/08/2021 16:53:39

Drawings are based on survey data and may not accurately represent what is physically present.

Do not scale from this drawing. All dimensions are to be verified on site before proceeding with the work.

All dimensions are in millimeters unless noted otherwise.

Purcell shall be notified in writing of any discrepancies.

Key Plan
not to scale

P01	24/08/2021	MP	DW	As indicated
REV	DATE	BY	CHK	DESCRIPTION

CLIENT _____

Knowsley Metropolitan Borough Council

PROJECT _____

Cockpit House, Prescott

JOB NUMBER

241085	PLURCEI
--------	---------

TITLE

Cockpit House

Existing Plans

SIZE	SCALE	LAST REVISED	DRAWN	CHECKED
A1L	1:100	24/08/2021	MP	DW

REV	SUITABILITY/REASON FOR ISSUE
-----	------------------------------

P01 S4 - Planning

DRAWING NAME	
--------------	--

DRAWING NAME
241085-PUR-00-ZZ-DR-A-1000

St James', 79 Oxford Street, Manchester, M1 6FQ
© PURCELL 2019. PURCELL ® IS THE TRADING NAME OF PURCELL ARCHITECTURE LTD.