

SHRUB SCHEDULE

All shrub material shall be first quality, sturdy, well rooted non-refrigerated stock with well branched heads and fibrous root systems. Shrubs shall be planted into 450mm good quality fibrous topsoil incorporating organic compost and slow release fertiliser in accordance with all good horticultural practice.



All plant material shall be a minimum of 3l pot size unless otherwise specified and conform to BS3936 Part 1 and BS 4428. Finished beds shall be lightly forked over and dressed with 50mm coarse forest bark mulch.

TREE SCHEDULE		NUMBERS REQUIRED		
SPECIES	Ht in m	2.5-2.75	2.7-3.0	3.5-4.0
	Girth in cm	6-8	10-12	12-14
<i>Betula utilis</i> var. <i>jacquemontii</i> (Buj)		-	-	3-4
<i>Carpinus betulus</i> (Cb)		-	-	3
<i>Prunus padus</i> 'Alberti' (PpA)		-	-	1
<i>Sorbus aucuparia</i> 'Asplenifolia' (SaA)		-	-	3

BULB SCHEDULE

Bulbs to be naturalised within the grass sward and planted in clumps of between 9-15; spreading them evenly throughout the designated planting area. Bulbs to be planted 2-3 times the depth of the bulb and at least twice the bulbs width apart.

Sue Farmer BA MALD MLI Landscape Architect  Westleigh Hall Wakefield Road Dentby Dale Huddersfield HD8 8QJ telephone 01484 861611 fax 01484 861616 Isdn 01484 866000 email info@fdalandscape.co.uk www.fdalandscape.co.uk	client McCarthy Stone project Proposed Residential Development ST CHADS DRIVE, KIRKBY drawing title PLANTING DETAILS <table><tr><td>scale 1:200 @A1</td><td>date Feb 23</td><td>drawn by CS</td><td>drawing no R/2714/2F</td></tr></table>	scale 1:200 @A1	date Feb 23	drawn by CS	drawing no R/2714/2F
scale 1:200 @A1	date Feb 23	drawn by CS	drawing no R/2714/2F		

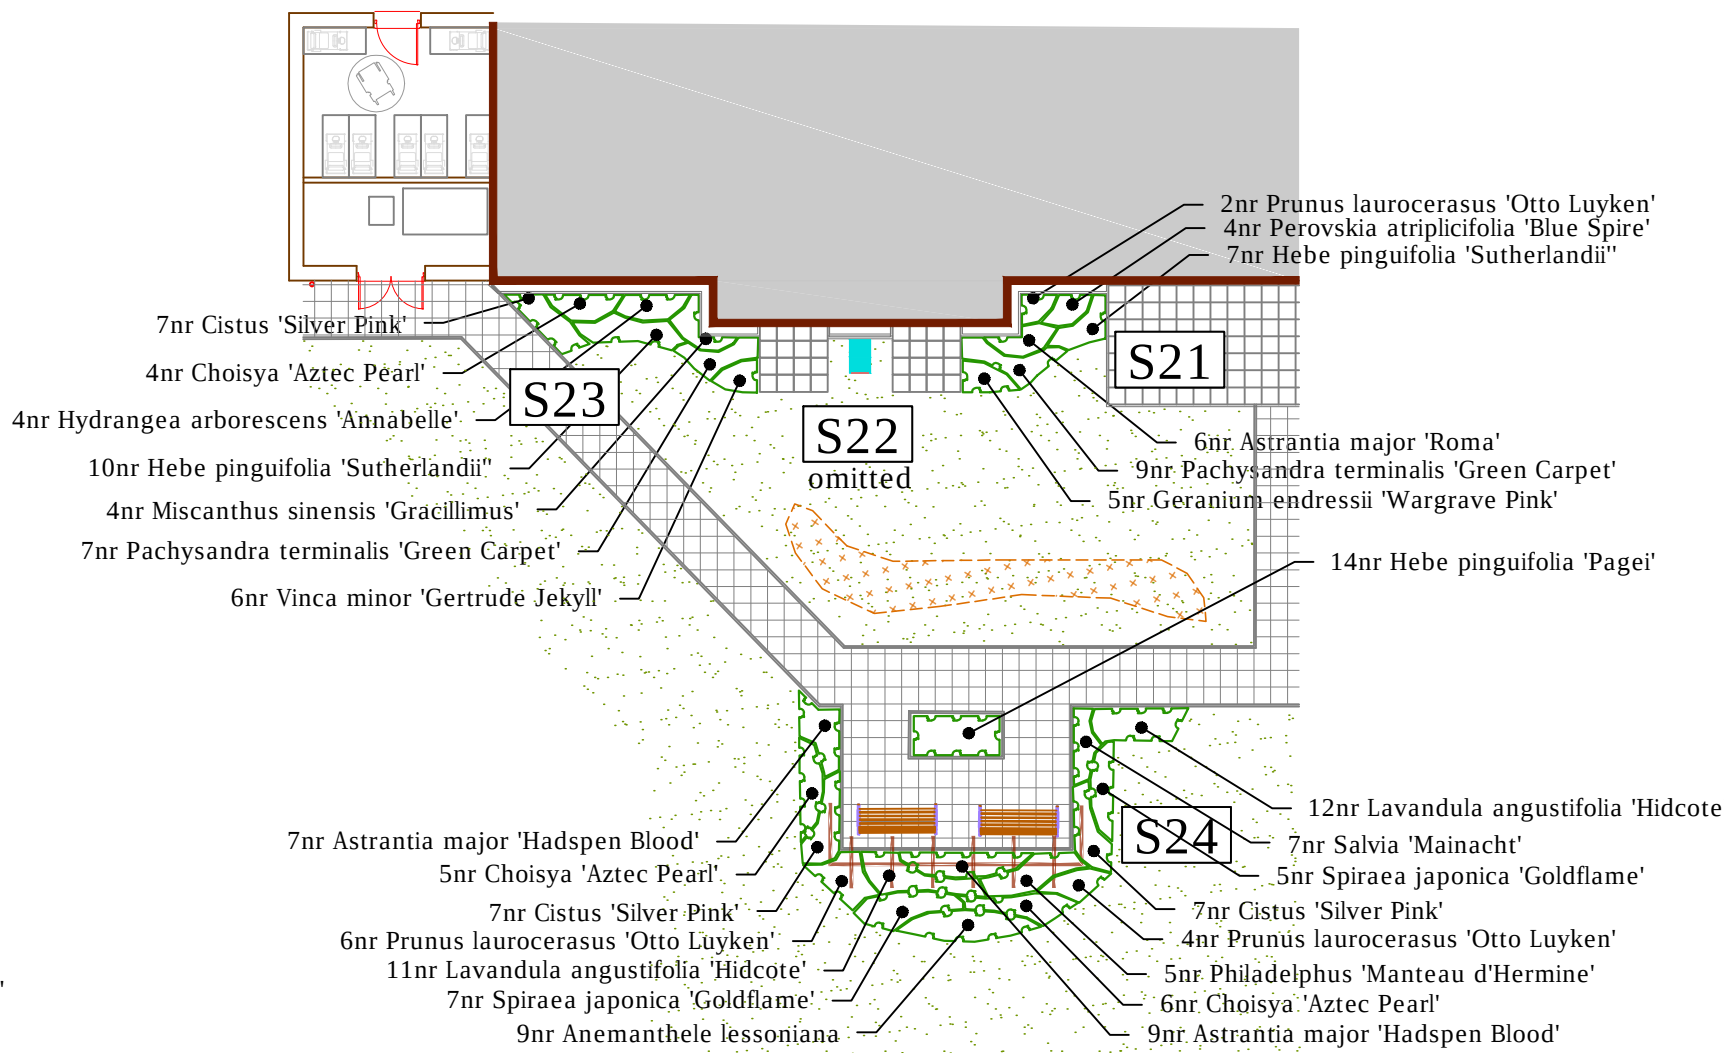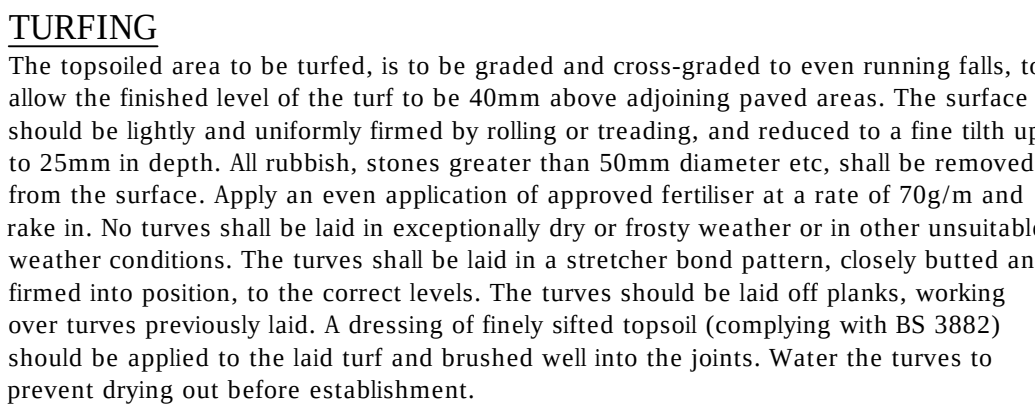

NATIVE HEDGE SCHEDULE					
Nr	Name	Height/cm	Age	Root	Pot/L
39	<i>Acer campestre</i>	60-80cm	1/1	B	
38	<i>Corylus avellana</i>	60-80cm	1/0	B	
315	<i>Crataegus monogyna</i>	60-80cm	1/1	B	
38	<i>Ilex aquifolium</i>	40-60cm		C	2L
158	<i>Prunus spinosa</i>	60-80cm	1/1	B	
39	<i>Rosa canina</i>	40-60cm		B	
38	<i>Sambucus nigra</i>	60-80cm	1/1	B	

All plant material shall conform to BS3936 Parts 1 and 4 and BS 4428. Transplants to be planted into prepared ground, containing a minimum depth of 450mm depth topsoil complying with BS3882, 1994 and incorporating organic matter and slow release fertiliser. Organic matter to be proprietary shrub planting compost, or approved compost derived from recycled organic matter. Slow release fertiliser to be 'Enmag' or similar.