


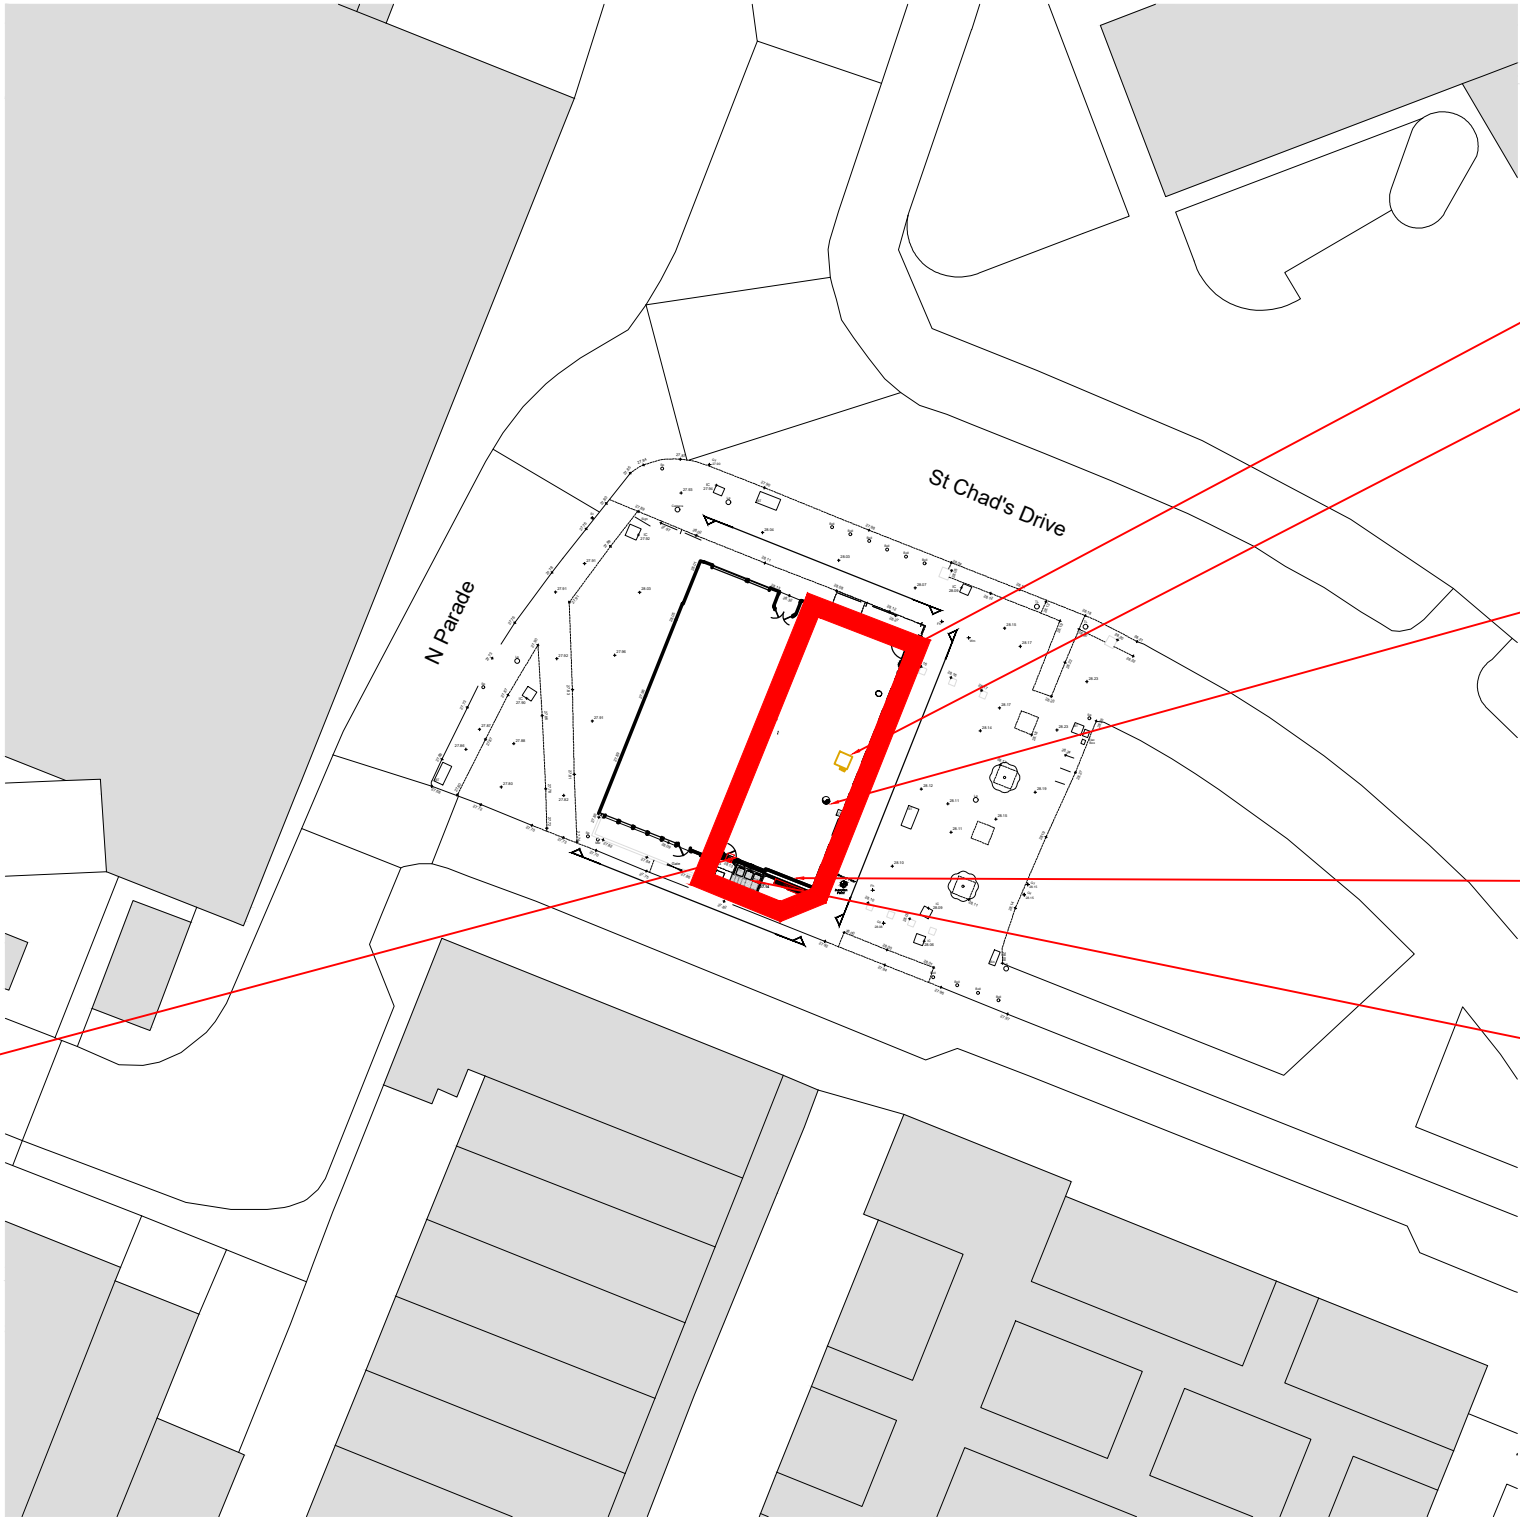

New Rear FE Door

Main Entrance

Fresh air:
Fresh air intake through the roof.
Location and size as per Annex B by
M&E specialists.

Oven Extract:
New 450 Ø Oven Extract duct to be
taken through the roof to terminated
1m above the roof line with the jet
cowl. Location and size to be
confirmed by M&E specialists.

AC and Cold Room Condensers

Bin Storage 3 x 240ltr Eurobins.

NOTES

- Check all dimensions on site.
- Subject to survey.
- Subject to site inspection.
- Site boundary lines are indicative only.



Key:

Application Site

02	05/06/25	HCH	Updated to planners notes
01	28/04/25	HCH	Planning Issue
Rev	Date	By	Description

Revision Schedule



THIS DRAWING AND/OR SPECIFICATION IS THE SOLE PROPERTY AND COPYRIGHT OF DOMINO'S PIZZA AND MAY NOT BE DISCLOSED TO ANY THIRD PARTY OR REPRODUCED WITHOUT THE PRIOR WRITTEN CONSENT OF AN AUTHORIZED REPRESENTATIVE OF DOMINO'S PIZZA. NO EQUIPMENT, MACHINERY OR PARTS TO WHICH THIS PLAN, DRAWING OR SPECIFICATION RELATES MAY BE MANUFACTURED TO THE ORDER OF ANY THIRD PARTY WITHOUT THE PRIOR WRITTEN CONSENT OF ANY AUTHORIZED REPRESENTATIVE OF DOMINO'S PIZZA.


project
Domino's Kirkby
3 St Chad's Drive
Kirkby
L32 8RA

title
Block Plan
-
-

drawing status Planning Issue	
contract no. -	scale 1:500 @ A3
client ref. -	date 22/04/2025
drawn by HCH	checked by HCH
drawing number 10128-SD-XX-00-P-A-00002 originator-zone-level-type-role-sheet number	revision 02



Simons Design Ltd
architects
Newland House, The Point, Weaver Road, Lincoln,
Lincolnshire, LN6 3QN
T: +44 (0) 1522 815 114
E: info@simons-design.co.uk
www.simons-design.co.uk

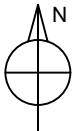

01 - Block Plan

Scale: 1 : 500

1:500

