



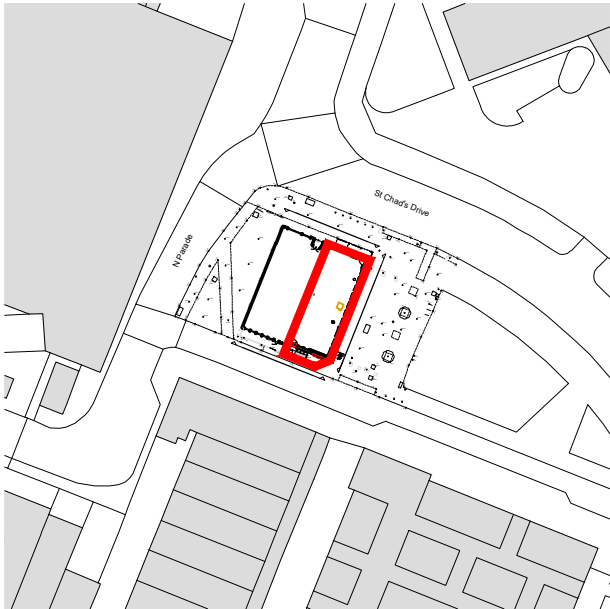


1st Crown Copyright and Database Rights 2000 OS 100000000

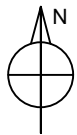

01 - Location Plan

Scale: 1 : 1250

1:1250

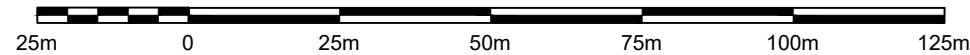

NOTES

- Check all dimensions on site.
- Subject to survey.
- Subject to site inspection.
- Site boundary lines are indicative only.



Key:

— Application Site

02	05/06/25	HCH	Updated to planners notes
01	31/07/24	HCH	Planning Issue
Rev	Date	By	Description

Revision Schedule



THIS DRAWING AND/OR SPECIFICATION IS THE SOLE PROPERTY AND COPYRIGHT OF DOMINO'S PIZZA AND MAY NOT BE DISCLOSED TO ANY THIRD PARTY OR REPRODUCED WITHOUT THE PRIOR WRITTEN CONSENT OF AN AUTHORIZED REPRESENTATIVE OF DOMINO'S PIZZA. NO EQUIPMENT, MACHINERY OR PARTS TO WHICH THIS PLAN, DRAWING OR SPECIFICATION RELATES MAY BE MANUFACTURED TO THE ORDER OF ANY THIRD PARTY WITHOUT THE PRIOR WRITTEN CONSENT OF ANY AUTHORIZED REPRESENTATIVE OF DOMINO'S PIZZA.

project	Domino's Kirkby 3 St Chad's Drive Kirkby L32 8RA
title	Location Plan
-	-
-	-

drawing status	Planning Issue
contract no.	scale
-	1:1250 @ A3
client ref.	date
-	22/04/2025
drawn by	checked by
HCH	HCH
drawing number	revision
10128-SD-XX-00-P-A-00001	02
originator-zone-level-type-role-sheet number	



Simons Design Ltd
architects
Newland House, The Point, Weaver Road, Lincoln,
Lincolnshire, LN6 3QN
T: +44 (0) 1522 815 114
E: info@simons-design.co.uk
www.simons-design.co.uk