


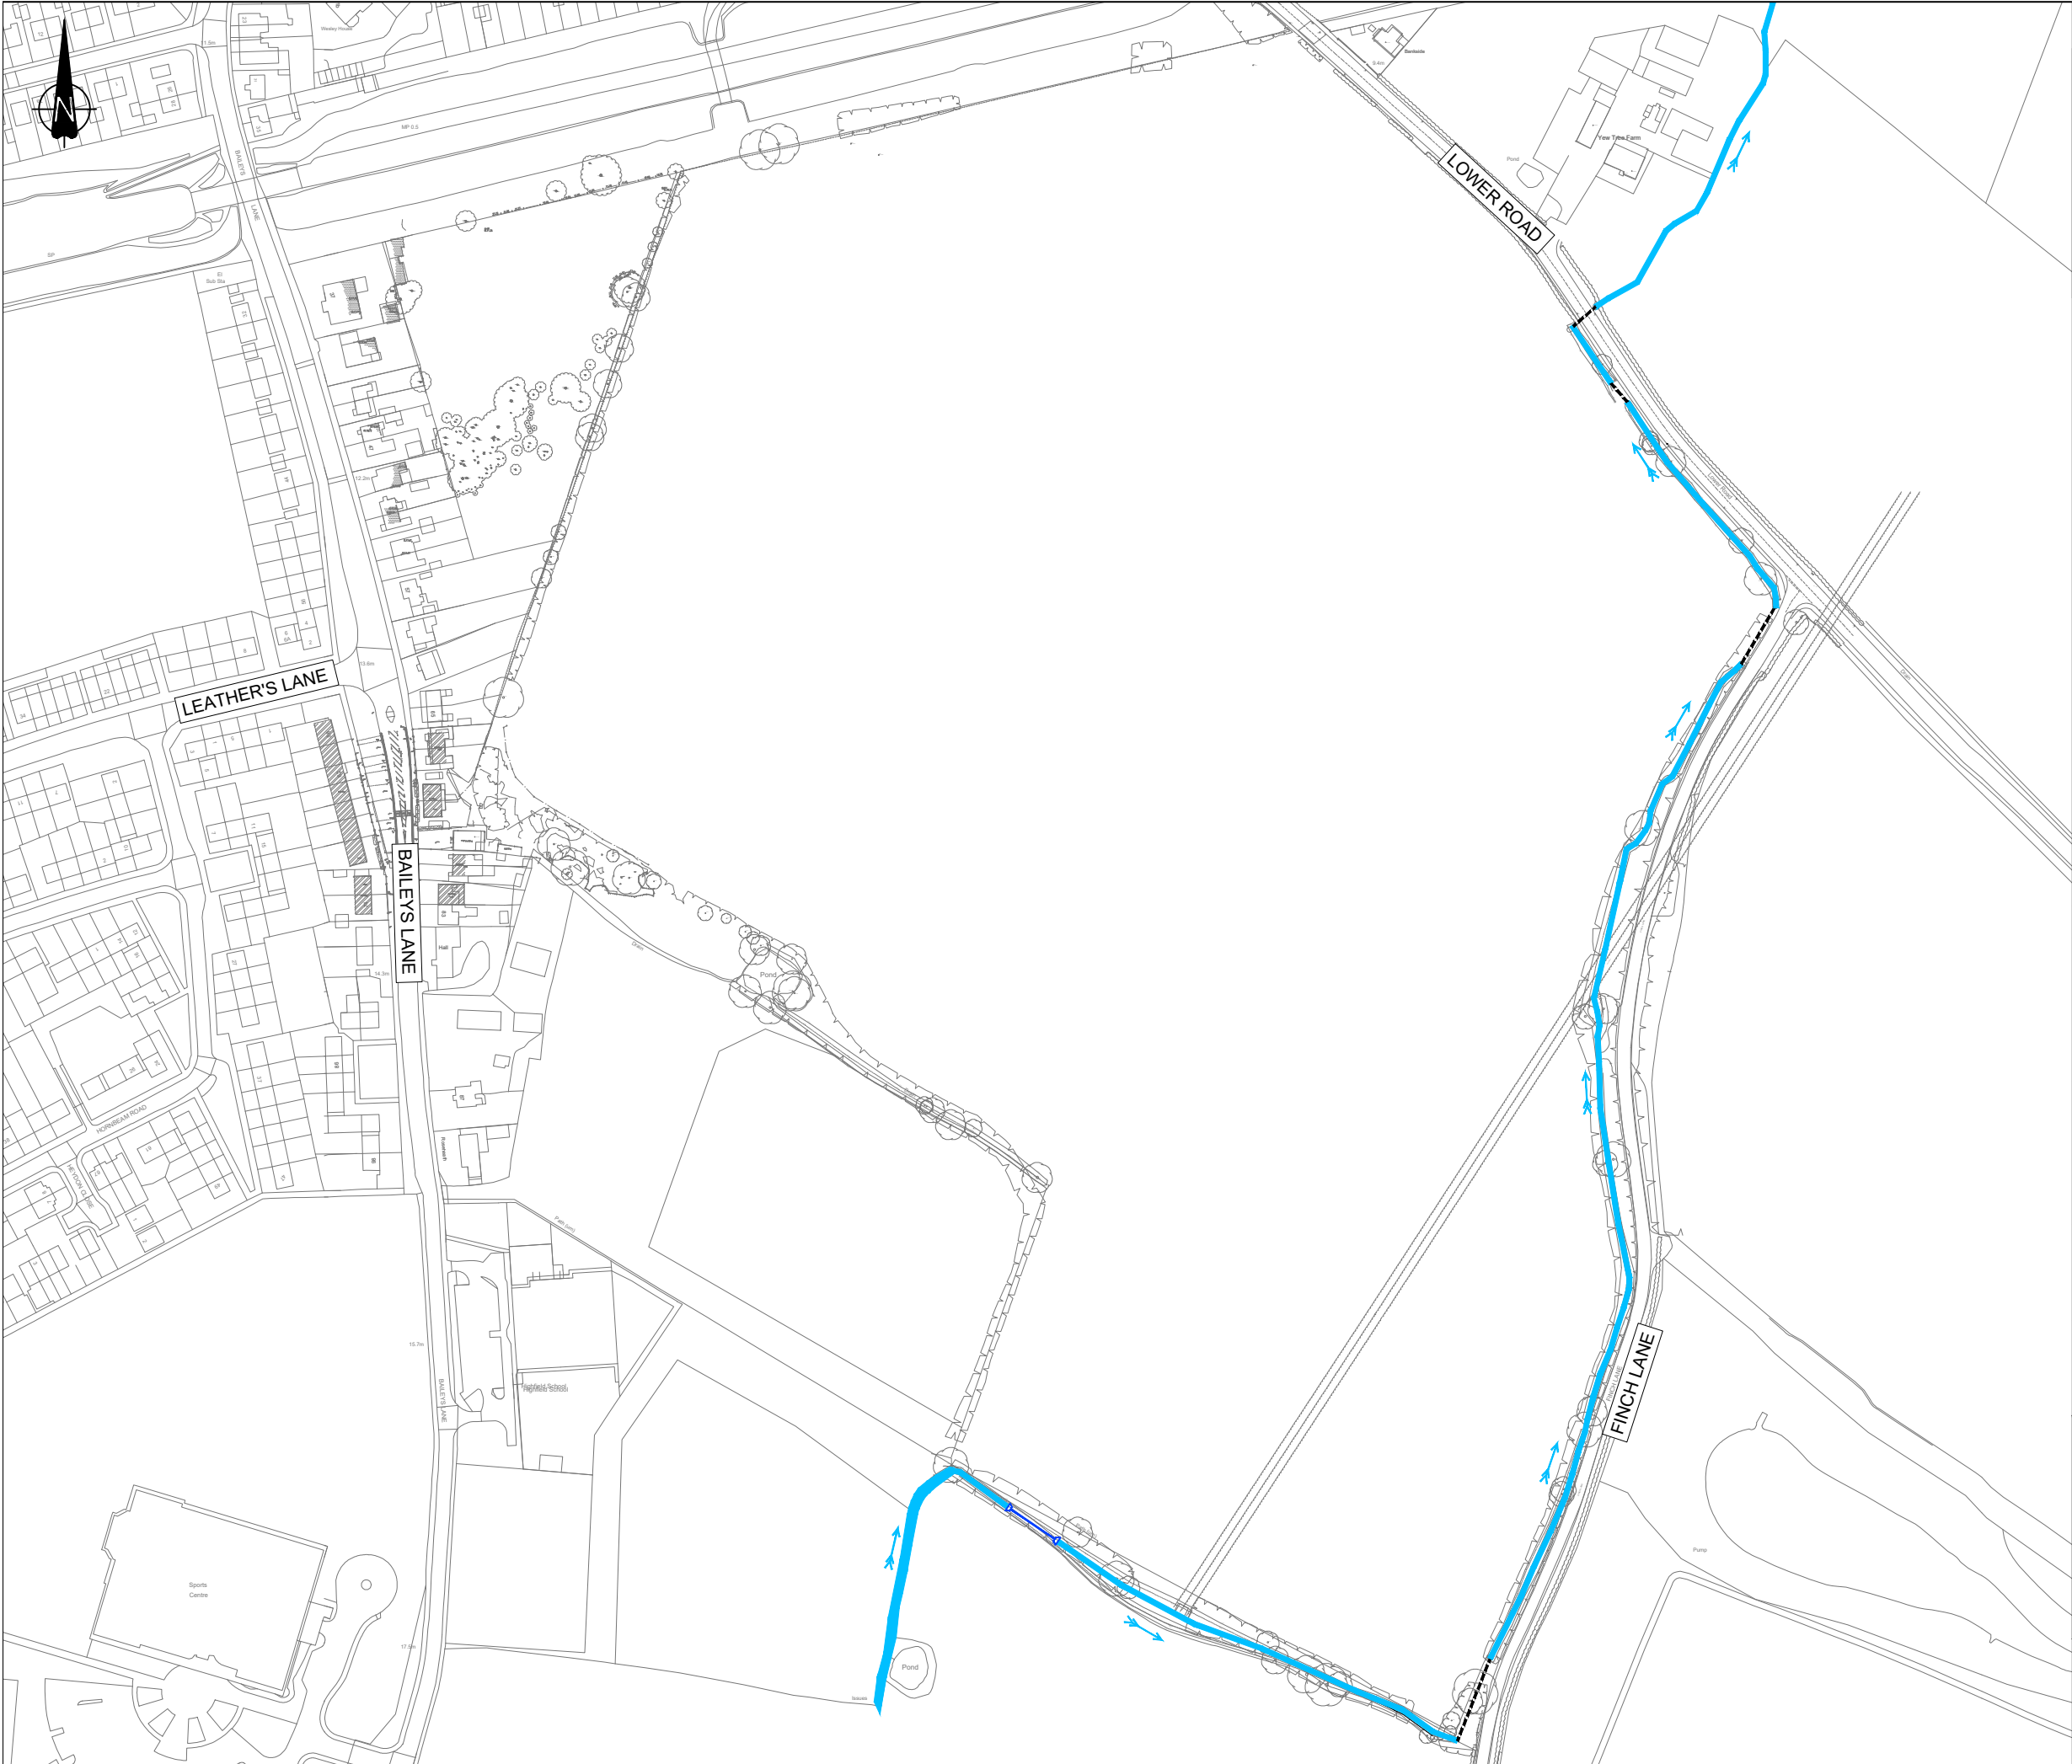

© This drawing and the building works depicted are the copyright of Banners Gate Ltd and may not be reproduced or amended except by written permission. No liability will be accepted for amendments made by other persons.

LEGEND

PROPOSED CULVERT

EXISTING CULVERT

EXISTING WATERCOURSE

Grid Reference

SJ 45628 85198

Grid Reference (6 figure)

SJ456851

X (Easting) , Y (Northing)

345628 , 385198

Latitude , Longitude (decimal)

53.360848 , -2.8184652

Latitude , Longitude (degs, mins, secs)

53°21'39"N , 002°49'06"W

What3Words :

spruced.efficient.crank

Approximate Site Location

|      |             |            |    |
|------|-------------|------------|----|
| -    | First Issue | 19/06/2025 | OB |
| Rev. | Description | Date       | By |

Drawing Status

INFORMATION

Client



Project

Lower Road, Halewood  
Phase 3

Title

Location Plan  
OWC001



BANNERS GATE

CIVIL, STRUCTURAL & ARCHITECTURAL DESIGN SERVICES  
10-11 Birmingham Street, Halesowen, West Midlands B63 3HN  
Tel: 0121 687 1500 Fax: 0121 687 1501  
E-mail: mail@bannersgate.com

|       |                                 |         |                    |
|-------|---------------------------------|---------|--------------------|
| Scale | A3 @ 1:2500                     | Drawn   | DA                 |
| Date  | May 2025                        | Checked | SM                 |
| File  | 20040 / dwgs / civils / current | Drawing | 20040-BGC-D-OWC-01 |