


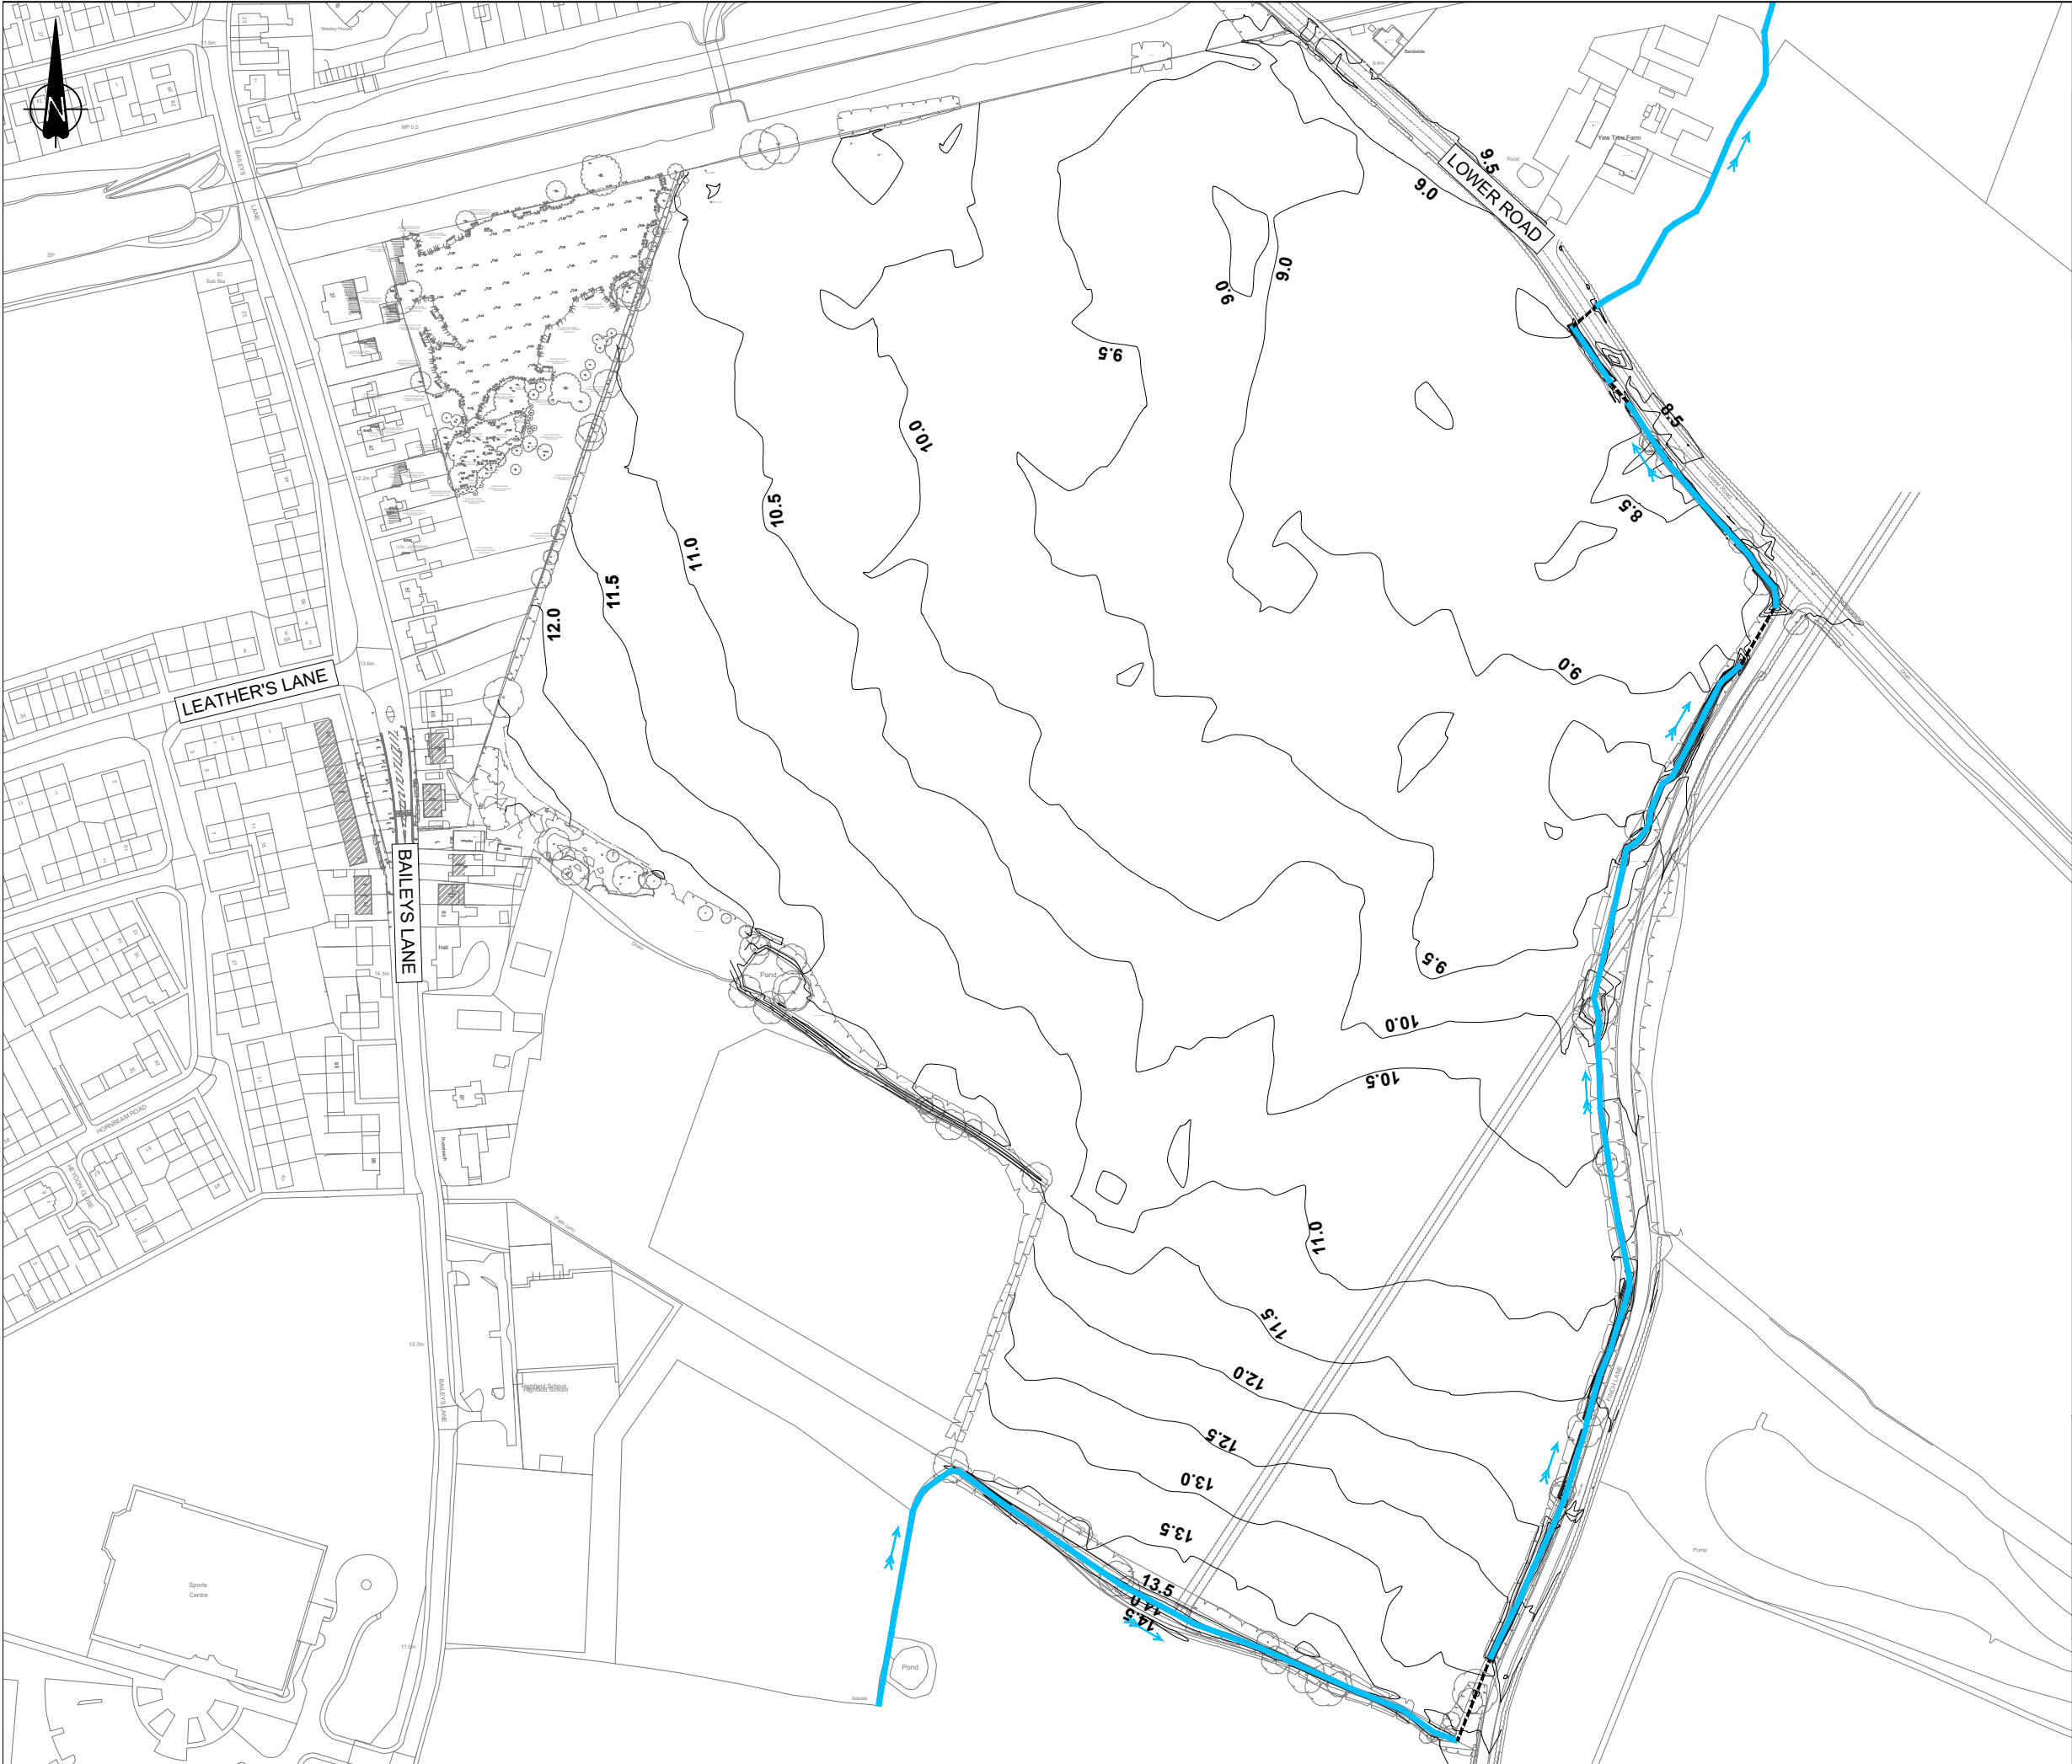

© This drawing and the building works depicted are the copyright of Banners Gate Ltd and may not be reproduced or amended except by written permission. No liability will be accepted for amendments made by other persons.

LEGEND

EXISTING CULVERT

EXISTING WATERCOURSE

13.5

EXISTING CONTOUR & LABEL

Rev.	First Issue	19/06/2025	OB
	Description	Date	By

Drawing Status

INFORMATION

Client



Project

Lower Road, Halewood
Phase 3

Title

Existing Site Plan
OWC001



BANNERS GATE

CIVIL, STRUCTURAL & ARCHITECTURAL DESIGN SERVICES
10-11 Birmingham Street, Halesowen, West Midlands B63 3HN
Tel: 0121 687 1500 Fax: 0121 687 1501
E-mail: mail@bannersgate.com

Scale	A3 @ 1:2500	Drawn	DA
Date	May 2025	Checked	SM
File	20040 / dwgs / civils / current	Drawing	20040-BGC-D-OWC-02