


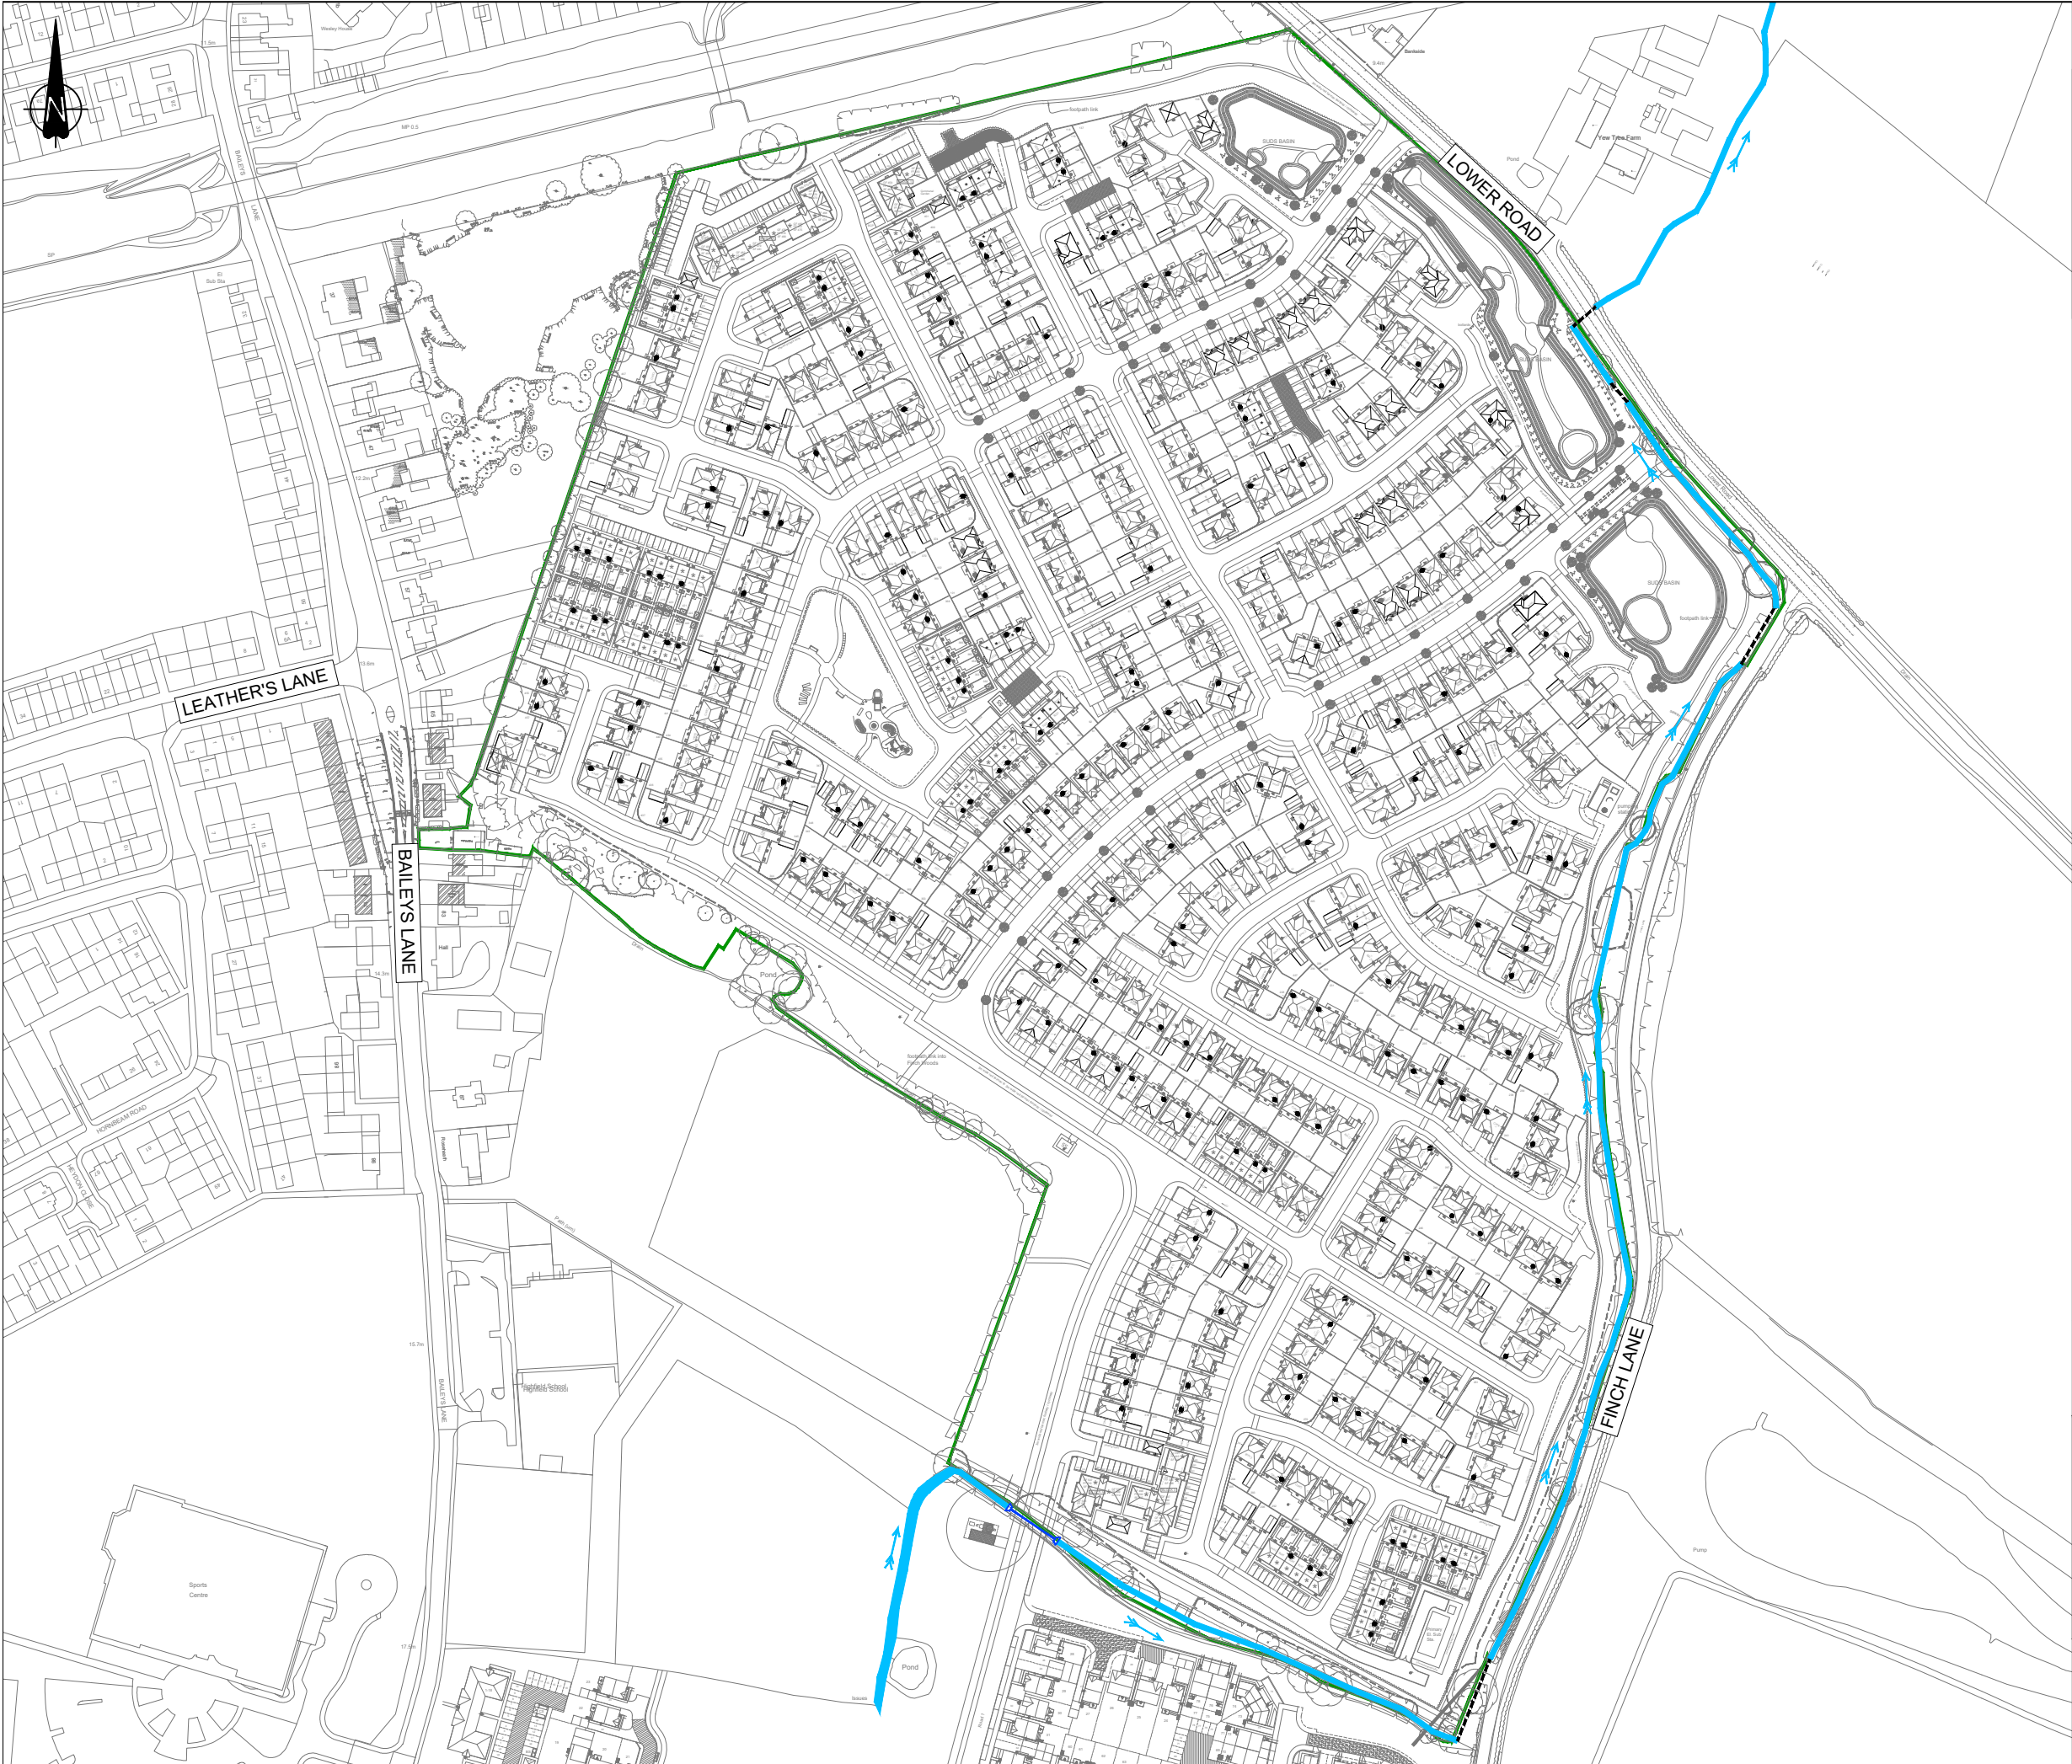

© This drawing and the building works depicted are the copyright of Banners Gate Ltd and may not be reproduced or amended except by written permission. No liability will be accepted for amendments made by other persons.

LEGEND



PROPOSED CULVERT



EXISTING CULVERT



EXISTING WATERCOURSE

|      |             |             |            |    |
|------|-------------|-------------|------------|----|
| Rev. | First Issue | Description | 19/06/2025 | OB |
|      |             |             | Date       | By |

Drawing Status

INFORMATION

Client



Project

Lower Road, Halewood  
Phase 3

Title

Proposed Site Plan  
OWC001



BANNERS GATE

CIVIL, STRUCTURAL & ARCHITECTURAL DESIGN SERVICES  
10-11 Birmingham Street, Halesowen, West Midlands B63 3HN  
Tel: 0121 687 1500 Fax: 0121 687 1501  
E-mail: mail@bannersgate.com

|       |                                 |         |                    |
|-------|---------------------------------|---------|--------------------|
| Scale | A3 @ 1:2500                     | Drawn   | DA                 |
| Date  | May 2025                        | Checked | SM                 |
| File  | 20040 / dwgs / civils / current | Drawing | 20040-BGC-D-OWC-03 |