



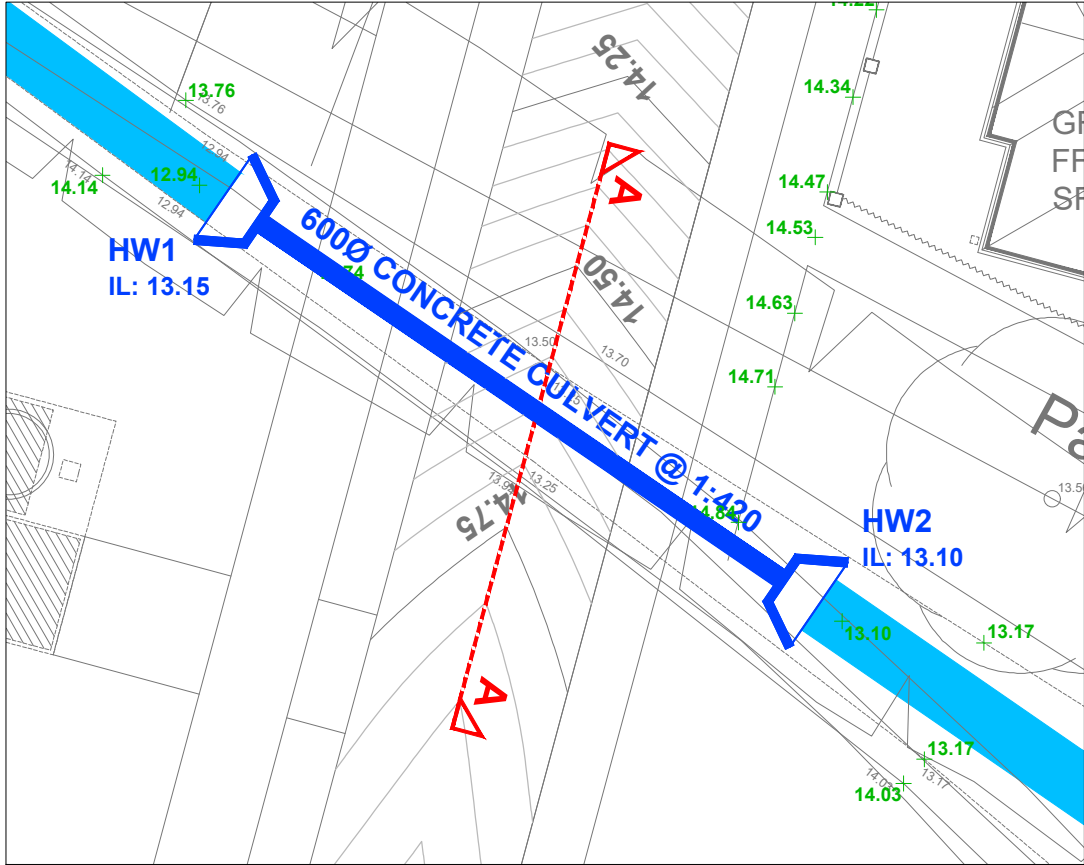

LAYOUT PLAN - SCALE 1:250

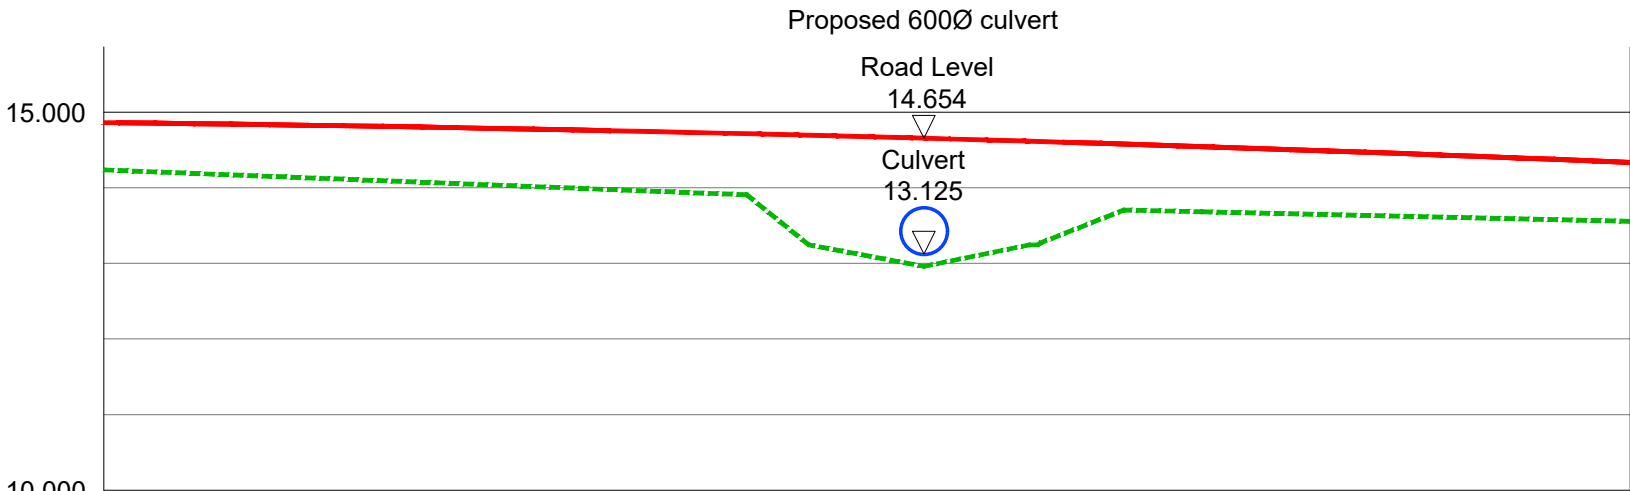

CHAINAGE (m)							
			-2.377	-1.523	0.000	1.506	2.647
PROPOSED GROUND LEVEL (m AOD)	14.861				14.654		13.335
EXISTING GROUND LEVEL (m AOD)	14.235	13.944	13.244	12.975	13.244	13.707	13.554

CROSS SECTION A-A - SCALE 1:100



© This drawing and the building works depicted are the copyright of Banners Gate Ltd and may not be reproduced or amended except by written permission. No liability will be accepted for amendments made by other persons.

LEGEND

PROPOSED CULVERT

EXISTING WATERCOURSE

Rev.	Description	Date	By
A	Culvert invert level raised 250mm.	31/10/2025	OB
-	First Issue	19/06/2025	OB

Drawing Status

INFORMATION

Client

Project

Lower Road, Halewood
Phase 3

Title

Culvert Cross Section
OWC001

BANNERS GATE

CIVIL, STRUCTURAL & ARCHITECTURAL DESIGN SERVICES
10-11 Birmingham Street, Halesowen, West Midlands B63 3HN
Tel: 0121 687 1500 Fax: 0121 687 1501
E-mail: mail@bannersgate.com

Scale	As Shown @ A3	Drawn	DA
Date	May 2025	Checked	SM
File	20040 / dwgs / civils / current	Drawing	20040-BGC-D-OWC-04 A